




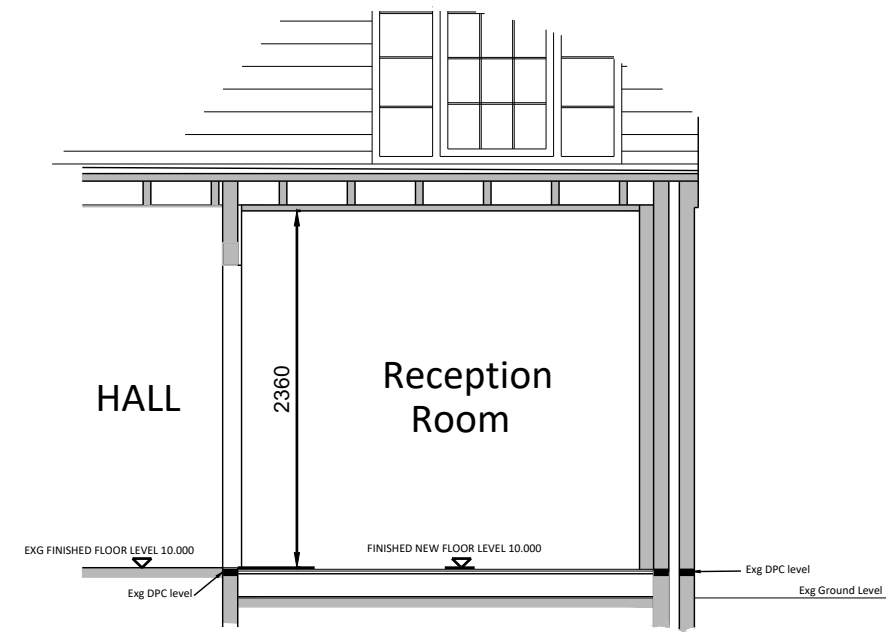


SECTION A A

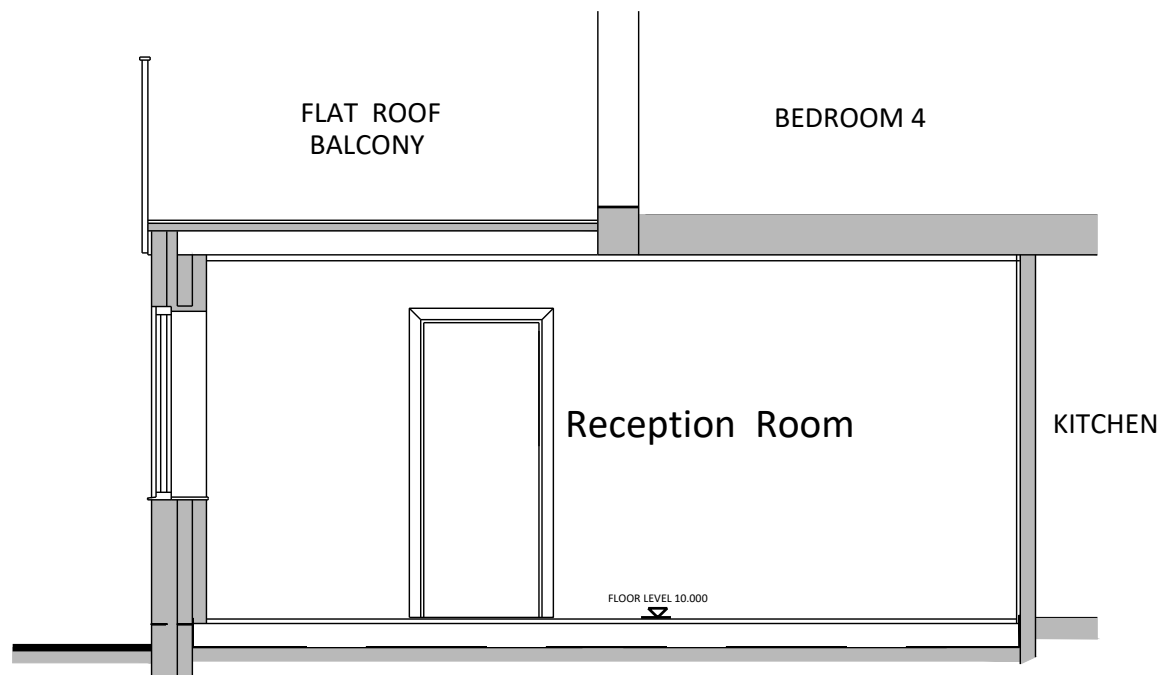


SECTION B B

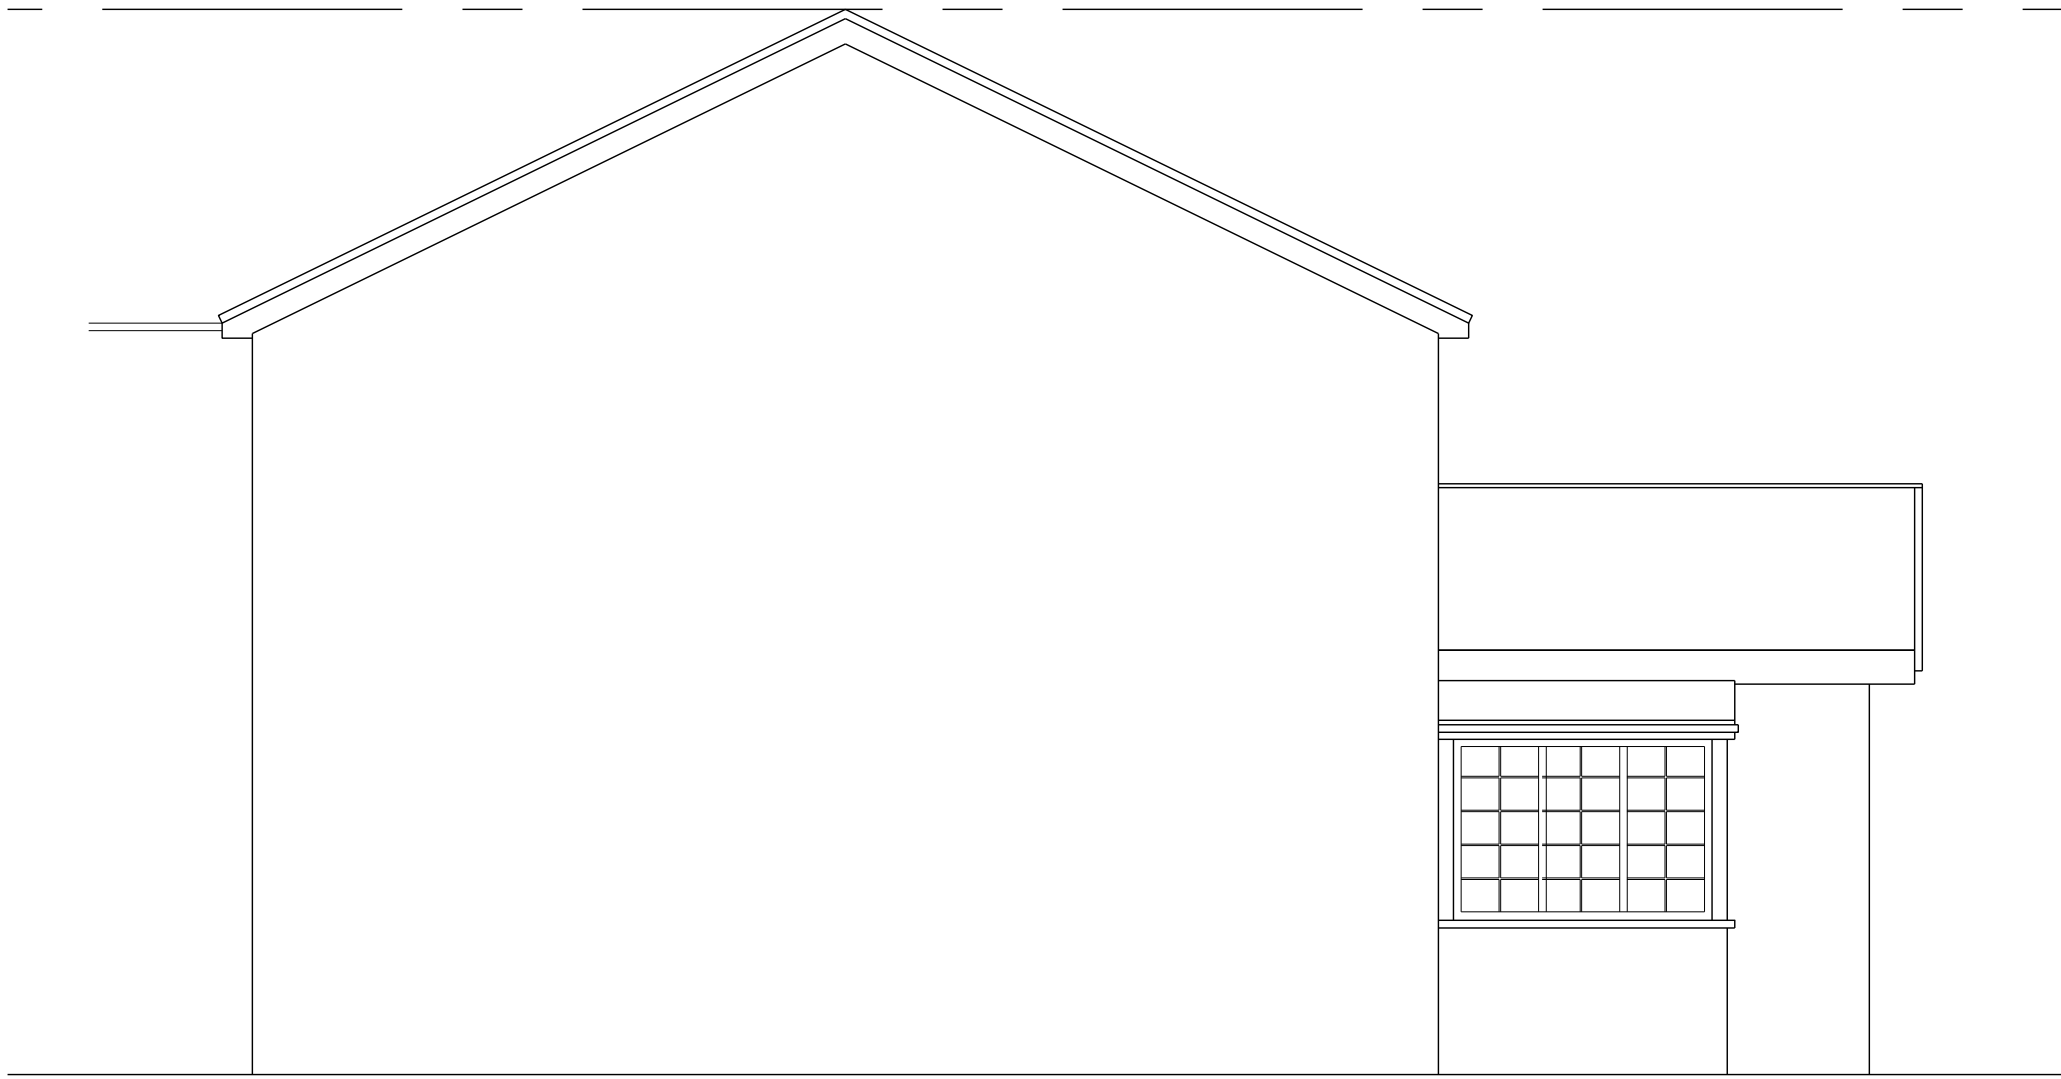


WEST ELEVATION

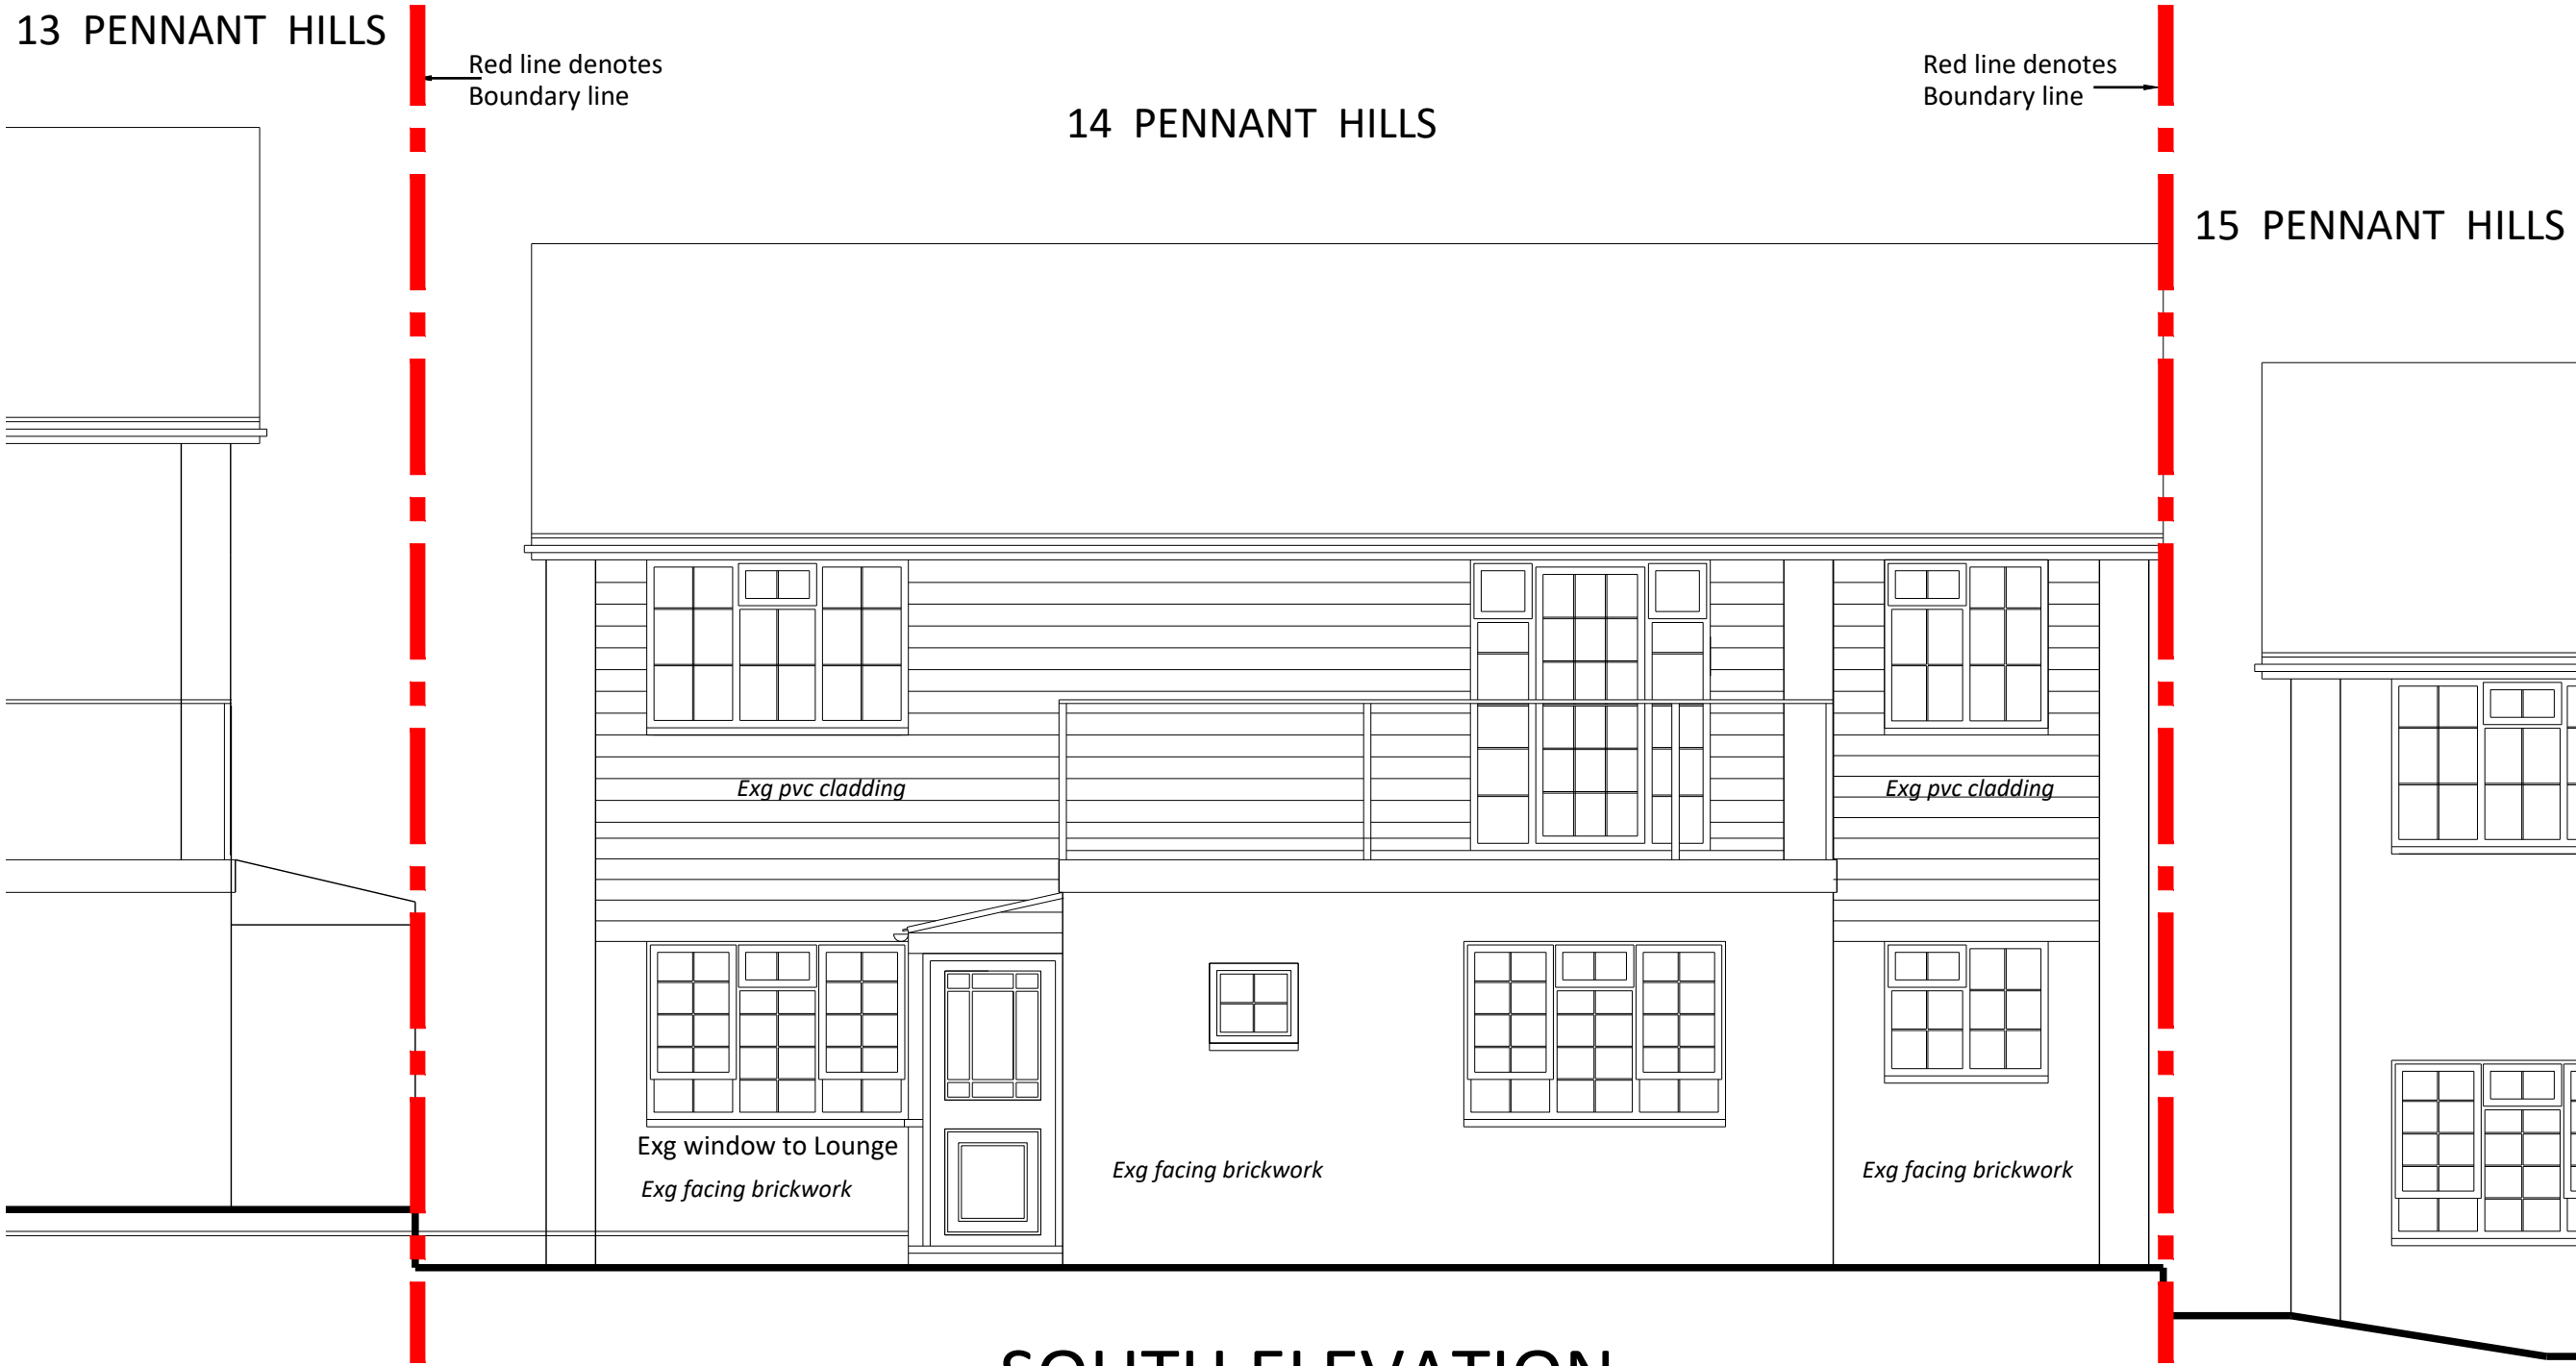

SOUTH ELEVATION

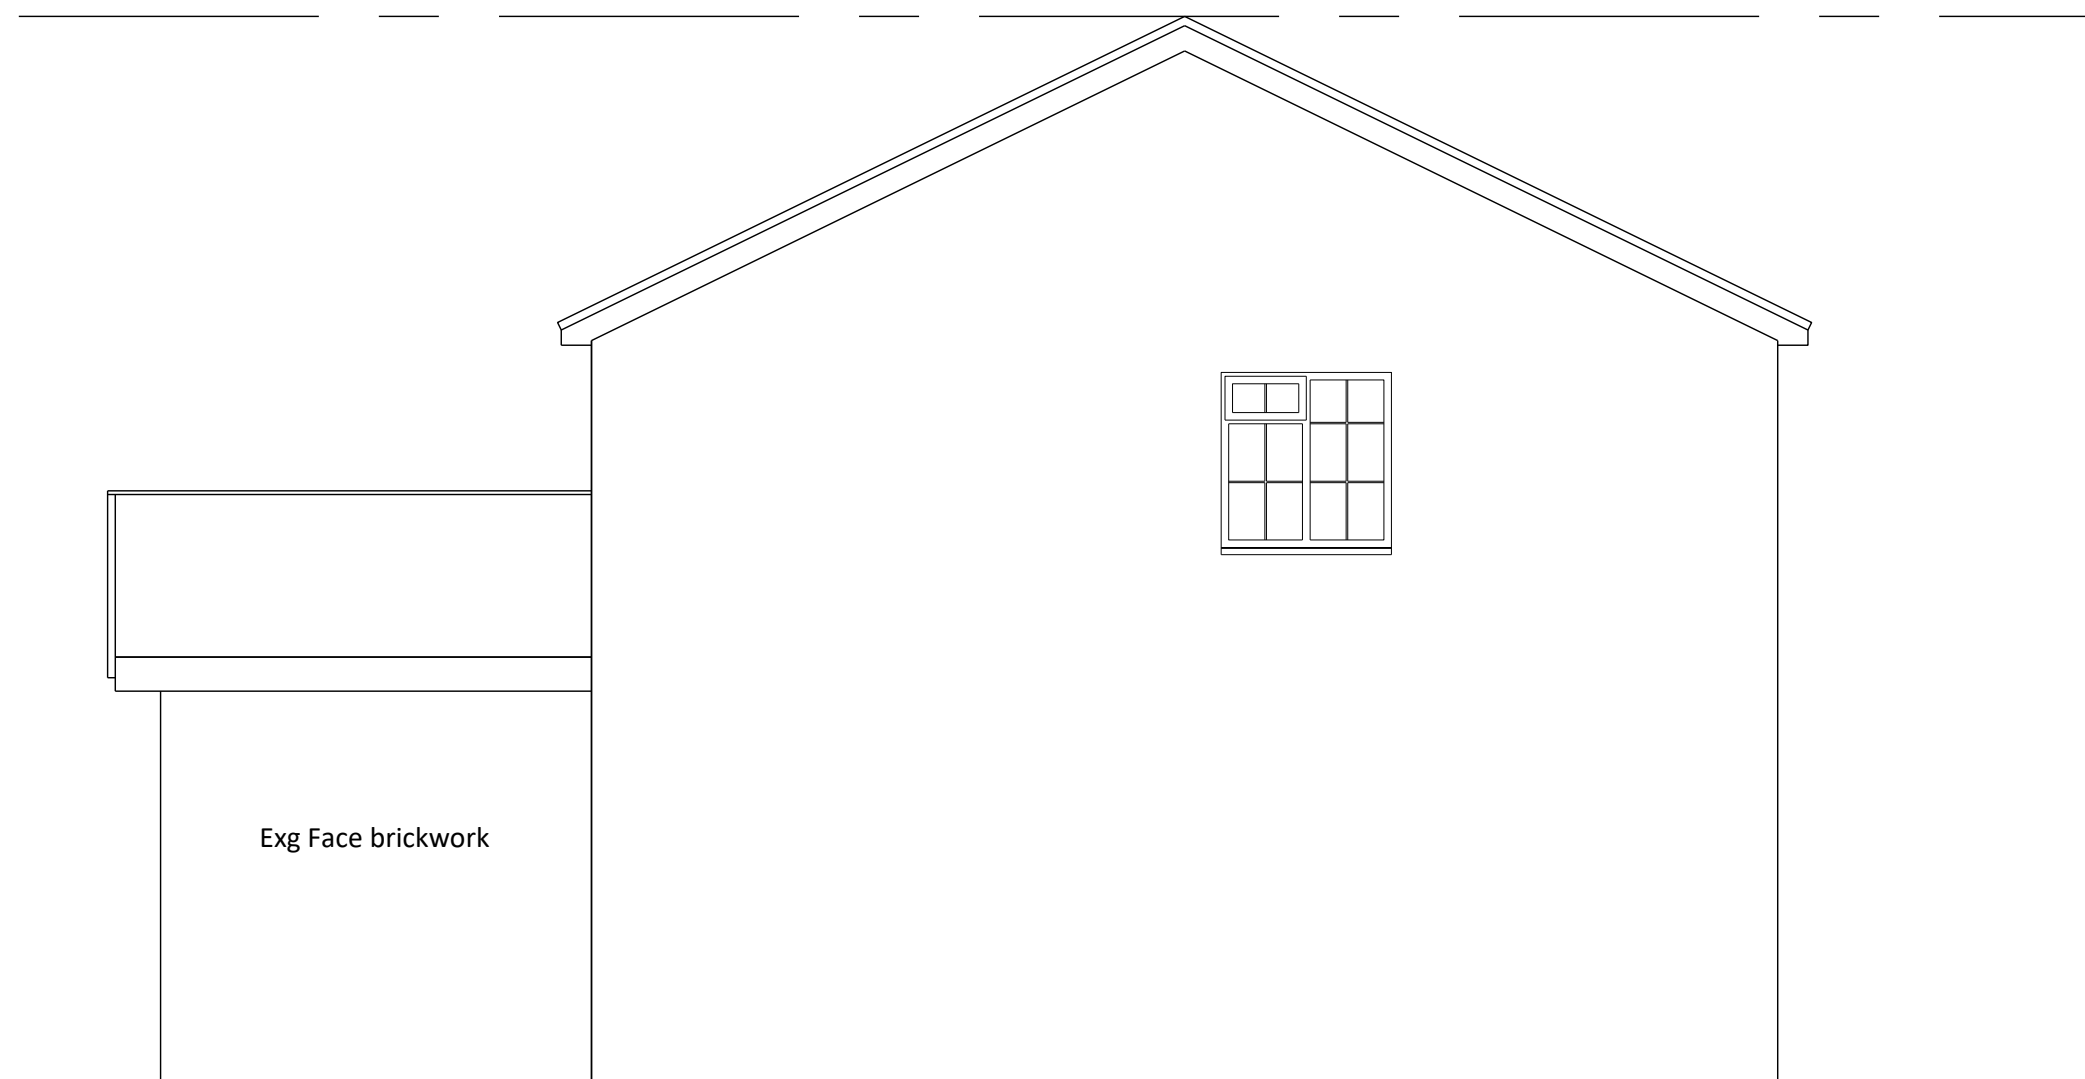

EAST ELEVATION

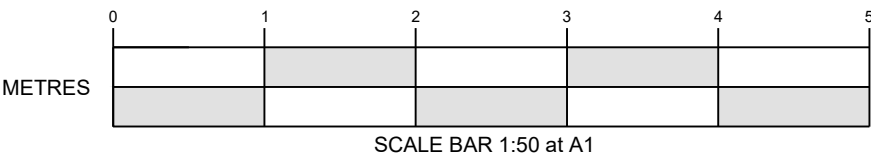


NOTES:

This drawing is the property of The Martin Ralph Group and must not be reproduced, in part or whole, or deviated from, without their permission.

All dimensions to be checked on site and any discrepancy notified to The Martin Ralph Group. Written dimensions are to be used in preference to the scaled dimensions.

This drawing is the property of The Martin Ralph Group and must not be reproduced, in part or whole, or deviated from, without their permission. It is essential that prior to commencement and during construction works, the contractor reviews the drawings and specification and discusses with the practice and inconsistencies, anomalies, non-industry standard features or other concerns.

For both pricing and construction purposes structural, mechanical and electrical engineers designs, calculations and sizes etc are to take preference over the layout drawings. Any discrepancies are to be brought to the immediate attention of The Martin Ralph Group.

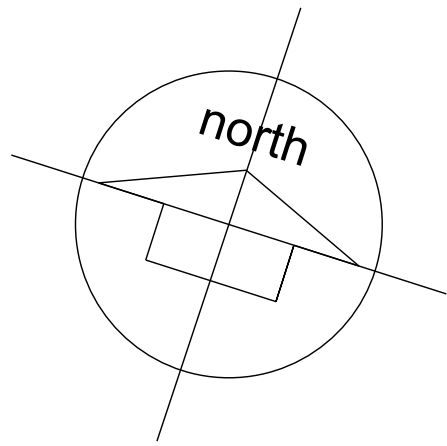

REV	DATE	COMMENTS	DRN	CHK
P02	04.02.26	Issued for Planning Application	PC	AW
P01	19.01.25	Preliminary Issue for information & comment	PC	AW

PURPOSE
FOR PLANNING

CLIENT
A. Watt
14 Pennant hills
Bedhampton

PROJECT
14 Pennant hills
Bedhampton
Hampshire.P09 3JZ

DRAWING TITLE
Proposed First Floor Extension
Elevations and sections as Existing

DATE	SCALE	PAPER SIZE
19.01.2026	1:50 @ A1	A1

DRAWING No.
26-02

DRAWN BY	REVIEWED BY	REVISION
PC	AW	P02



Martin Ralph Group



CHARTERED SURVEYORS
ARCHITECTS & ENGINEERS

11 Dragoon House,
Hussar Court,
Brambles Business Park,
Portsmouth,
Hampshire,
PO7 7SF.

www.martinralph.co.uk
rfg@martinralph.co.uk
T: 023 9225 7711