

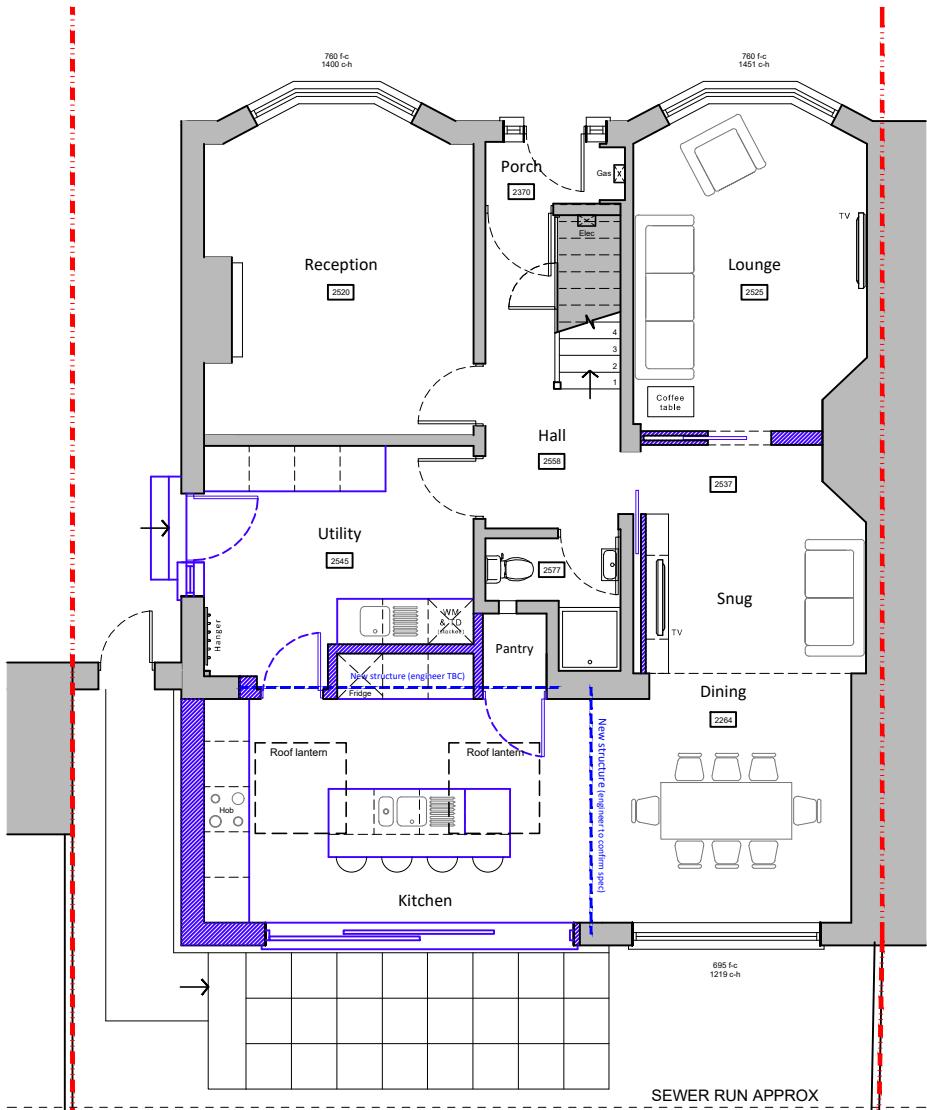
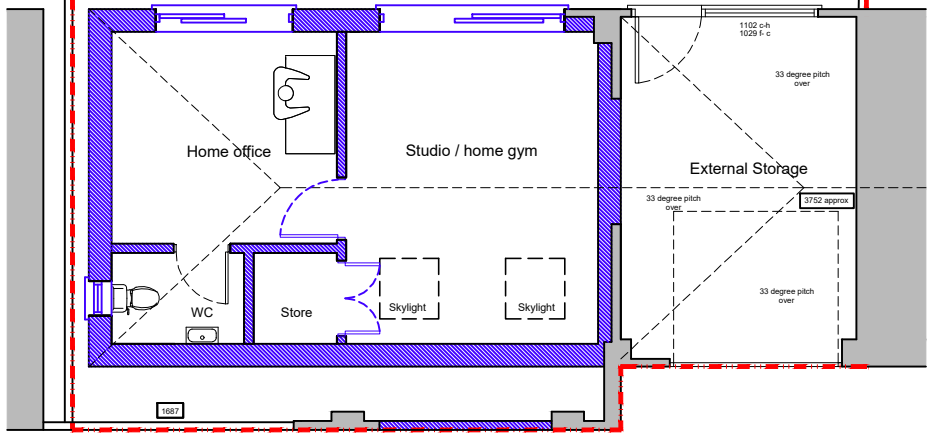


Existing walls Proposed walls Proposed structure


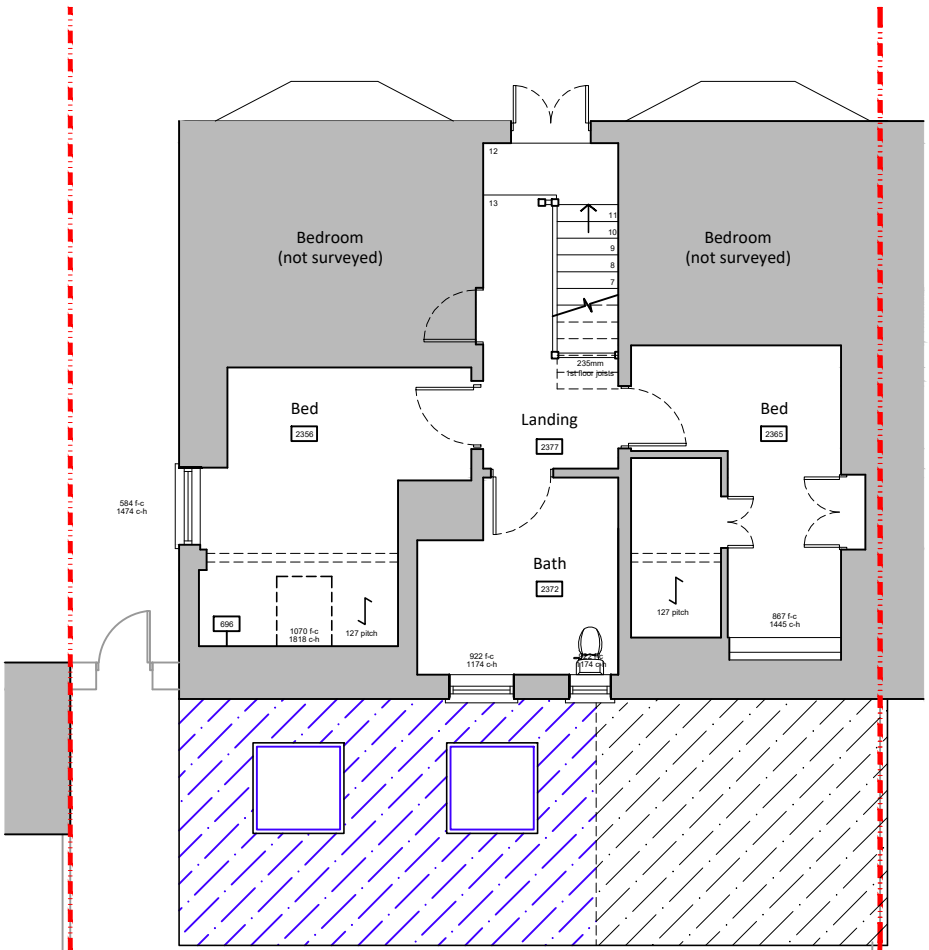


Ground floor plan

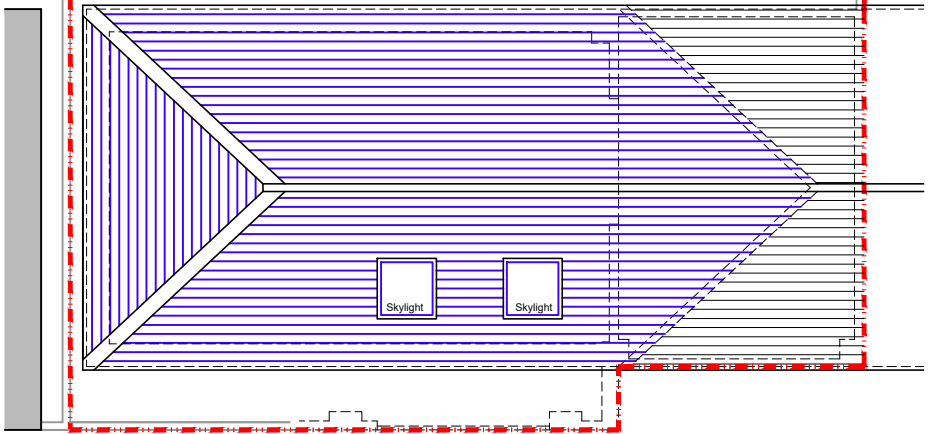

First floor plan

Proposed floor plans scale 1:100

 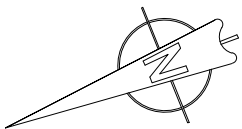

For
MR & MRS BAYFIELD

Project
PROPOSED EXTENSIONS
41 LONDON ROAD,
WIDLEY, WATERLOOVILLE,
PO7 5AQ

Title
PROPOSED FLOOR PLANS

Date FEB 2026	Drawn JB	Scale 1:100 @ A3	Checked -
Job Number PL977.26	Drawing Number -04	Revision B	

jb architects

E: admin@jb-architecturedesign.com
W: www.jb-architecturedesign.com
T: 01243 933732