
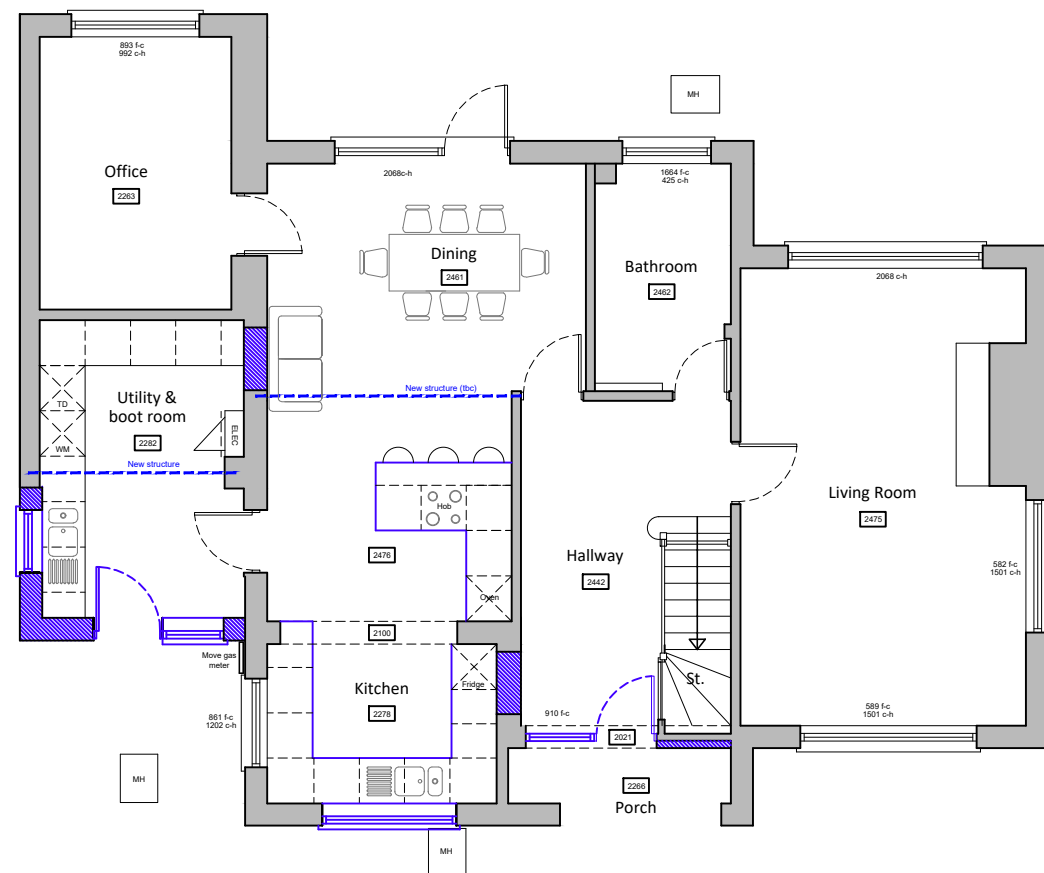



Existing walls Proposed walls Proposed structure

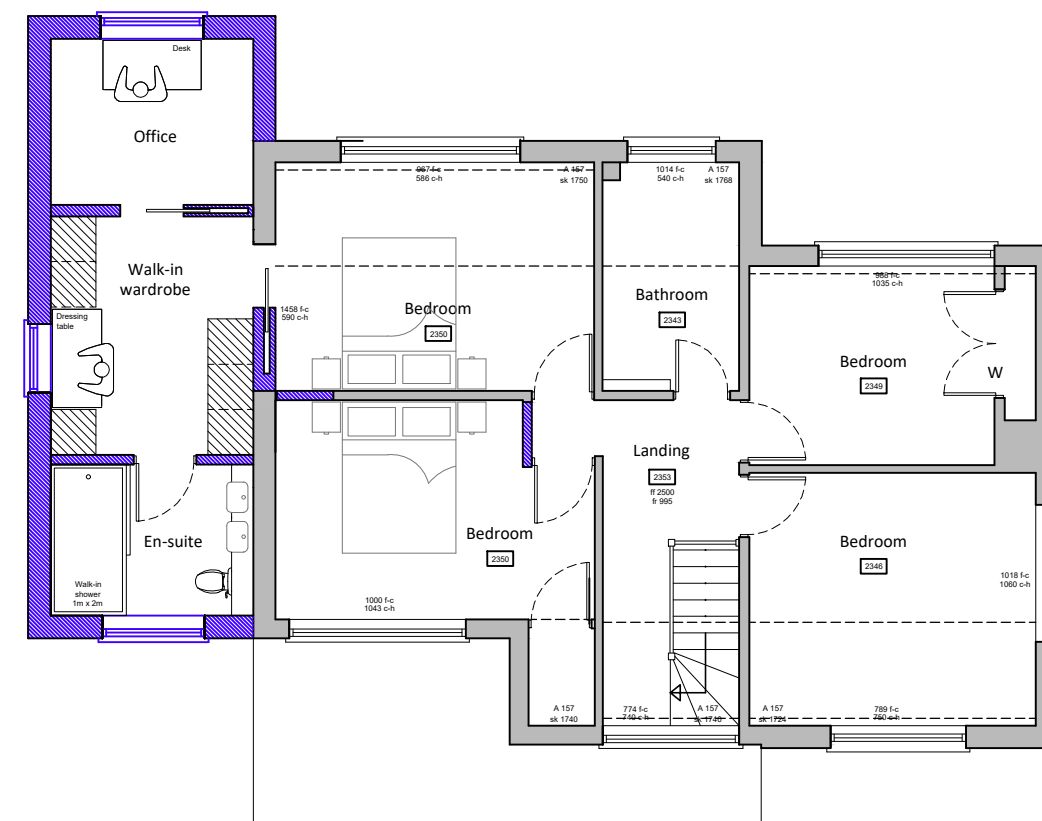

Ground floor plan

First floor plan

Proposed floor plans scale 1:100

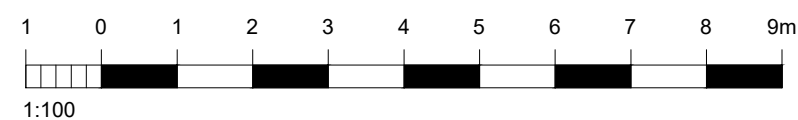

For MR & MRS HARMAN	Title PROPOSED FLOOR PLANS				Office Tel: 01243 933732 Email: admin@jb-architecturedesign.com Web: www.jb-architecturedesign.com
	Date FEB 2026	Drawn JB	Scale 1:100 @ A3	Checked -	
	Job Number PL.967.26	Drawing Number -04	Revision A		