



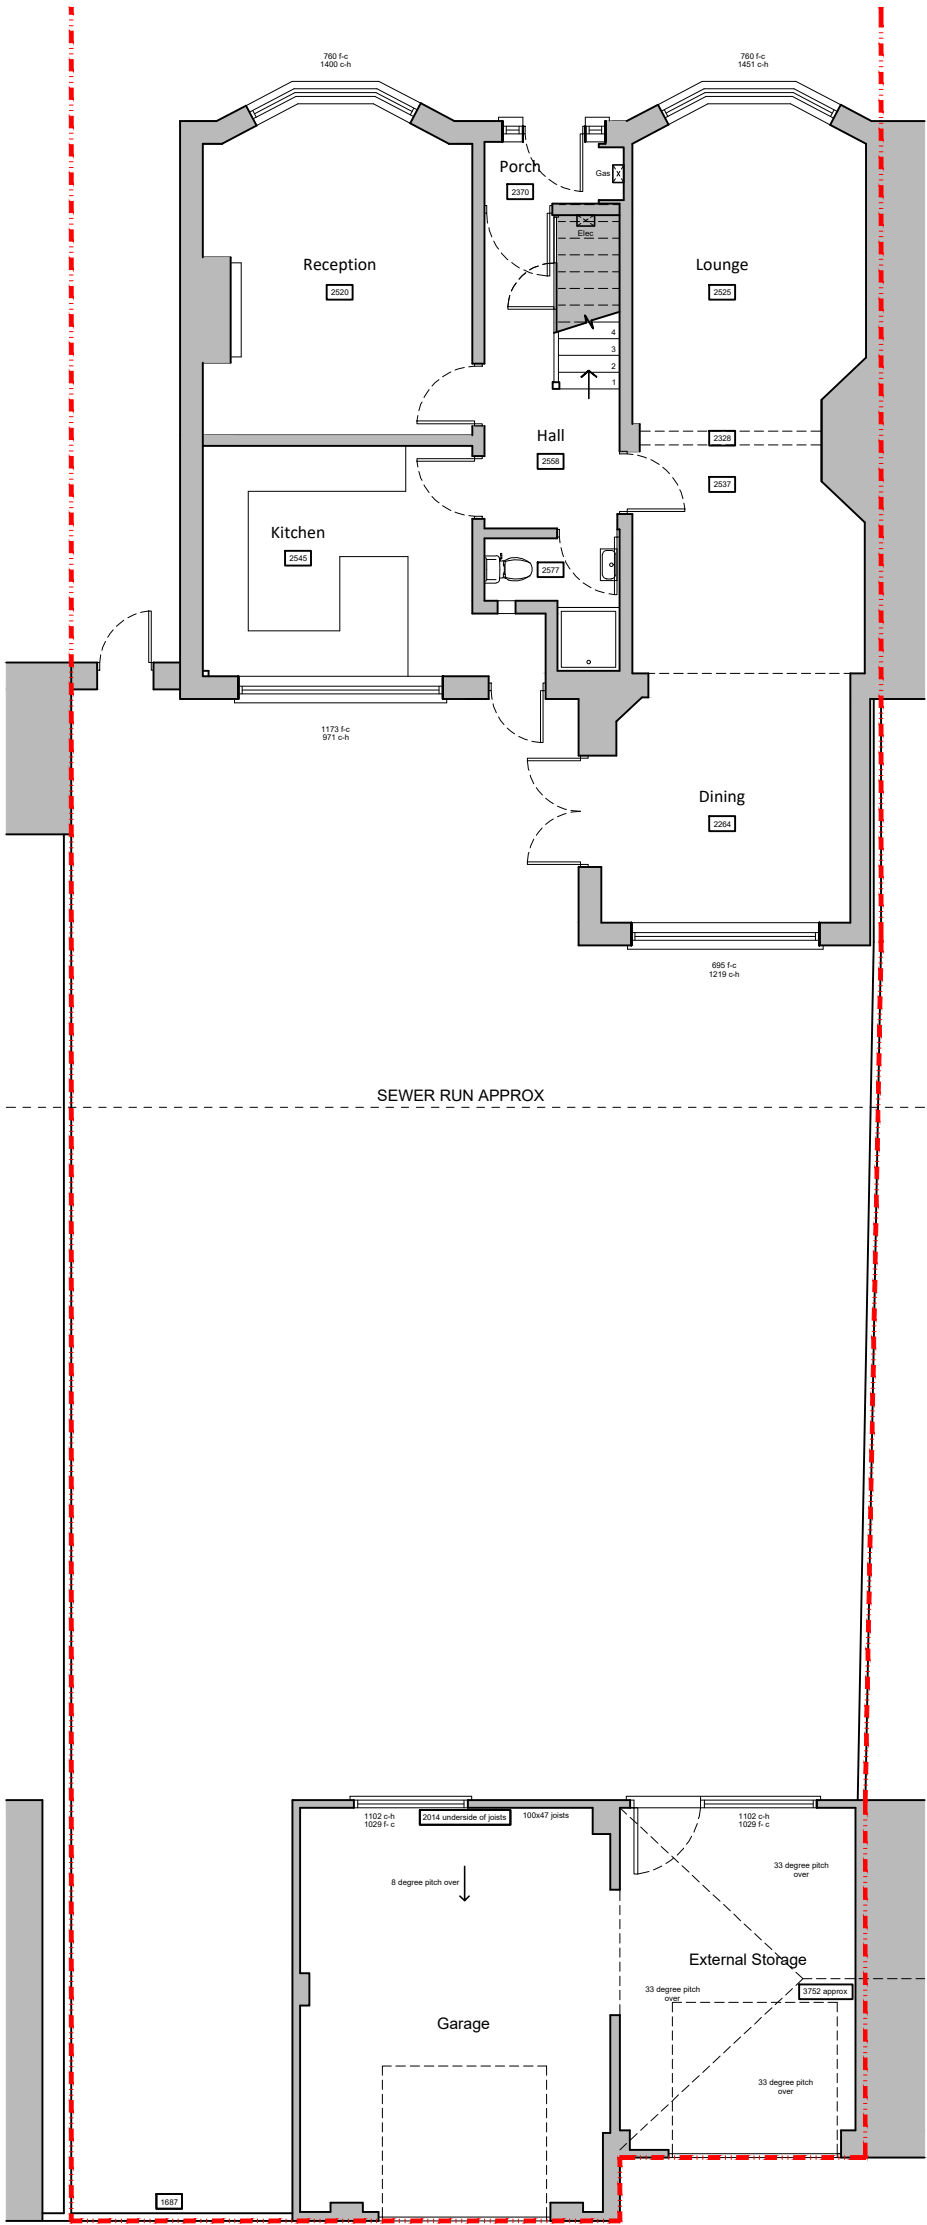


Ground floor plan

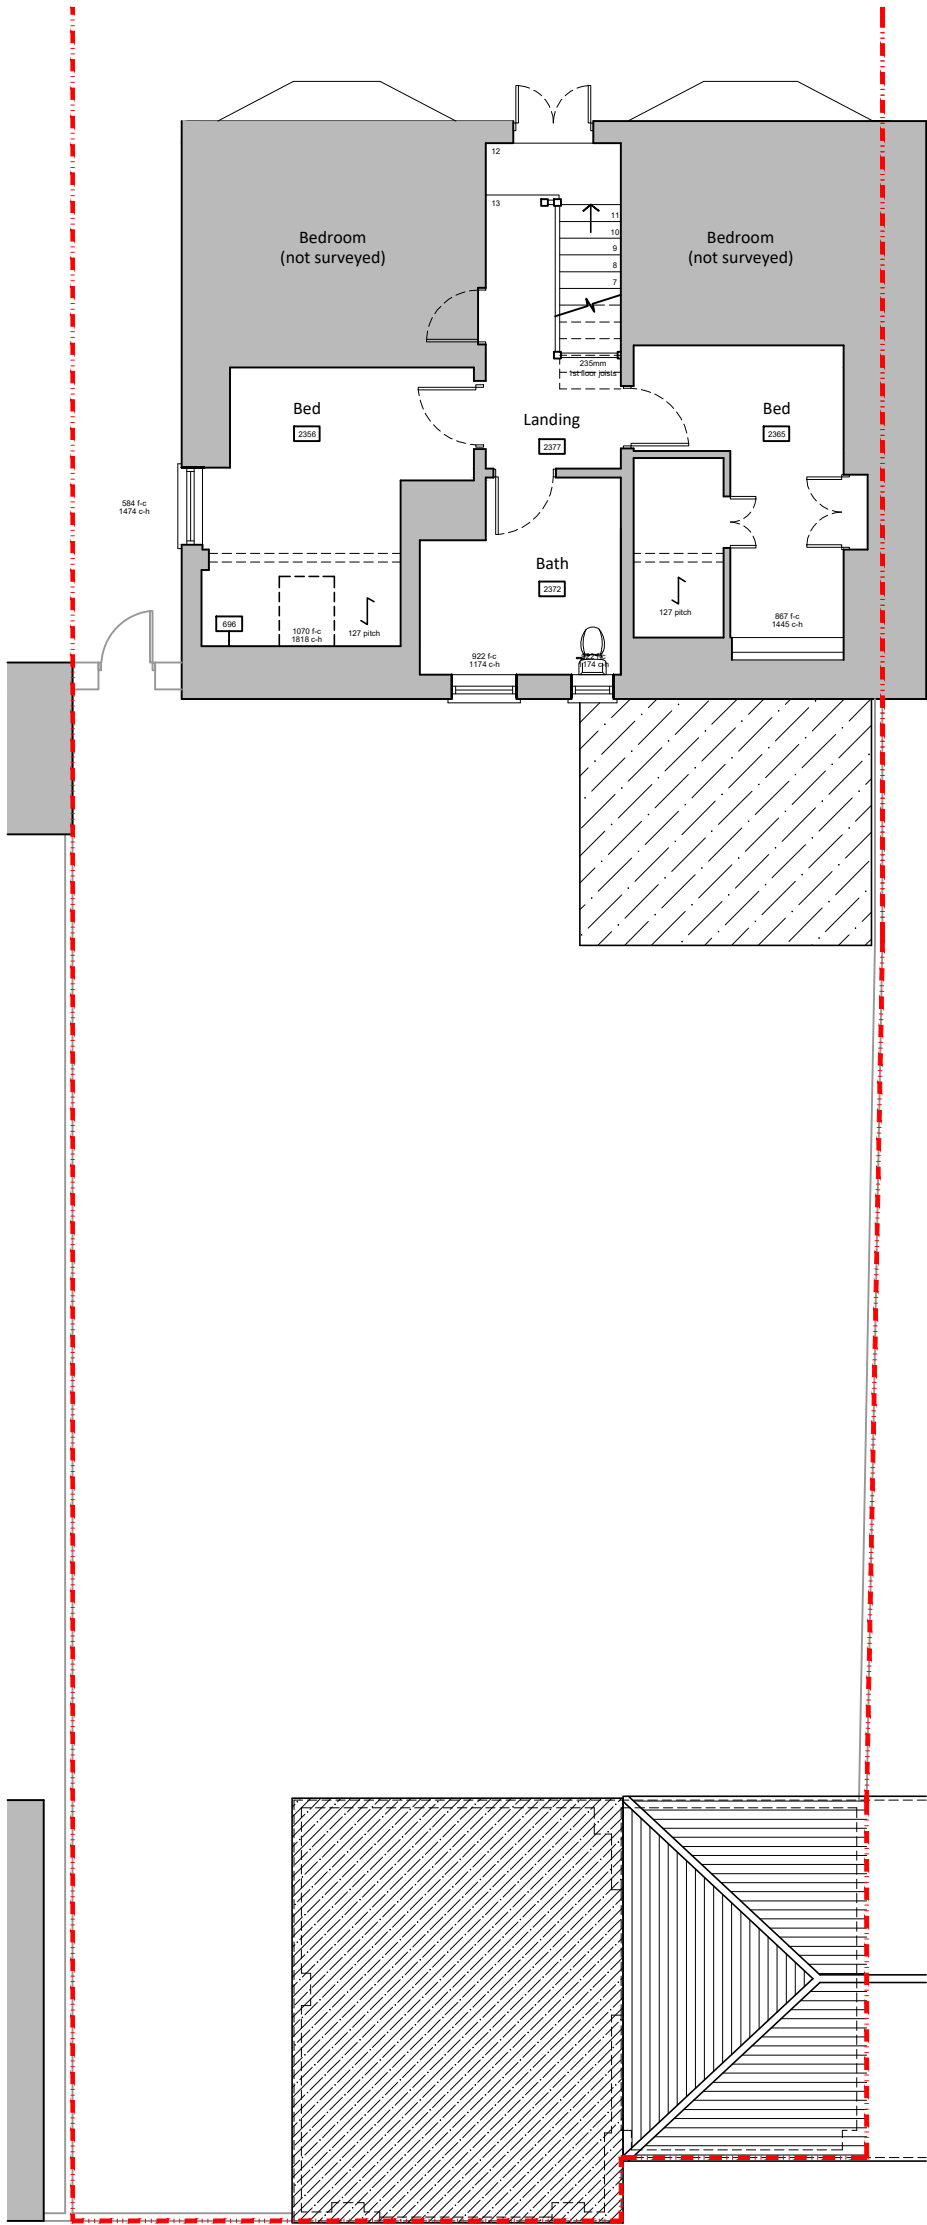

First floor plan

Existing floor plans scale 1:100

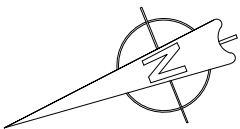

For MR & MRS BAYFIELD	Title EXISTING FLOOR PLANS	jb architects E: admin@jb-architecturedesign.com W: www.jb-architecturedesign.com T: 01243 933732	
Project PROPOSED EXTENSIONS 41 LONDON ROAD, WIDLEY, WATERLOOVILLE, PO7 5AQ	Date FEB 2026	Drawn JB	Scale 1:100 @ A3
	Job Number PL977.26	Drawing Number -02	Checked - Revision A