

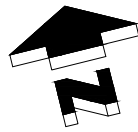
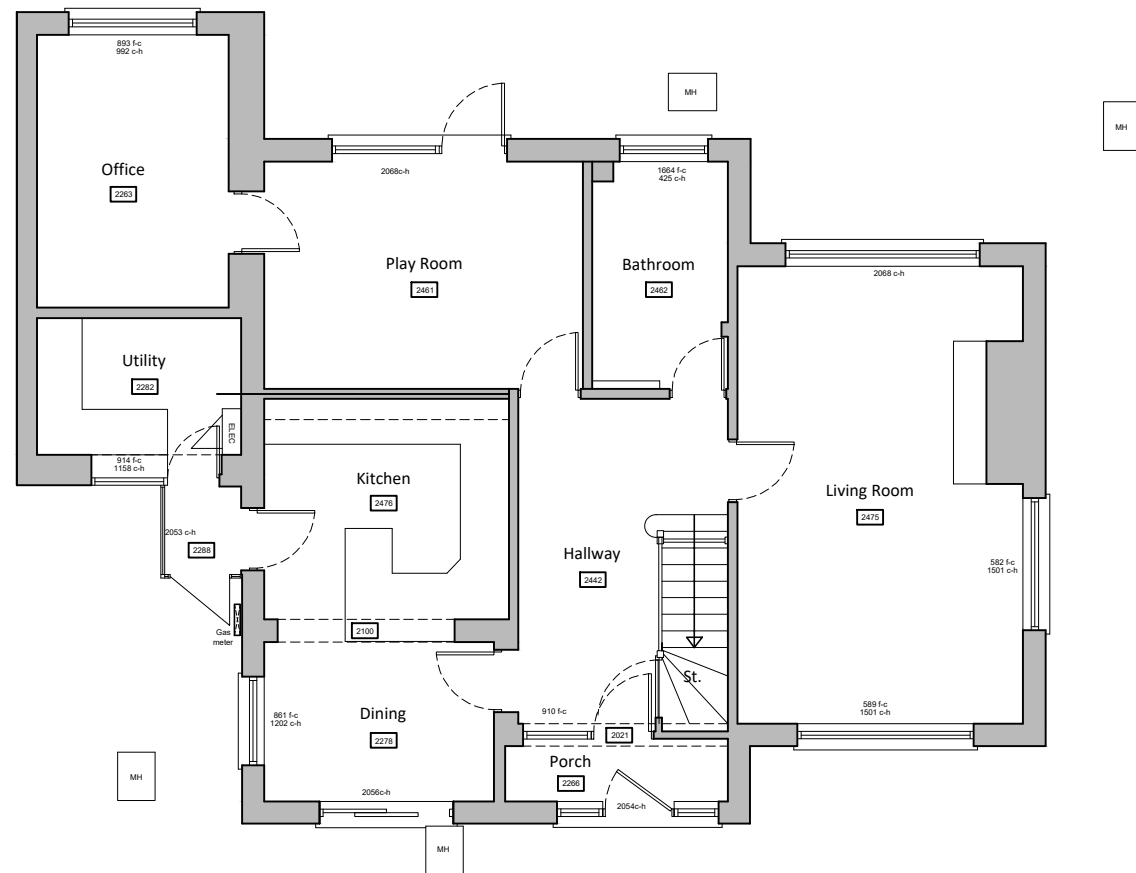


 

Ground floor plan

Existing floor plans scale 1:100

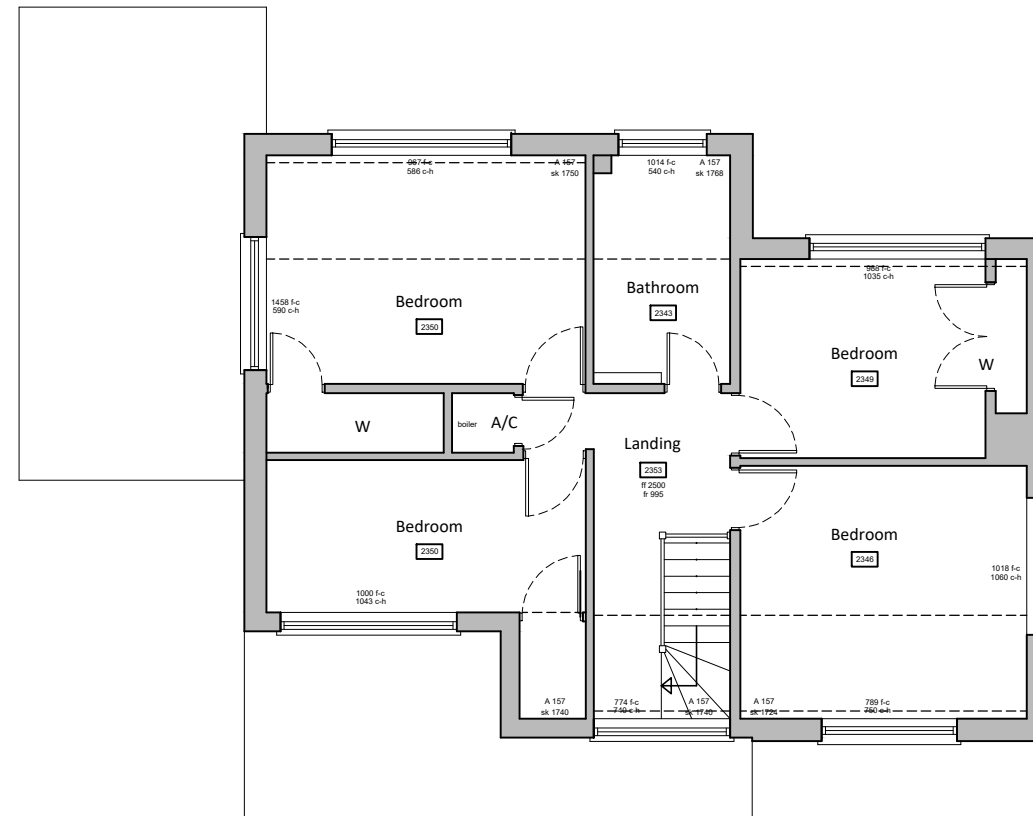

First floor plan

For MR & MRS HARMAN	Title EXISTING FLOOR PLANS			Office Tel: 01243 933732 Email: admin@jb-architecturedesign.com Web: www.jb-architecturedesign.com
Project PROPOSED 1ST FLOOR EXTENSION AT 21 WENSLEY GARDENS, EMSWORTH, HANTS, PO10 7RA	Date FEB 2026	Drawn JB	Scale 1:100 @ A3	
	Job Number PL.967.26	Drawing Number -02	Checked - Revision A	

