



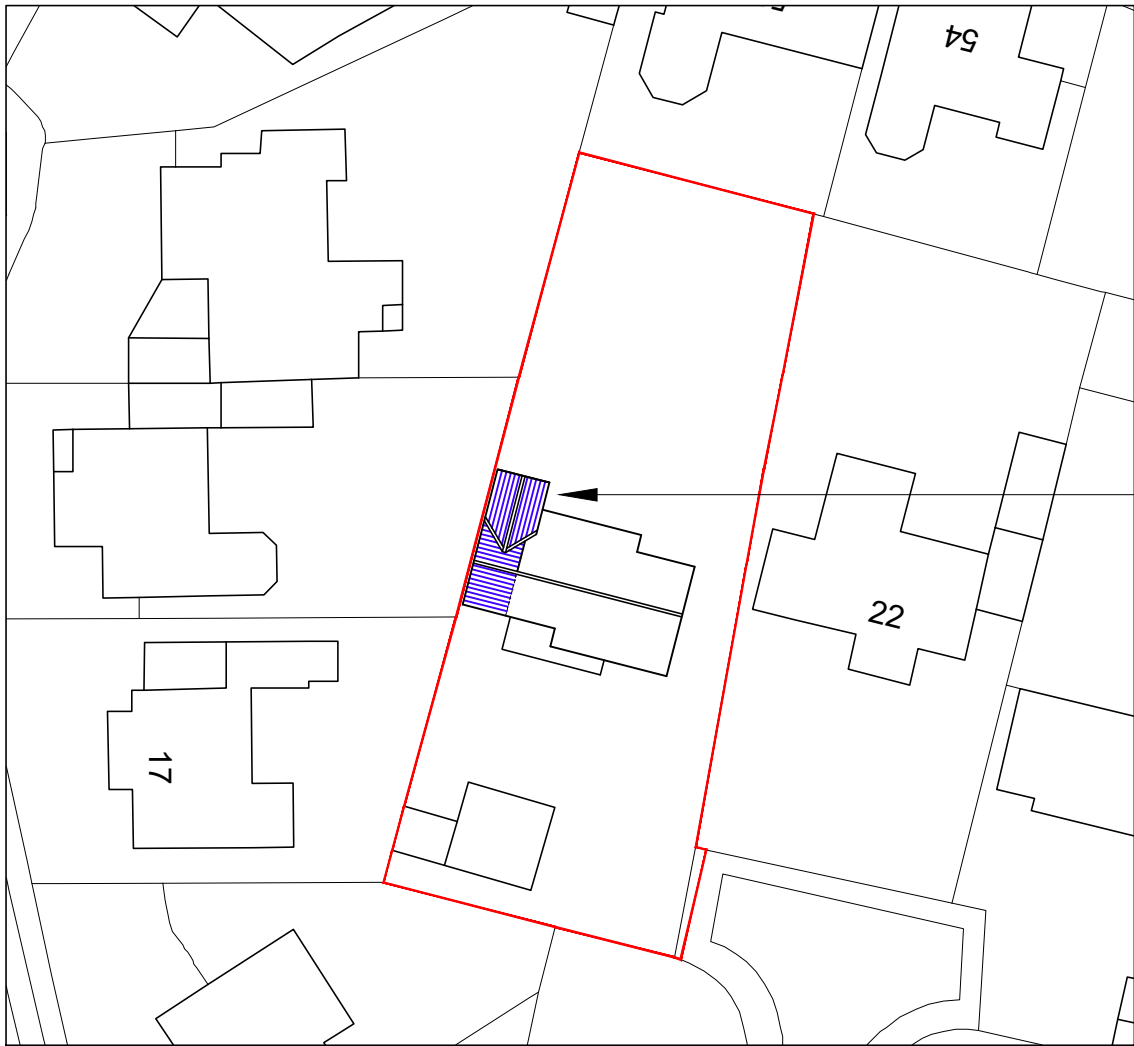


Site plan

scale 1:500

 


Proposed
1st floor
side extension

Ordnance Survey, (c) Crown Copyright 2026.
All rights reserved. Licence number 100022432

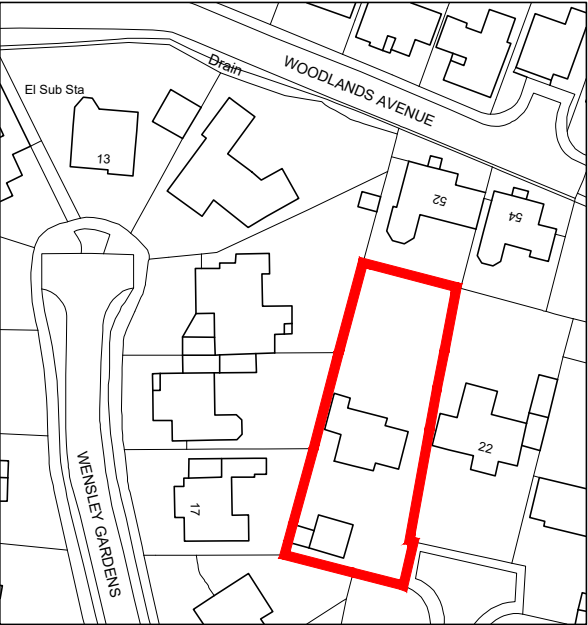

Location plan

scale 1:1250

 

For
MR & MRS HARMAN

Project
**PROPOSED 1ST FLOOR EXTENSION
AT 21 WENSLEY GARDENS,
EMSWORTH, HANTS,
PO10 7RA**

Title
SITE & LOCATION PLANS

Date	Drawn	Scale	Checked
FEB 2026	JB	1:500 & 1:1250 @ A3	-
Job Number	Drawing Number	Revision	
PL.967.26	-01	A	

Office Tel:
01243 933732

Email:
admin@jb-architecturedesign.com

Web:
www.jb-architecturedesign.com

