
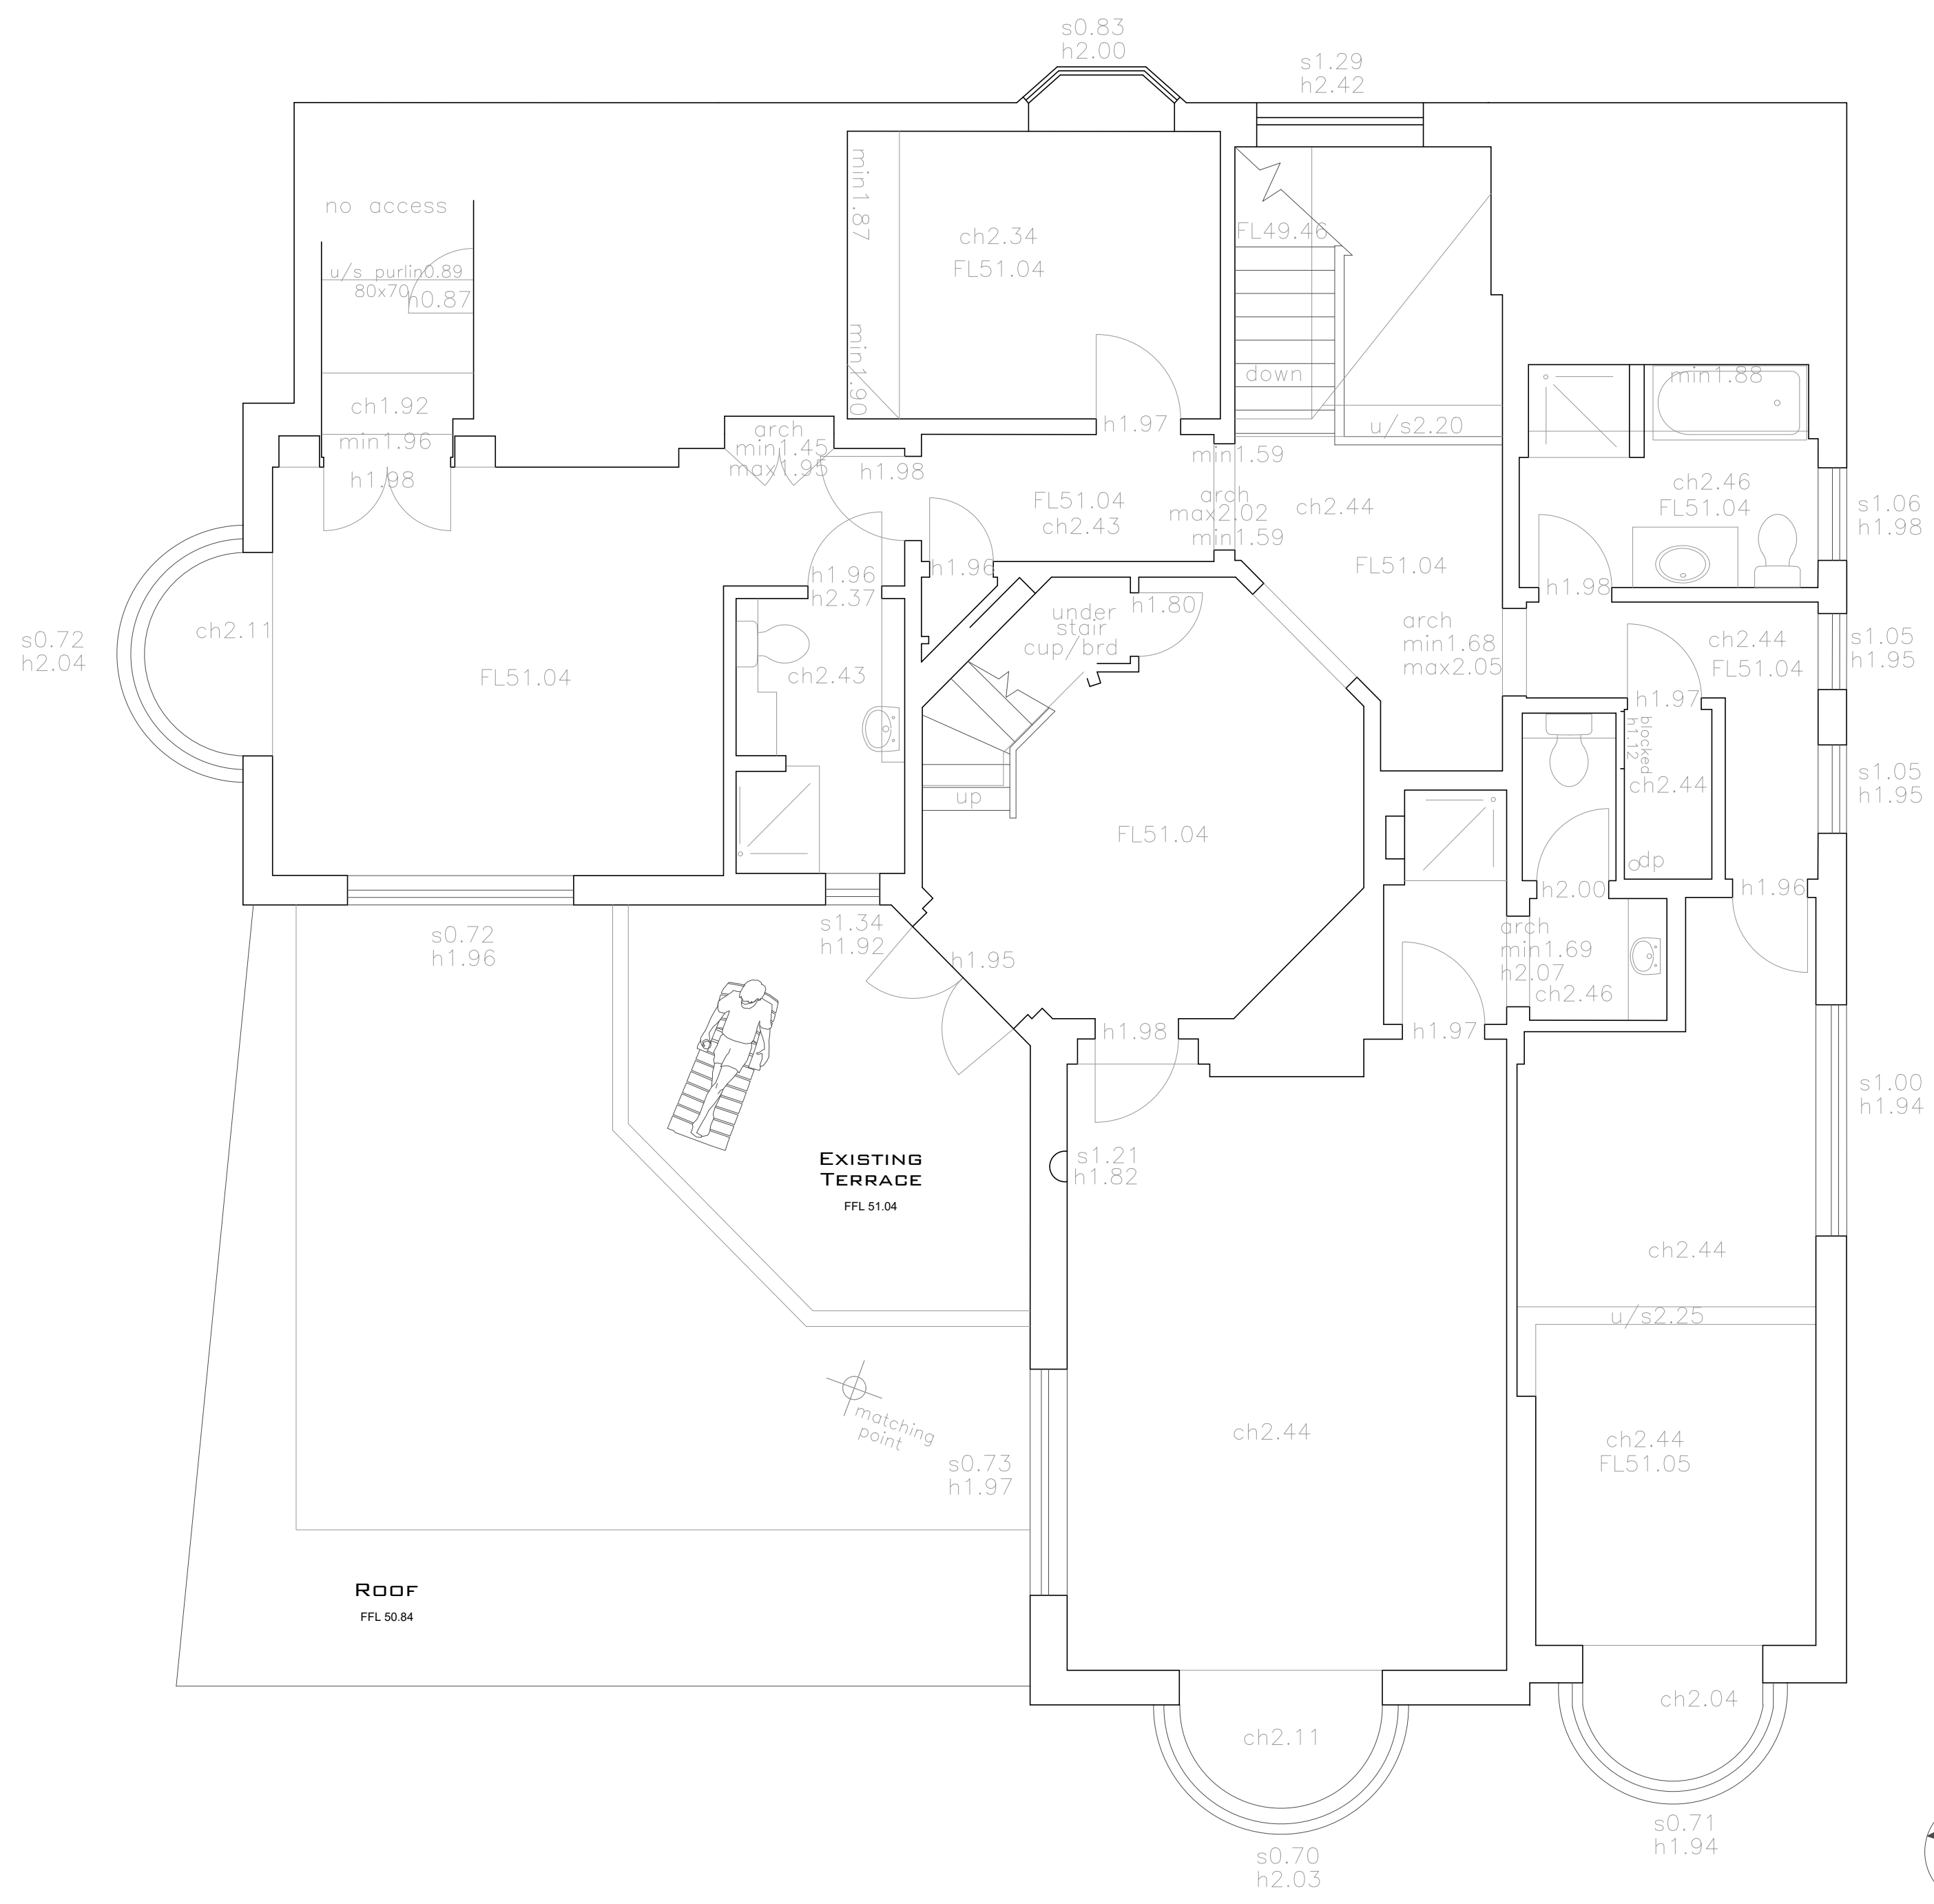


Key:

- Structure overhead
- To be demolished
- New Walls

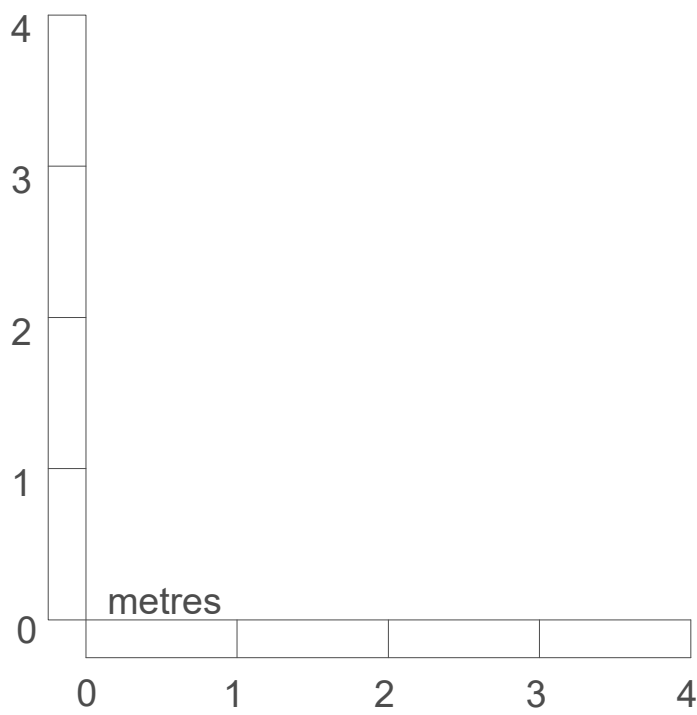

For Planning Purposes only

AR DESIGN STUDIO LTD
CALPE HOUSE
LITTLE MINSTER ST
WINGCHESTER
SO23 9HB

AR

T. 01962 864545
E. INFO@ARDESIGNSTUDIO.CO.UK
WWW.ARDESIGNSTUDIO.CO.UK

Copyright: All rights reserved. This drawing and design must not be reproduced without permission. Dimensions are in millimetres unless specified. Only written dimensions to be worked from. Do not scale from this drawing.

Job title
Portsdown Road

Drawing title
Proposed First Floor Plan

Status
Planning

Drawn by OB	Checked by TF	Date Oct 2025	Scale at A3 -	Scale at A2 1:50
Job No. 1006	Dwg No. P106	Revision A		