




PROPOSED ELEVATIONS

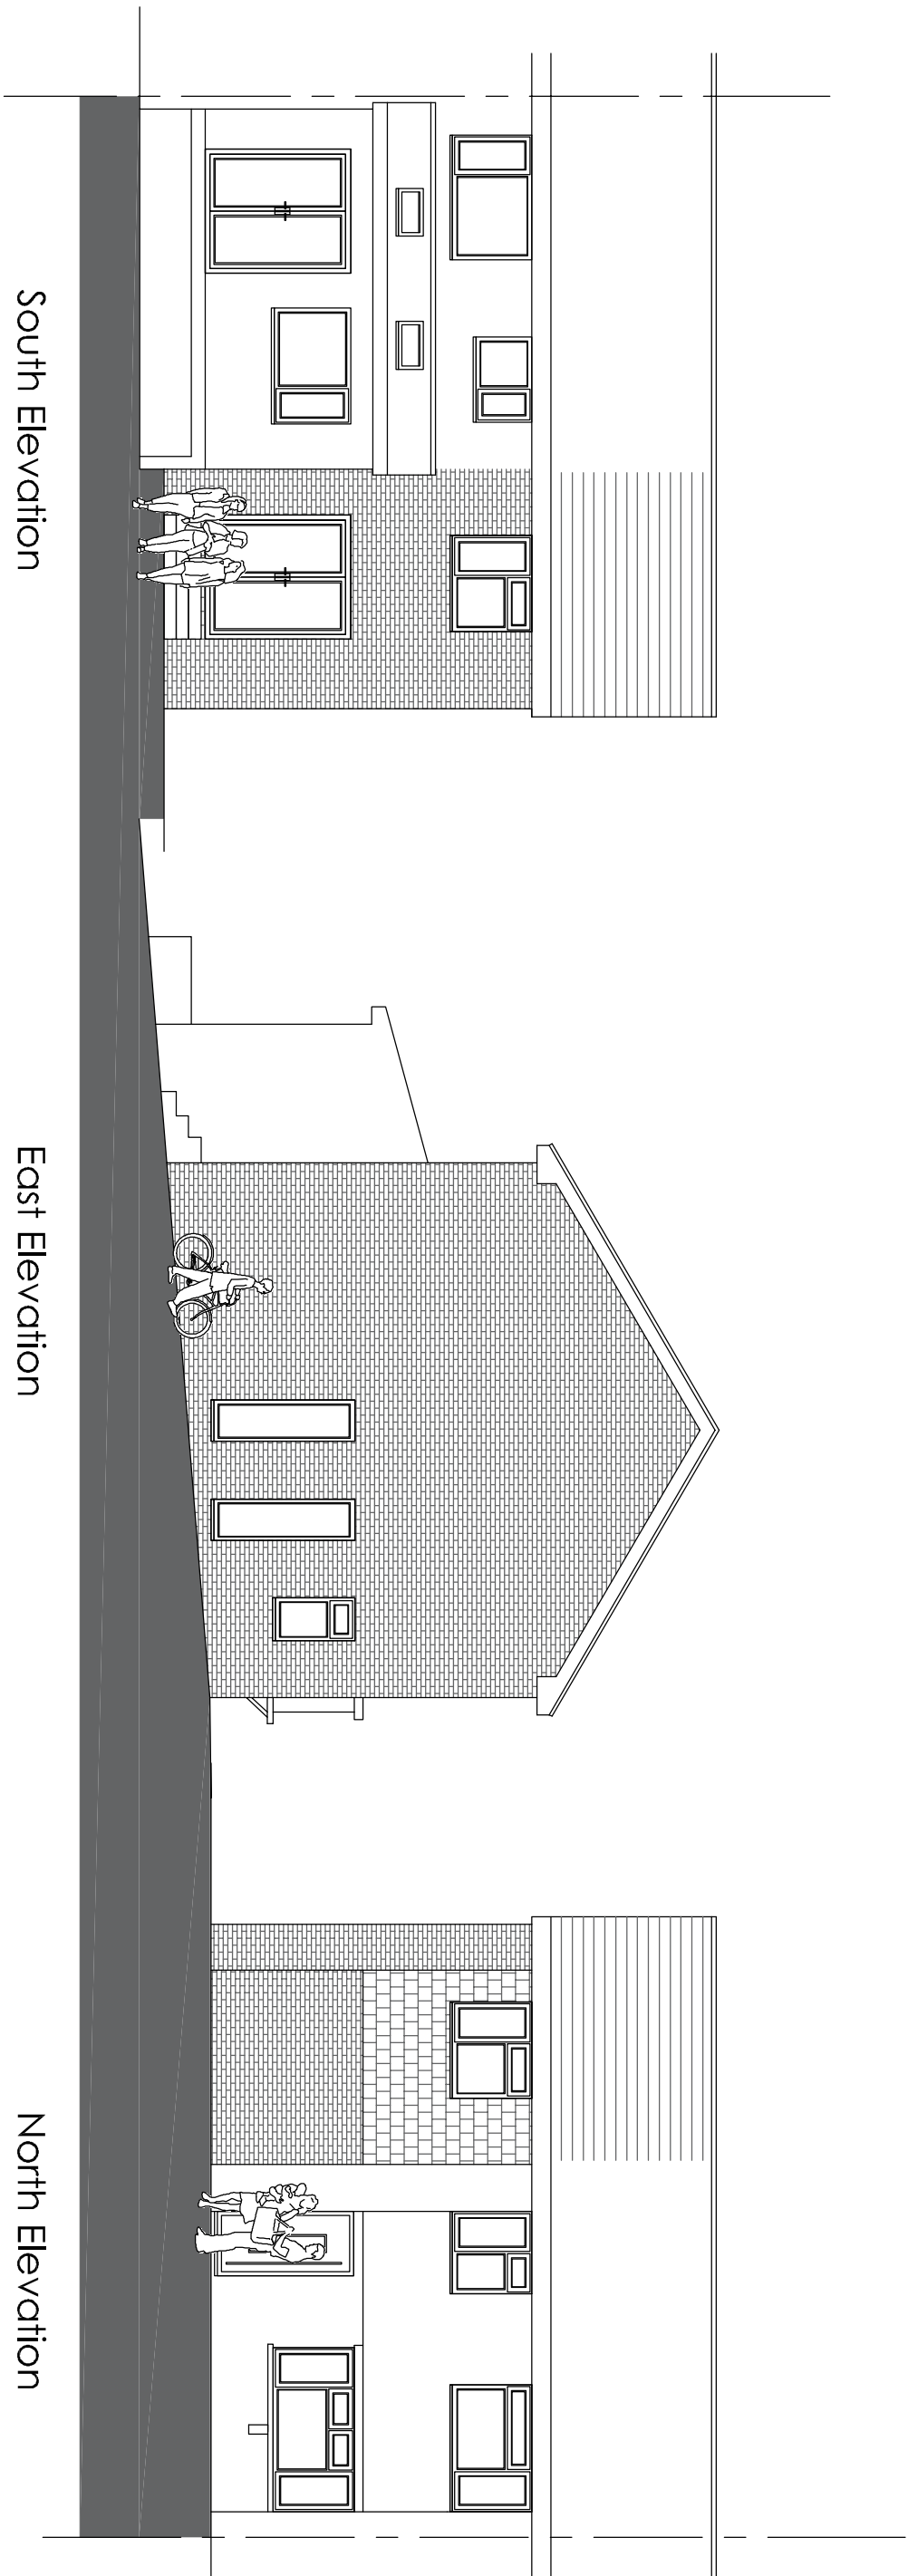


PROPOSED FLOOR PLANS

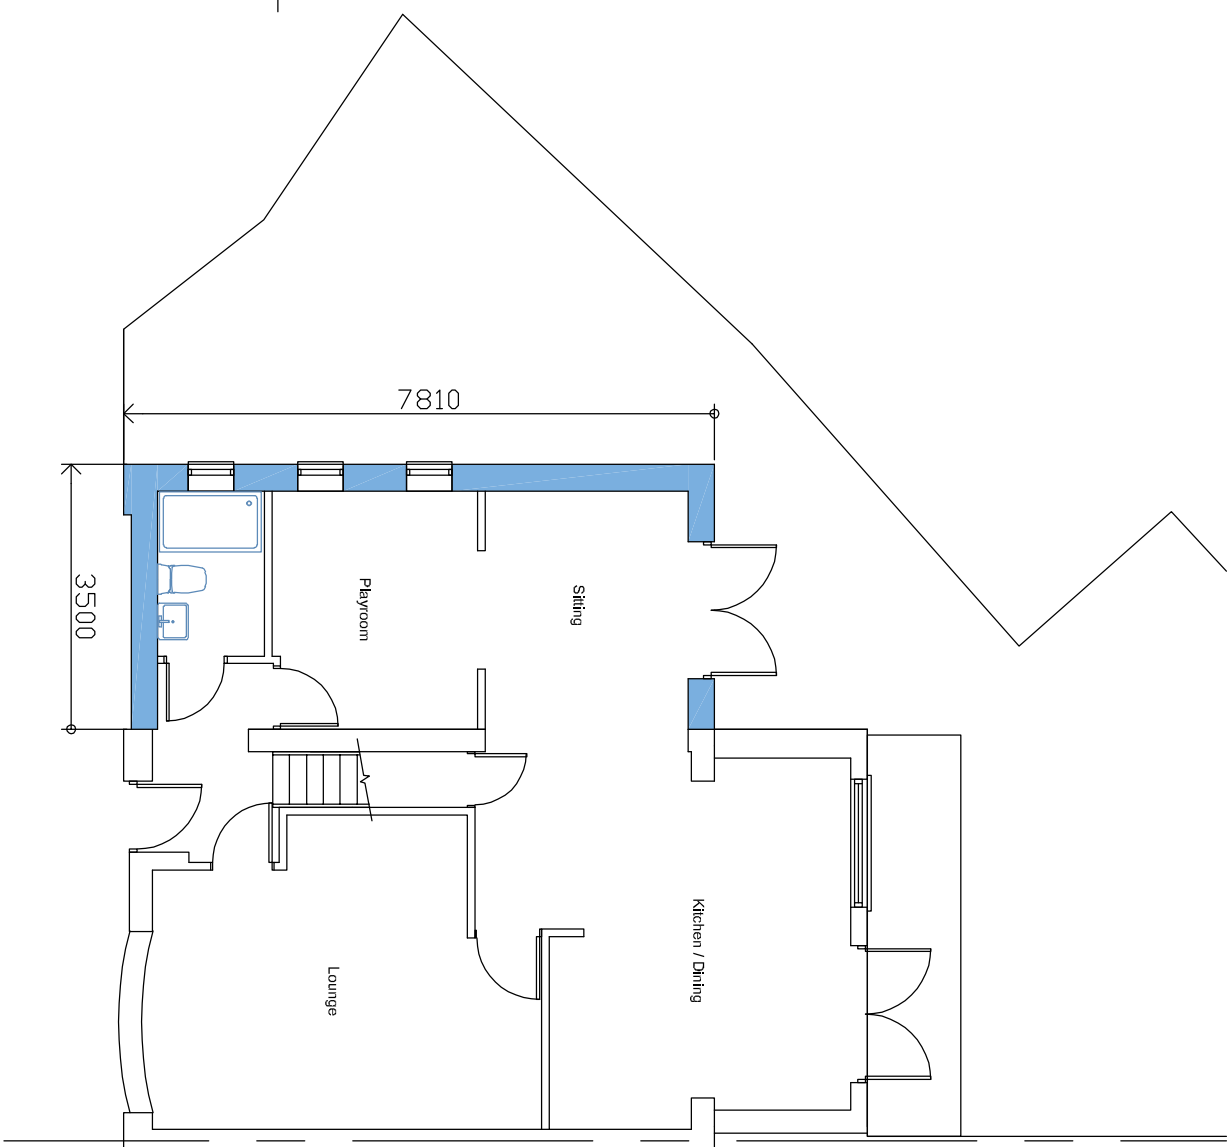




Proposed Two Storey Side Extension

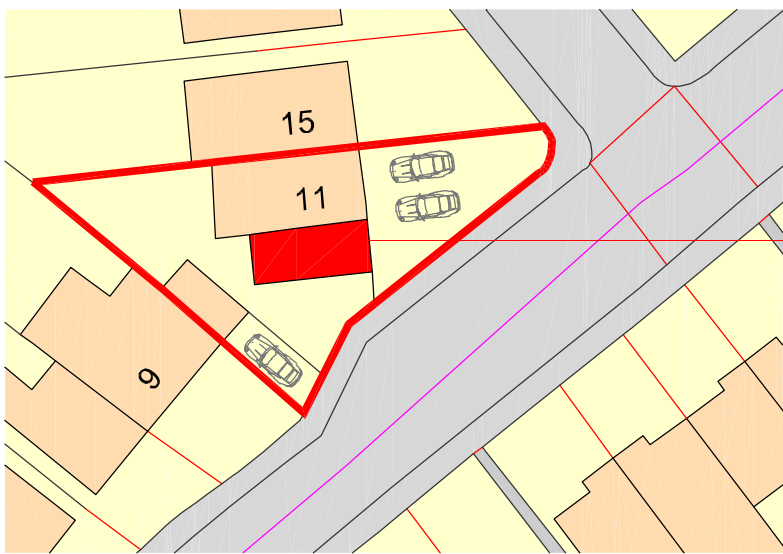

EXISTING ELEVATIONS

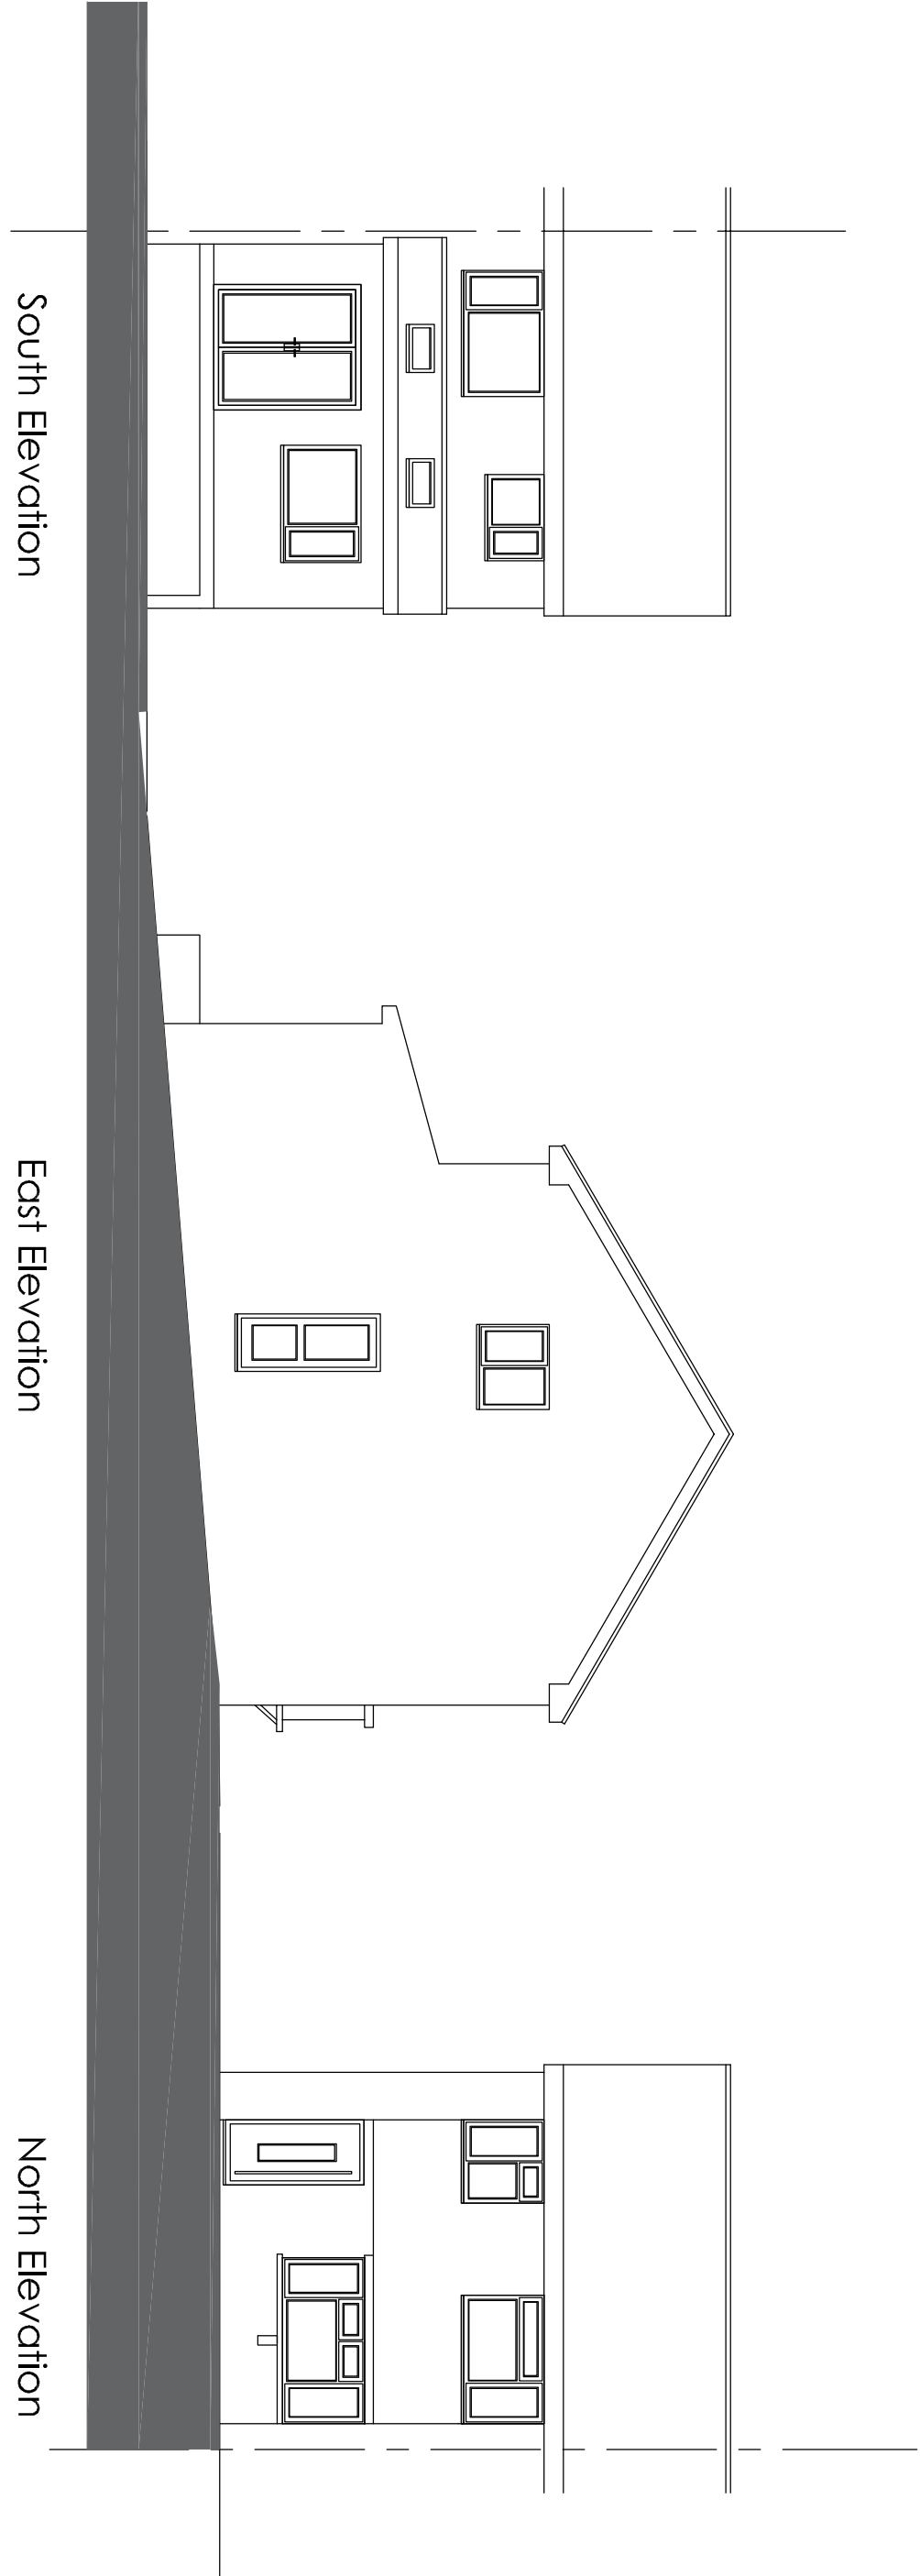

EXISTING FLOOR PLANS

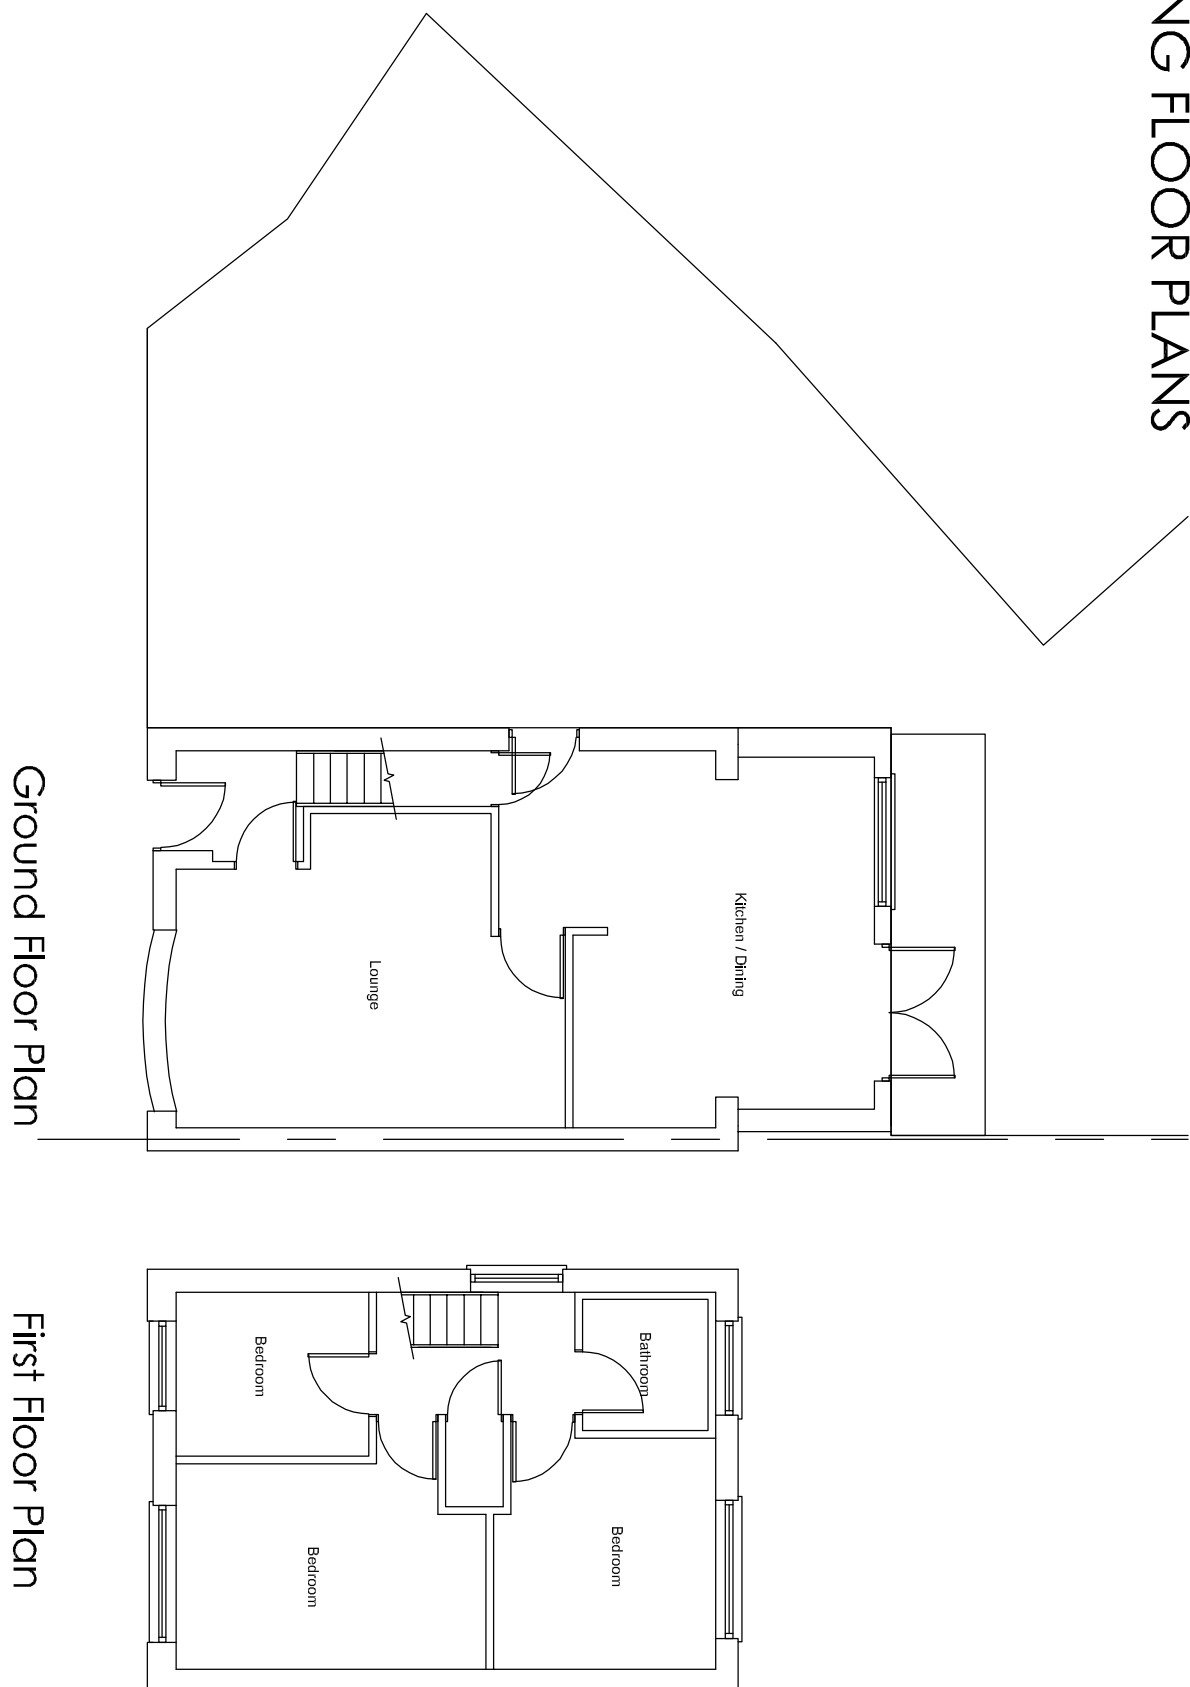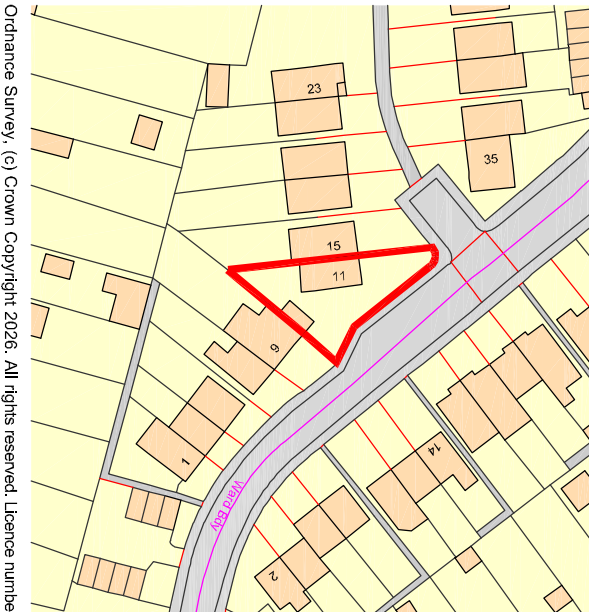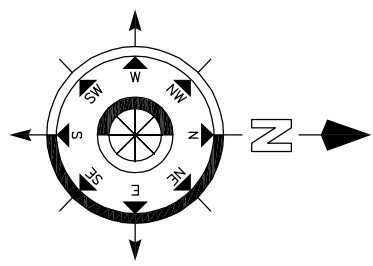

Revision	Description	Date	DRAWN

Project:
Mr & Mrs Mason
11 Crofton Close
Purbrook
Waterlooville

Directing This:

**Proposed Two
Storey Side Extension**

Chris Flint Associates Ltd
CHARITABLE SURVEYORS, PROJECT MANAGERS
DEVELOPMENT CONSULTANTS

Drawn By CF	Date 01/03/26	SHEET SIZE A1	Approved By Date
Drawing No. CFA FULL 01	Revised:	Scale: 1-100	

PLANNING

