

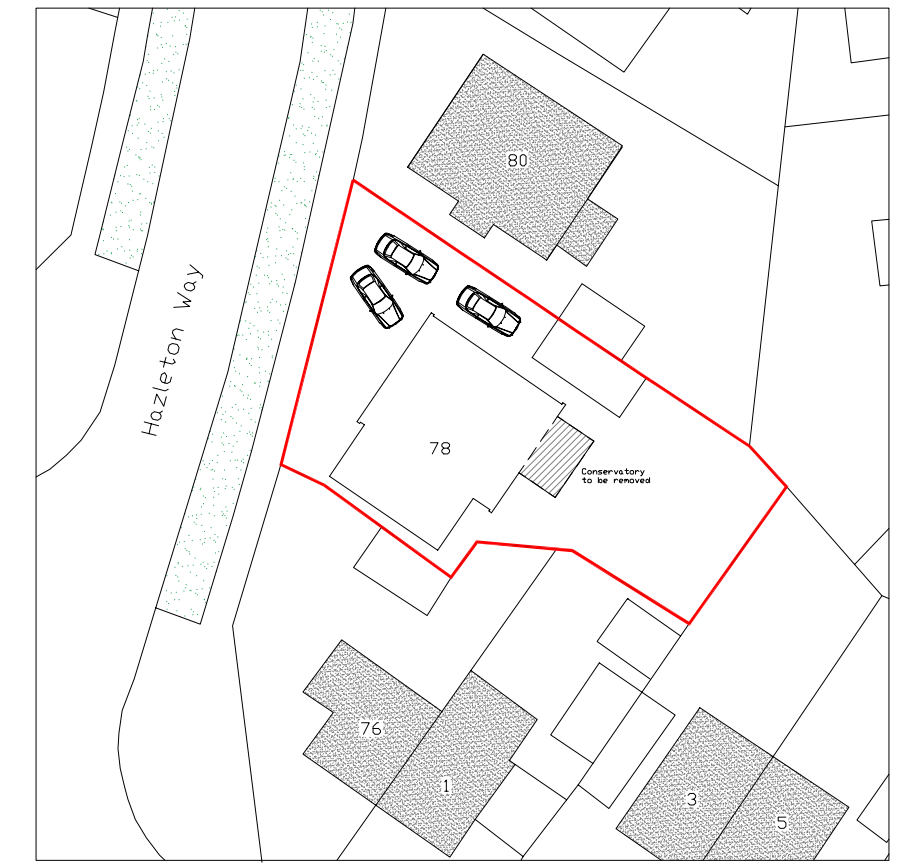
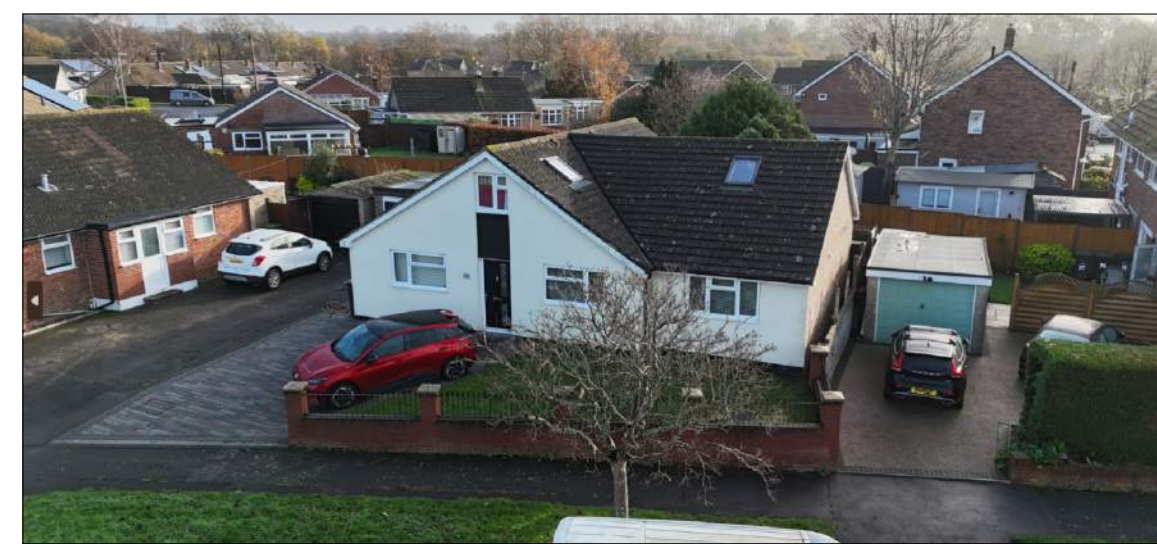
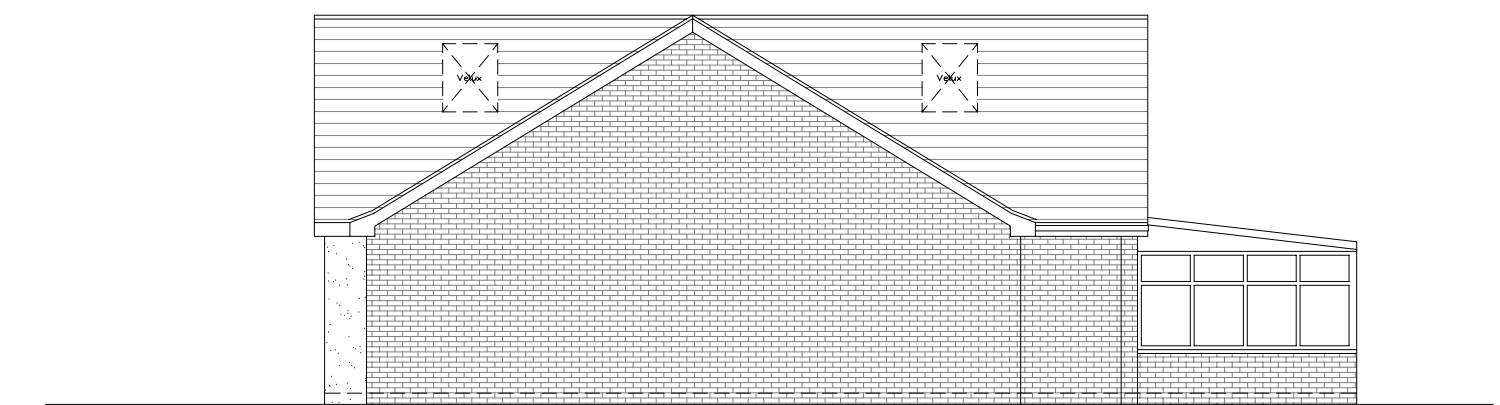
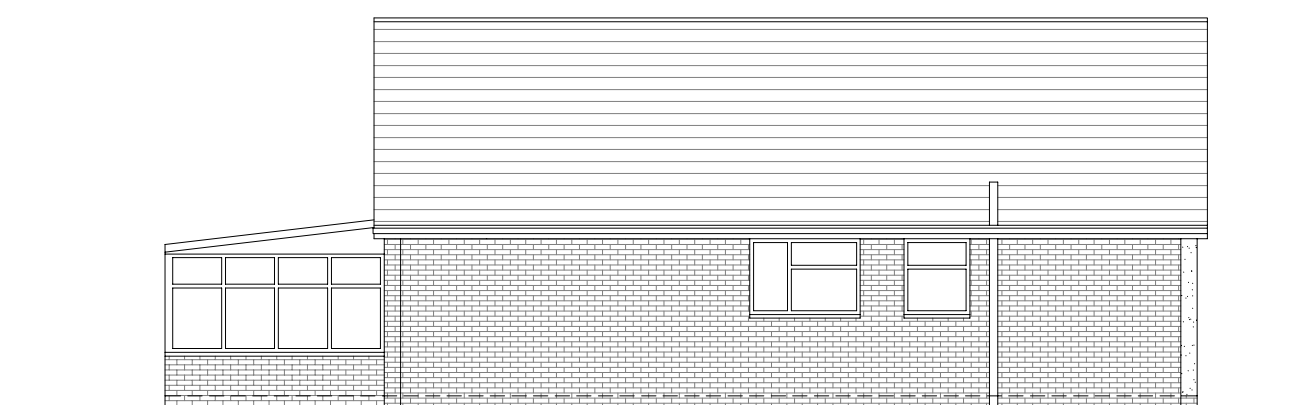


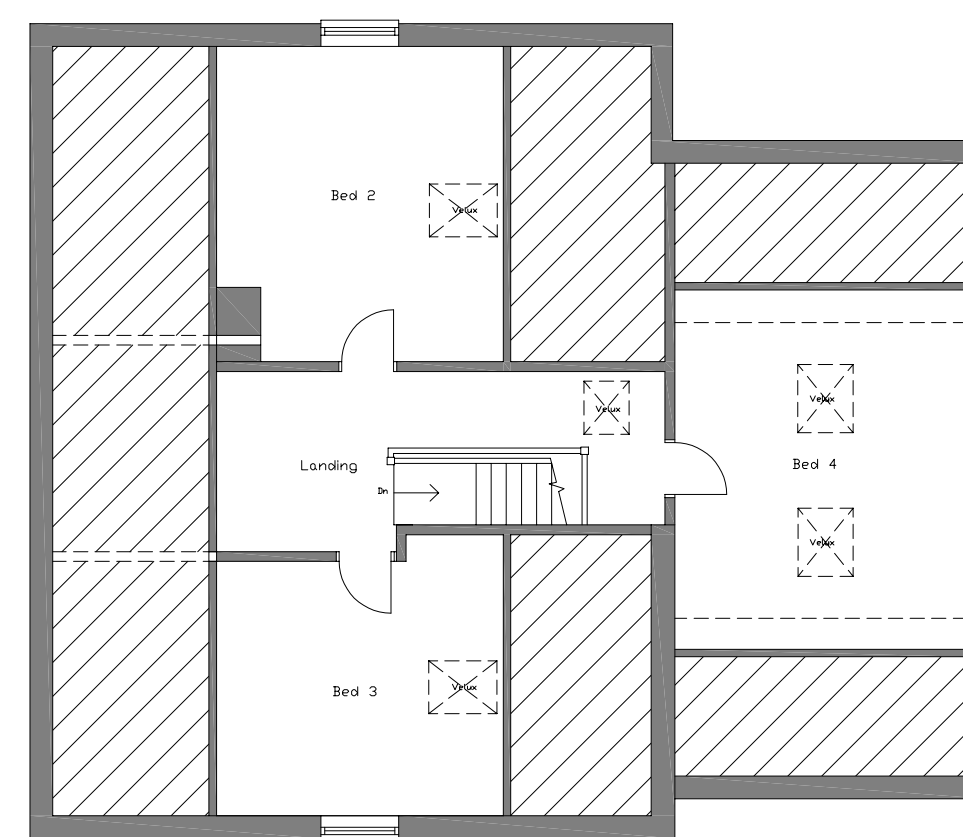

FRONT ELEVATION PHOTO

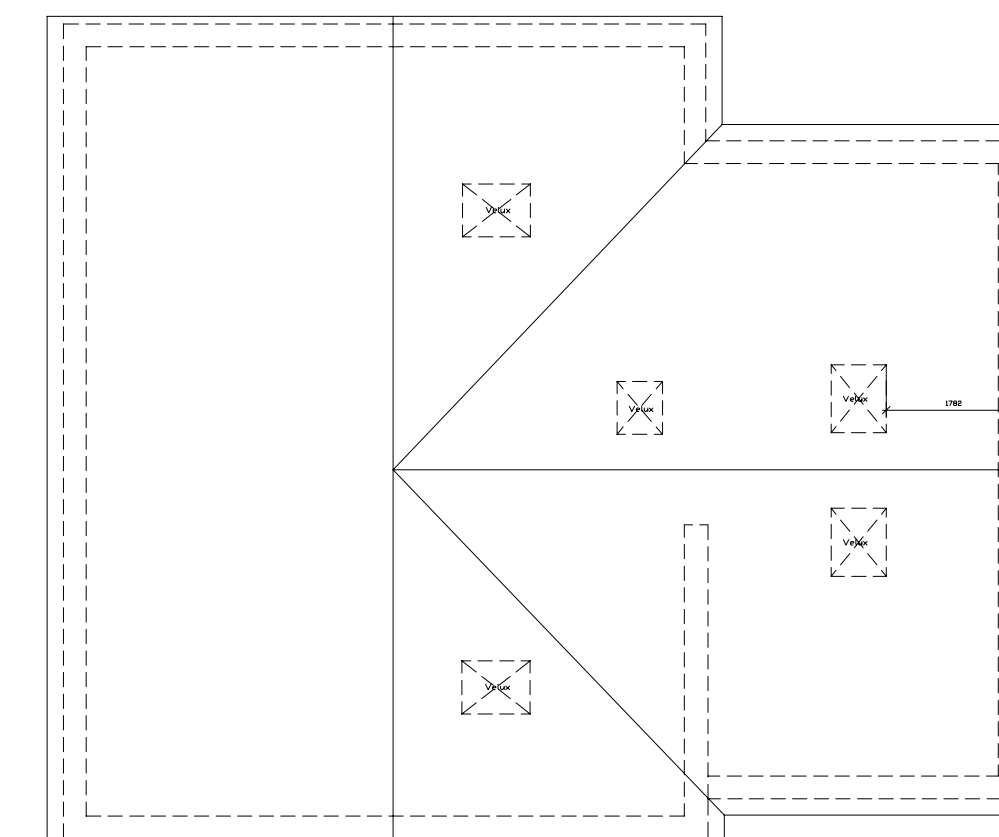

Rev	Description	Date
	Address: Proposed second storey extension 78 Hazleton way Horndean PO8 9DW	
	Drawing Title: Existing Plans & Elevations	
	Drawing Number: Planning001	Scale: 1:100 @ A1
	Date: December 2025	Rev: