



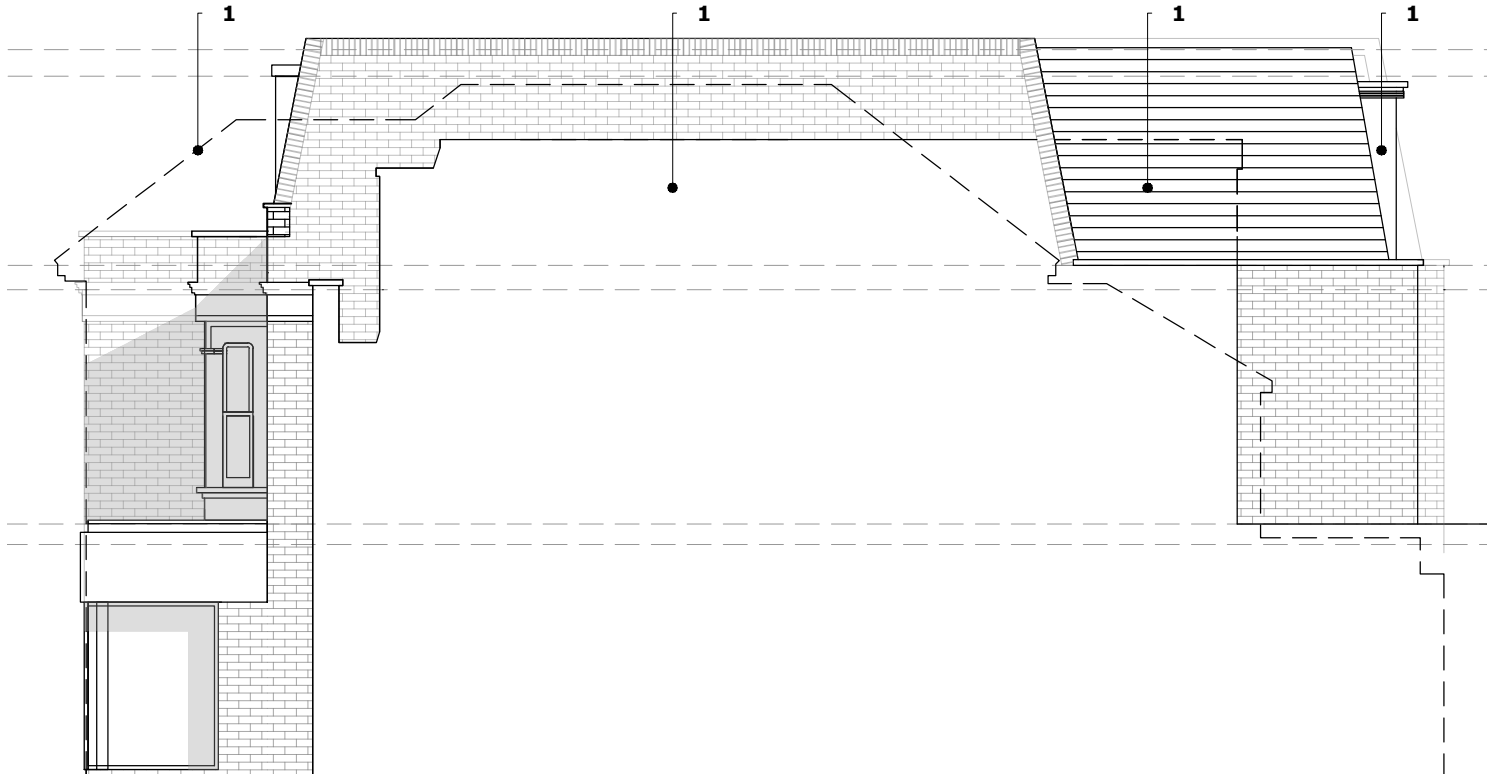

PROPOSED FRONT ELEVATION
SCALE - 1:100



PROPOSED SIDE ELEVATION (NORTH)
SCALE - 1:100

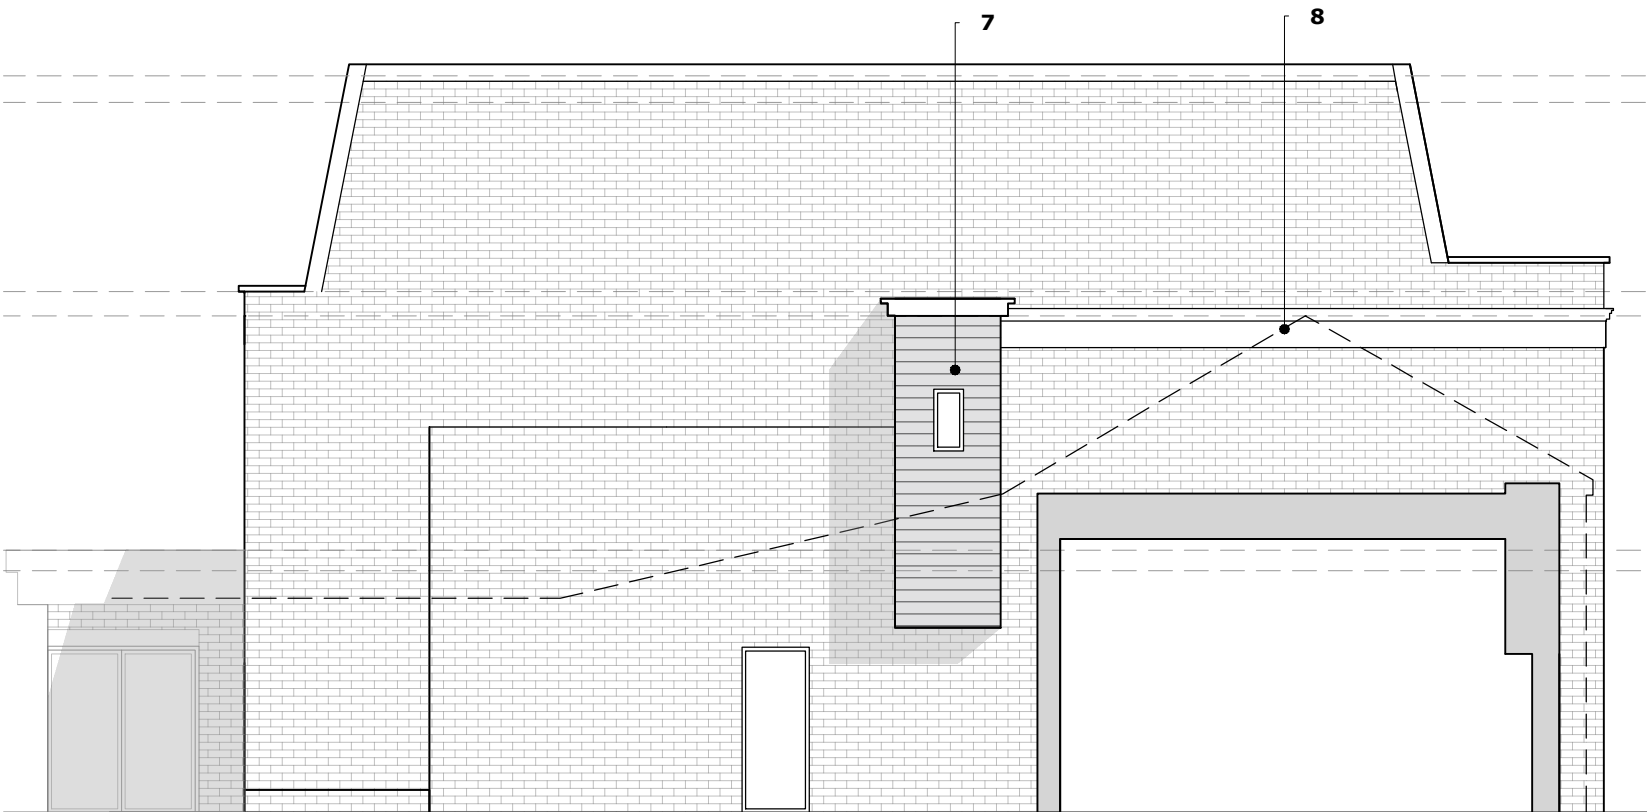

PROPOSED SIDE ELEVATION (SOUTH)
SCALE - 1:100



PROPOSED REAR ELEVATION
SCALE - 1:100

SCALE 1:100
0m 5 10

- 1. SLATE ROOF
- 2. COPING STONE
- 3. LEAD CLAD DORMER
- 4. UPVC WINDOWS AND DOORS
- 5. NEW BRICK TO MATCH EXISTING BOND - ALL NEW AND EXISTING BRICKWORK PAINTED LIGHT GREY / OFF-WHITE
- 6. NEW SOP FRONT POWDER COATED ALUMINIUM
- 7. HORIZONTAL CLADDING
- 8. OUTLINE OF NEIGHBORING PROPERTY
- 9. DECORATIVE STUCCO WINDOW SURROUNDS INCORPORATING FLUTED PILASTERS WITH MOULDED CAPITALS AND DENTILLED ENTABLATURE BANDING. PROJECTING MOULDED EAVES CORNICE WITH DENTIL ENRICHMENT - PAINTED WITH DARK ACCENT COLOURS
- 10. PROJECTING BRICK BANDING - PAINTED WITH ACCENT COLOUR
- 11. PROPOSED OUTLINE OF MANSARD ROOF EXTENSION AT 81 LONDON RD

B'REGS	FINAL	DRAFT	CLIENT BREWHOUSE DEVELOPMENTS		DESCRIPTION PROPOSED ELEVATIONS	DRAWING NO. 100.04	A	<div><div>architectural design studio</div><div>+44 (0) 333 090 1929</div><div>www.jbarchstudio.com studio@jbarchstudio.com</div></div> <div></div>
PLANNING	CONCEPT		ISSUE 01.01.2026	SCALE AS SHOWN @A3	PROJECT 79 LONDON ROAD, WATERLOOVILLE, PO7 7EL		PROJECT NO. 26.01	
			RE-ISSUE					