


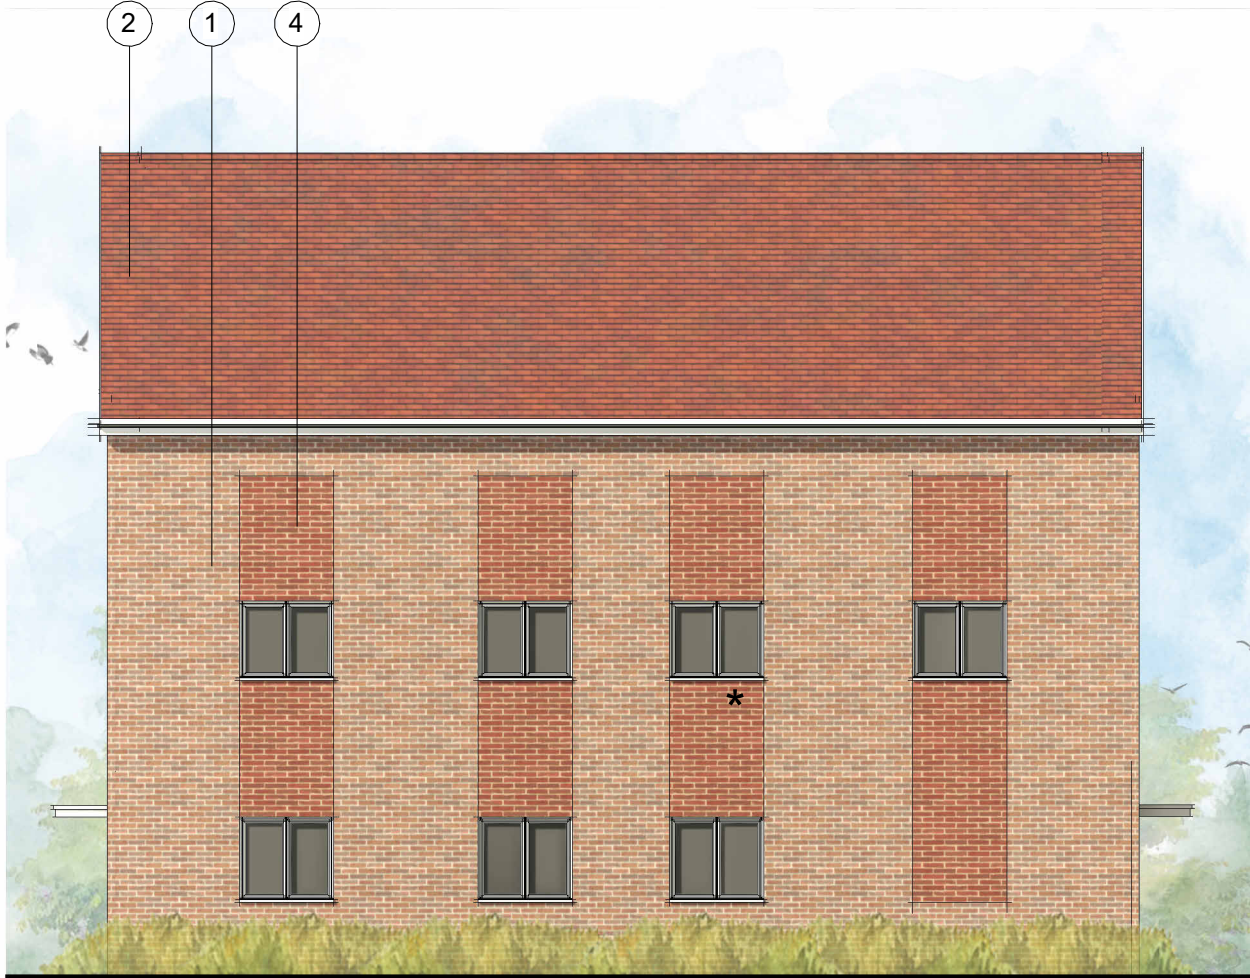


Front Elevation
1 : 100




Corner Elevation
1 : 100



Parking Court Elevation
1 : 100

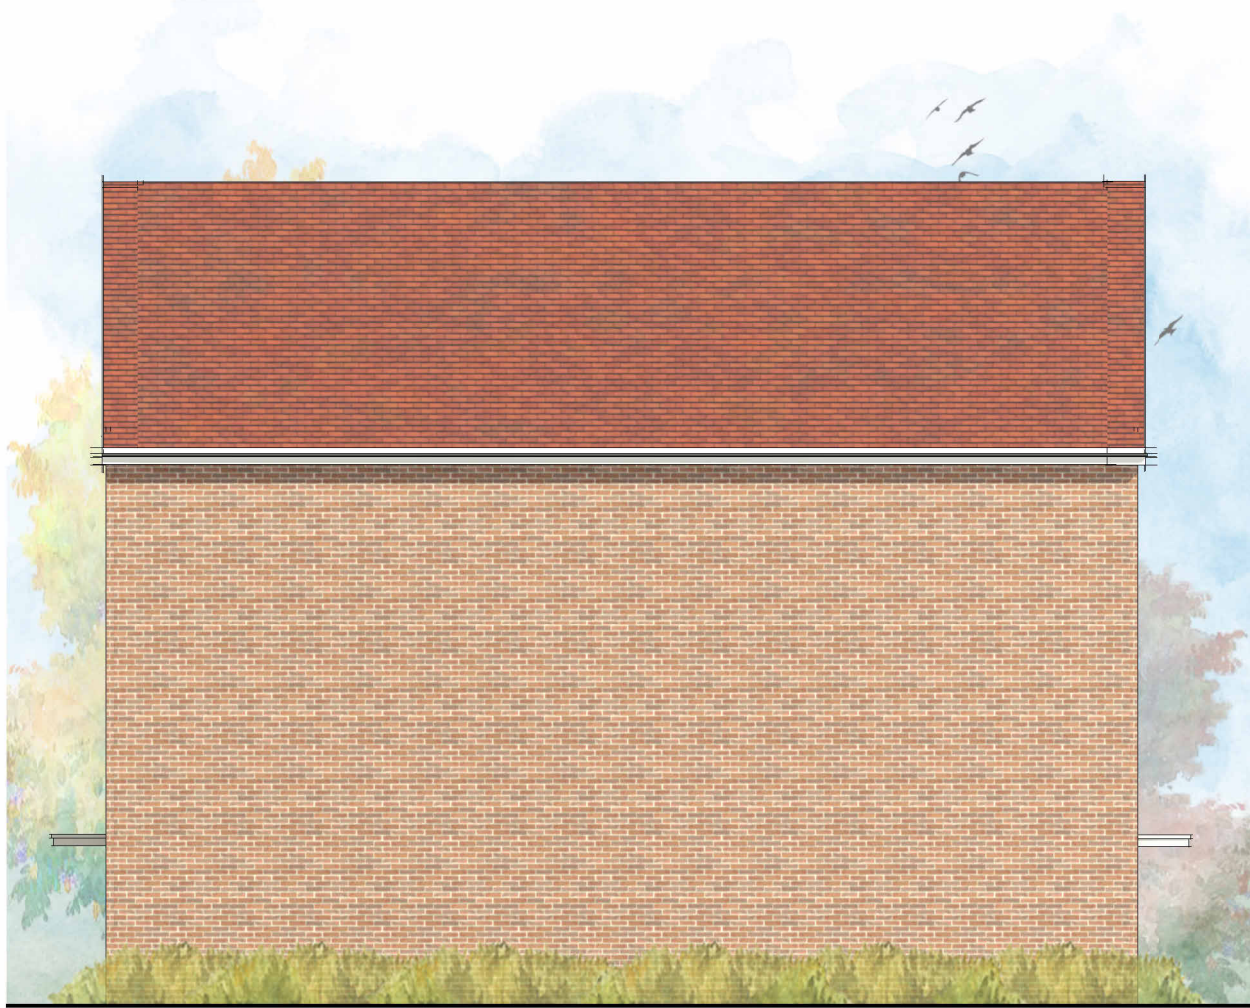

Path Elevation (Between Flat Blocks Ah and B)
1 : 100

 

Area Schedule		
Level	Name	Area
Level 00-Ground Floor	1B2P	50 m²
Level 00-Ground Floor	1B2P	61 m²
Level 00-Ground Floor	2B3P	61 m²
Level 00-Ground Floor	Bin Store	16 m²
Level 00-Ground Floor	Communals	32 m²
Level 01-First Floor	2B3P	61 m²
Level 01-First Floor	2B3P	61 m²
Level 01-First Floor	2B3P	68 m²
Level 01-First Floor	Communals	32 m²
Level 02 - Second Floor	1B2P	55 m²
Level 02 - Second Floor	1B2P	60 m²
Level 02 - Second Floor	1B2P	54 m²
Level 02 - Second Floor	Communals	32 m²

Please Note:

This drawing can only be scaled for planning purposes. Dimensions to be checked on site and any discrepancies are to be highlighted to the Architect prior to construction.

Topographical / Ordnance Survey information shown has been prepared by a third party. HGP accept no responsibility for accuracy or completeness of the survey.

This drawing is to be read in conjunction with all other project drawings, construction notes and / or project specifications including those by other project consultants and specialists. All discrepancies should be reported immediately.

Design subject to detail development / approval. Measurements and accommodation schedules subject to amendments following coordinated input by others. Costings cannot be finalised until approval / confirmation by relevant authorities and Client.

Handing as follows:

As: 103-111

★ Obscure glazing

Materials Key:

- Walls in pale red brick
- Roofs in red tile
- Cladding in dark timber-effect composite
- Detail panels in red brick

Project Information	
ADM	M4(1)
NDSS	✓



Rev.	Description	DATE	DB	CB
------	-------------	------	----	----

Flats Block Ah - Elevations

PROJECT J.F. Goodwillie Timber Centre	JOB NO. 23.128
SCALE 1 : 100@ A2	DATE Feb '26
DRAWN BY/CHECKED BY VP /HJE	REVISION
DWG# _40	STATUS PLANNING

© HGP Architects Ltd.
Furzehall Farm, Wickham Road
Fareham, Hampshire, PO16 7JH

01329 283 225
email@hgp-architects.co.uk
hgp-architects.co.uk

hgp