




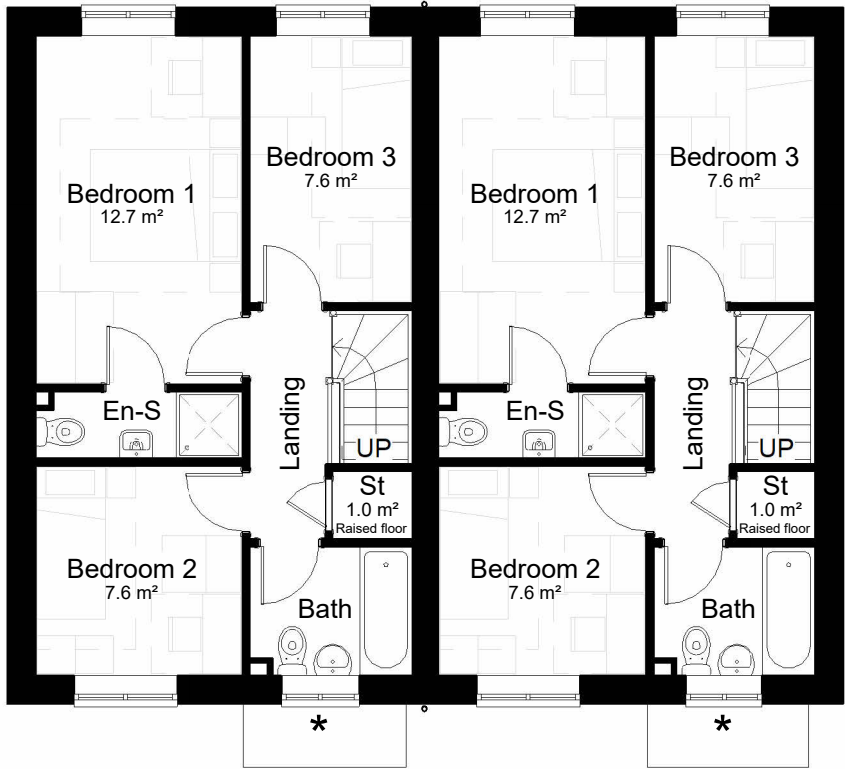


Level 01-First Floor
1 : 100

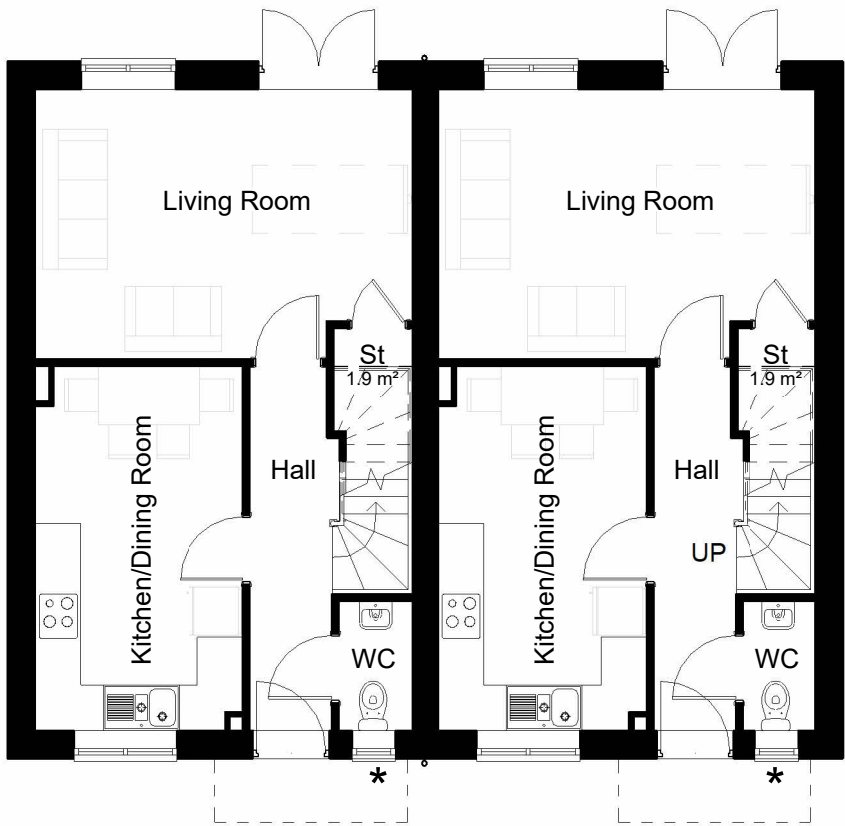

Level 00-Ground Floor
1 : 100

 

Front Elevation
1 : 100

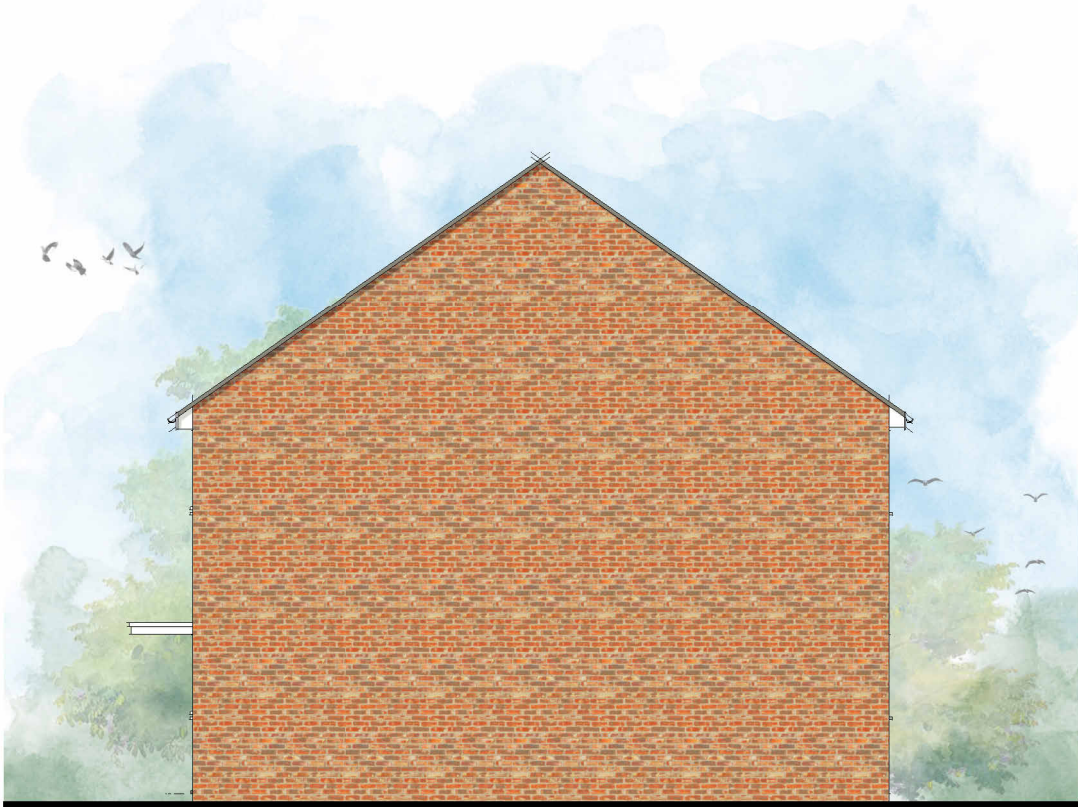

Side Elevation A
1 : 100



Rear Elevation
1 : 100



Side Elevation B
1 : 100

Area Schedule		
Name	Level	Area
3 Bed House	Level 00-Ground Floor	42 m ²
3 Bed House	Level 01-First Floor	42 m ²
		84 m ²

Please Note:

This drawing can only be scaled for planning purposes. Dimensions to be checked on site and any discrepancies are to be highlighted to the Architect prior to construction.

Topographical / Ordnance Survey information shown has been prepared by a third party. HGP accept no responsibility for accuracy or completeness of the survey.

This drawing is to be read in conjunction with all other project drawings, construction notes and / or project specifications including those by other project consultants and specialists. All discrepancies should be reported immediately.

Design subject to detail development / approval. Measurements and accommodation schedules subject to amendments following coordinated input by others. Costings cannot be finalised until approval / confirmation by relevant authorities and Client.

Handing as follows:

As: 6-7, 8-11, 23-24, 35-36, & 49-52

Handed: N/A

★ Obscure glazing

Materials Key:

1. Walls in red brick multi
2. Roofs in grey tile
3. Detail panels in pale red brick

Project Information	
ADM	M4(1)
NDSS	✓



Rev.	Description	DATE	DB	CB
------	-------------	------	----	----

Block C - Plans and Elevations

PROJECT J.F. Goodwillie Timber Centre	JOB NO. 23.128
SCALE 1 : 100@ A2	DATE Feb'26
DRAWN BY/CHECKED BY VP /HJE	REVISION
DWG# _24	STATUS PLANNING