


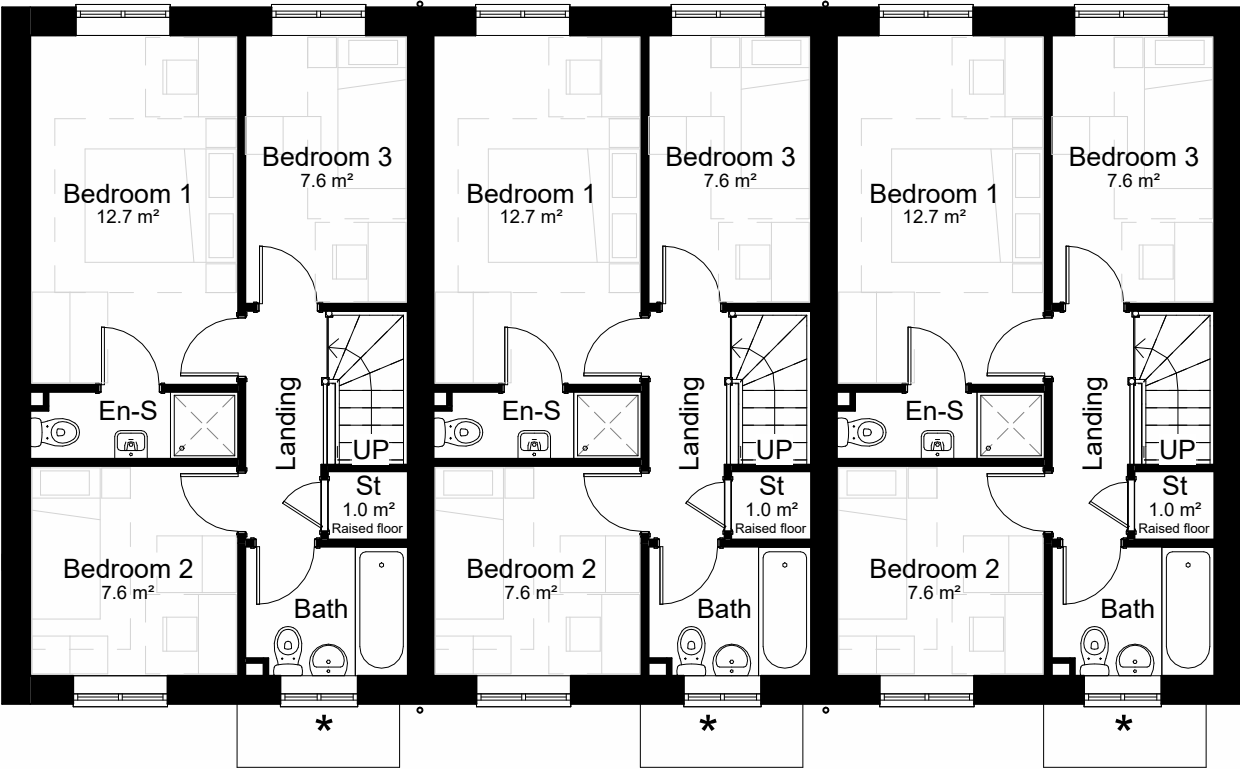


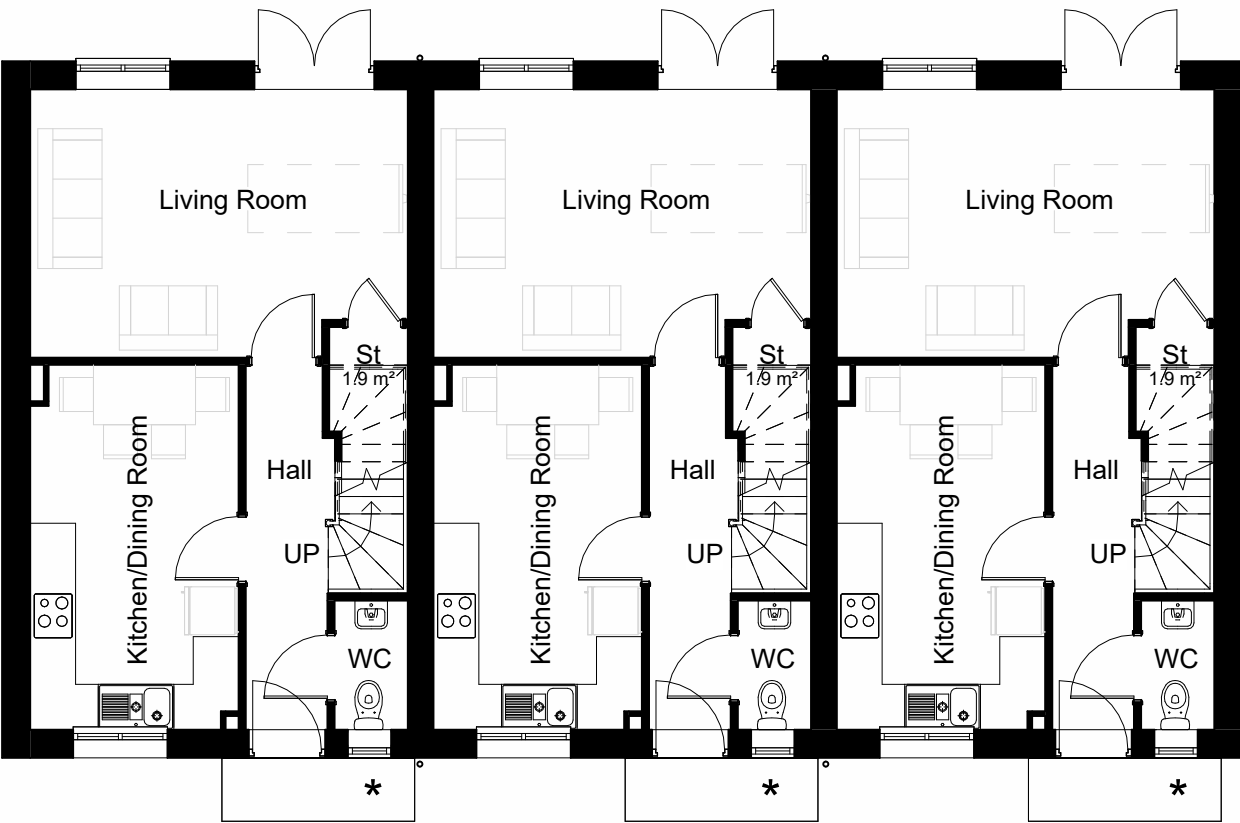


Level 01-First Floor  
1 : 100

 

Level 00-Ground Floor  
1 : 100

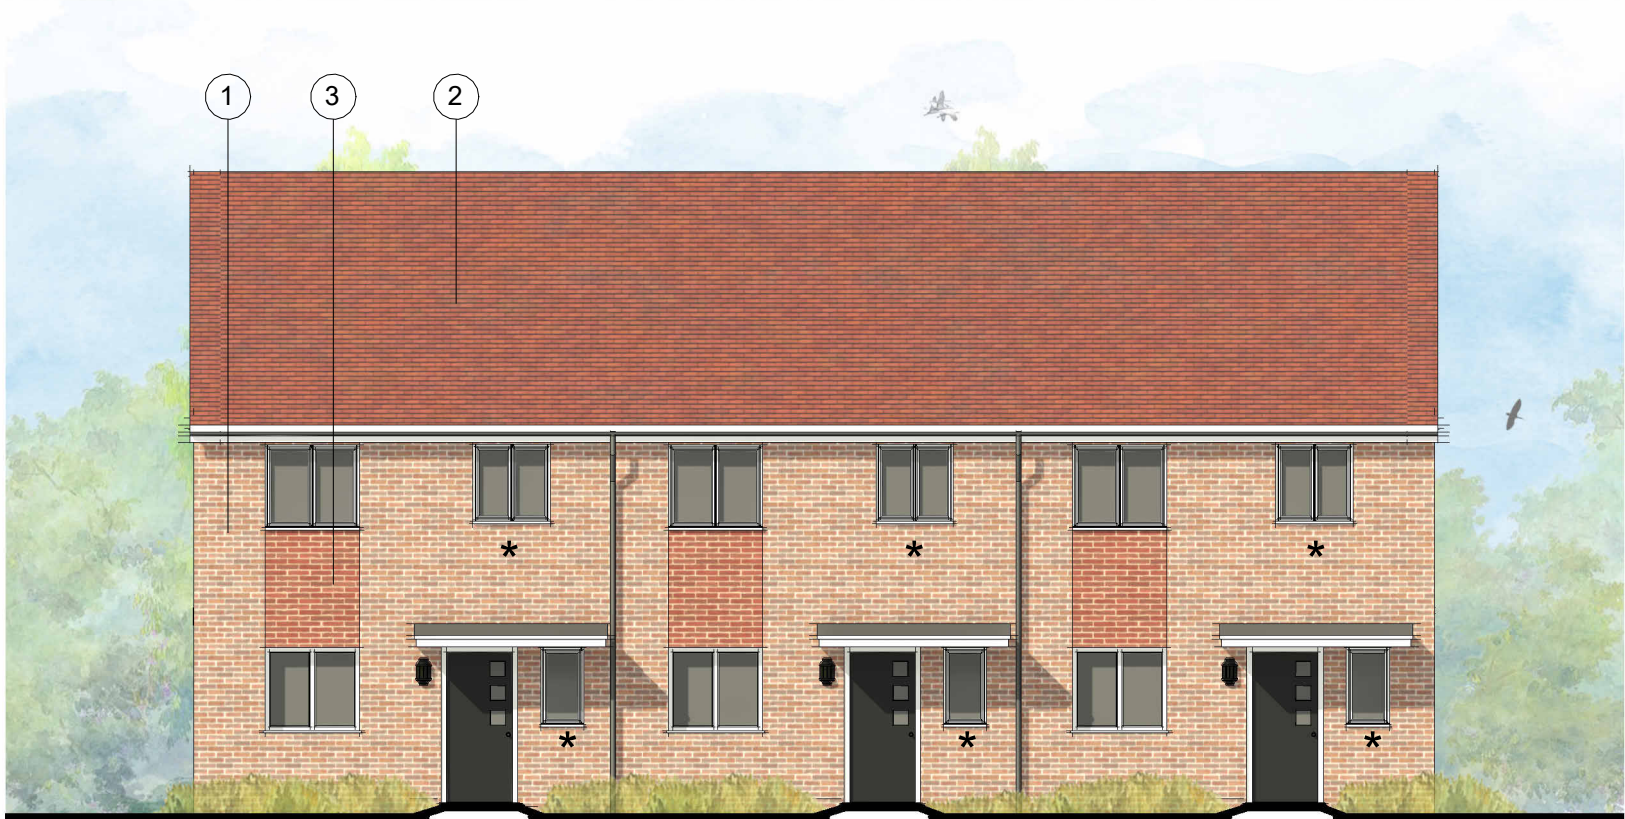


Front Elevation  
1 : 100

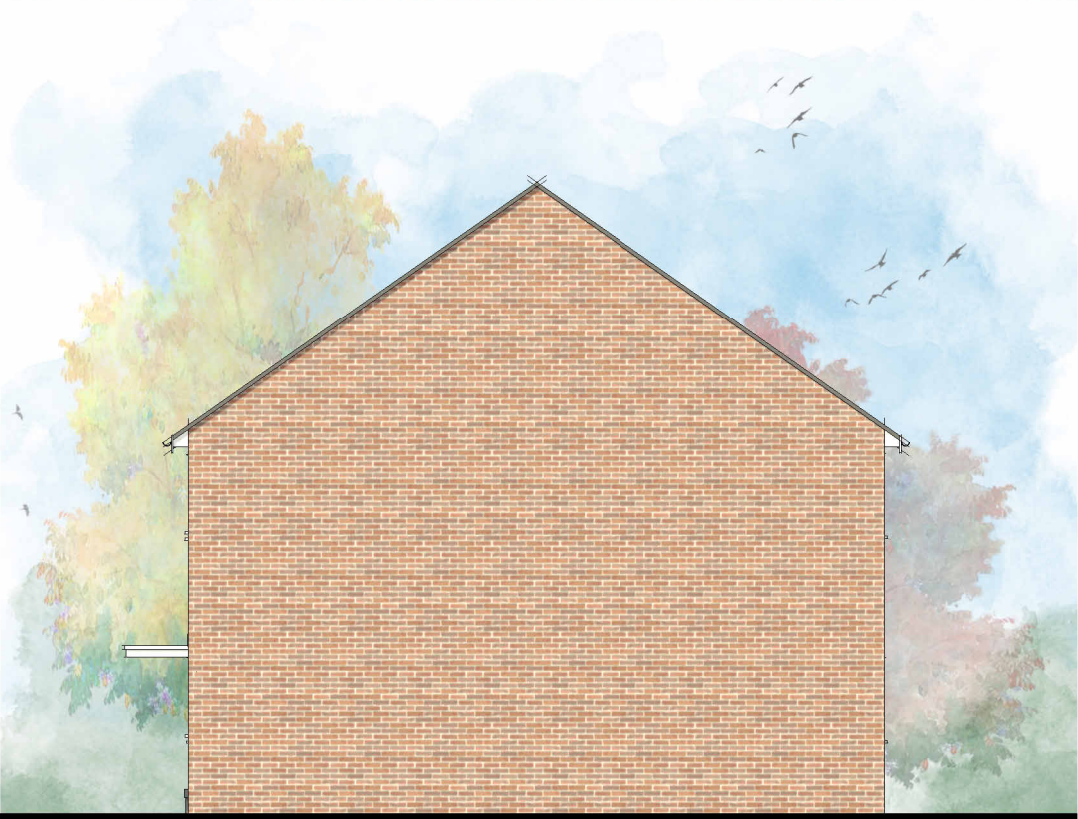

Side Elevation A  
1 : 100



Rear Elevation  
1 : 100

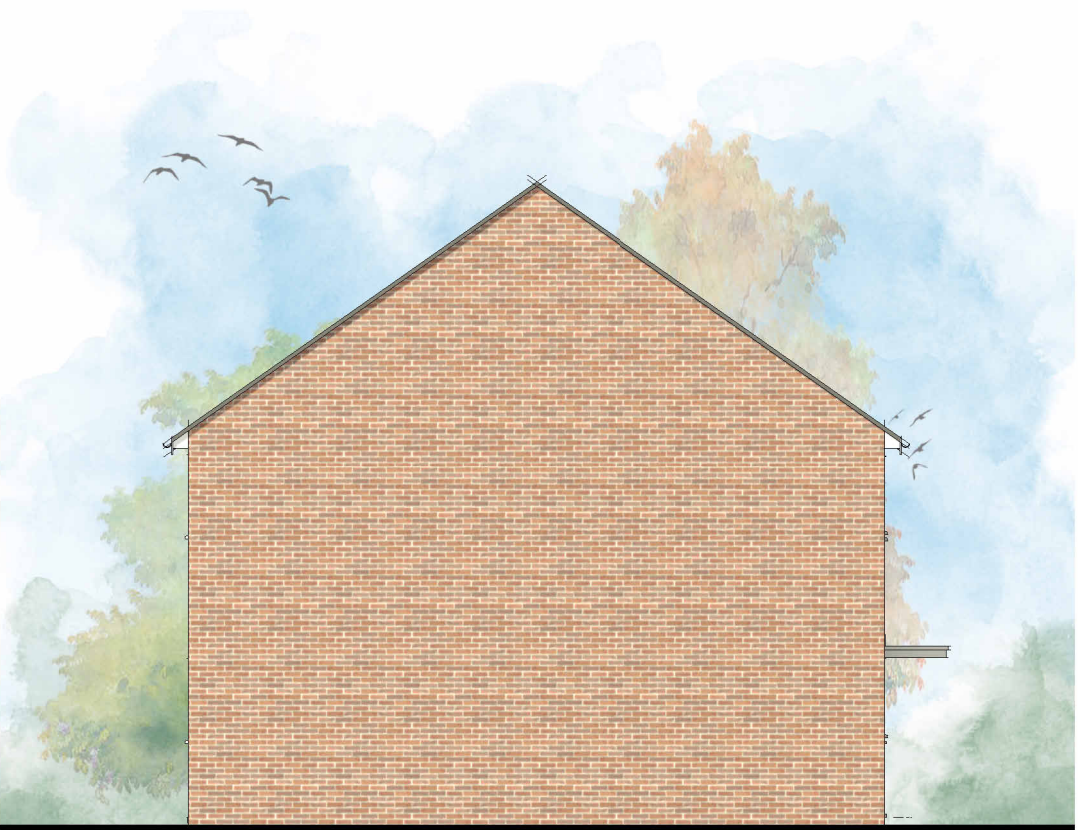

Side Elevation B  
1 : 100

| Area Schedule |                       |       |
|---------------|-----------------------|-------|
| Name          | Level                 | Area  |
| 3 Bed House   | Level 00-Ground Floor | 42 m² |
| 3 Bed House   | Level 01-First Floor  | 42 m² |
|               |                       | 84 m² |

**Please Note:**

This drawing can only be scaled for planning purposes. Dimensions to be checked on site and any discrepancies are to be highlighted to the Architect prior to construction.

Topographical / Ordnance Survey information shown has been prepared by a third party. HGP accept no responsibility for accuracy or completeness of the survey.

This drawing is to be read in conjunction with all other project drawings, construction notes and / or project specifications including those by other project consultants and specialists. All discrepancies should be reported immediately.

Design subject to detail development / approval. Measurements and accommodation schedules subject to amendments following coordinated input by others. Costings cannot be finalised until approval /confirmation by relevant authorities and Client.

| Project Information |       |
|---------------------|-------|
| ADM                 | M4(1) |
| NDSS                | ✓     |

Handing as follows:

As: 14-16

Handed: N/A

★ Obscure glazing

Materials Key:

- Walls in pale red brick
- Roofs in red tile
- Detail panels in red brick

| Project Information |       |  |  |
|---------------------|-------|--|--|
| ADM                 | M4(1) |  |  |
| NDSS                | ✓     |  |  |



**FOREMAN**  
HOMES

| Rev. | Description | DATE | DB | CB |
|------|-------------|------|----|----|
|      |             |      |    |    |

| Block E - Plans and Elevations                  |                           |
|-------------------------------------------------|---------------------------|
| <b>PROJECT</b><br>J.F. Goodwillie Timber Centre | <b>JOB NO.</b><br>23.128  |
| <b>SCALE</b><br>1 : 100@ A2                     | <b>DATE</b><br>Feb'26     |
| <b>DRAWN BY/CHECKED BY</b><br>VP /HJE           | <b>REVISION</b>           |
| <b>DWG#</b><br>_26                              | <b>STATUS</b><br>PLANNING |



© HGP Architects Ltd.  
Furzehall Farm, Wickham Road  
Fareham, Hampshire, PO16 7JH

01329 283 225  
email@hgp-architects.co.uk  
hgp-architects.co.uk