





1 East Elevation
1 : 100

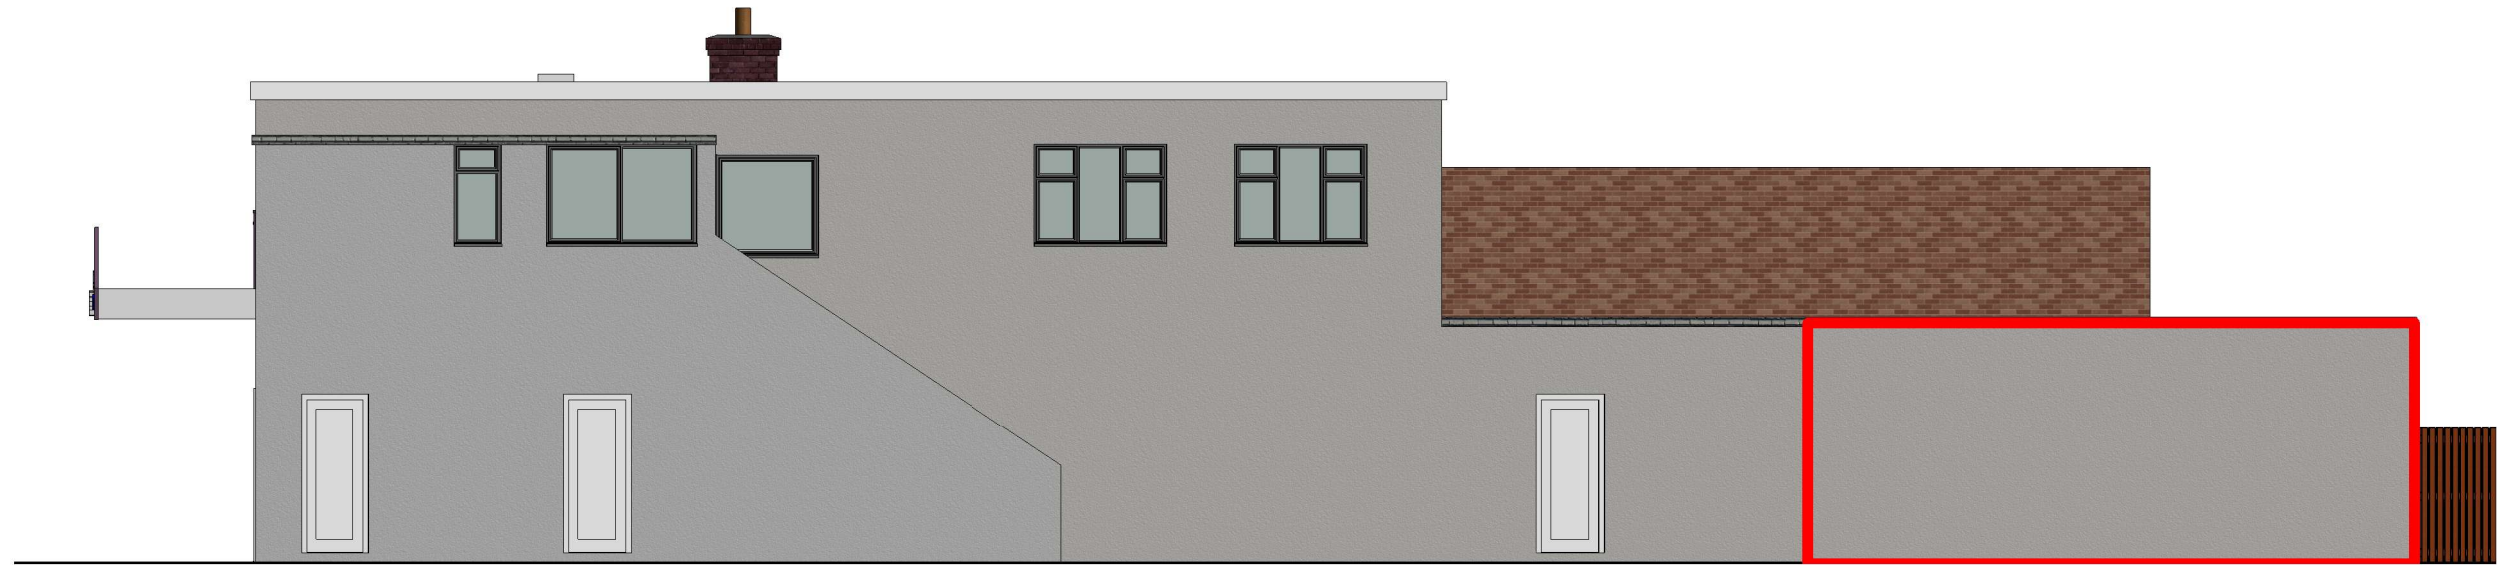

4 West Elevation
1 : 100

 

VISUAL SCALE 1:100 @ A3

Flat is outlined in red