





3 **South Elevation**
1 : 100

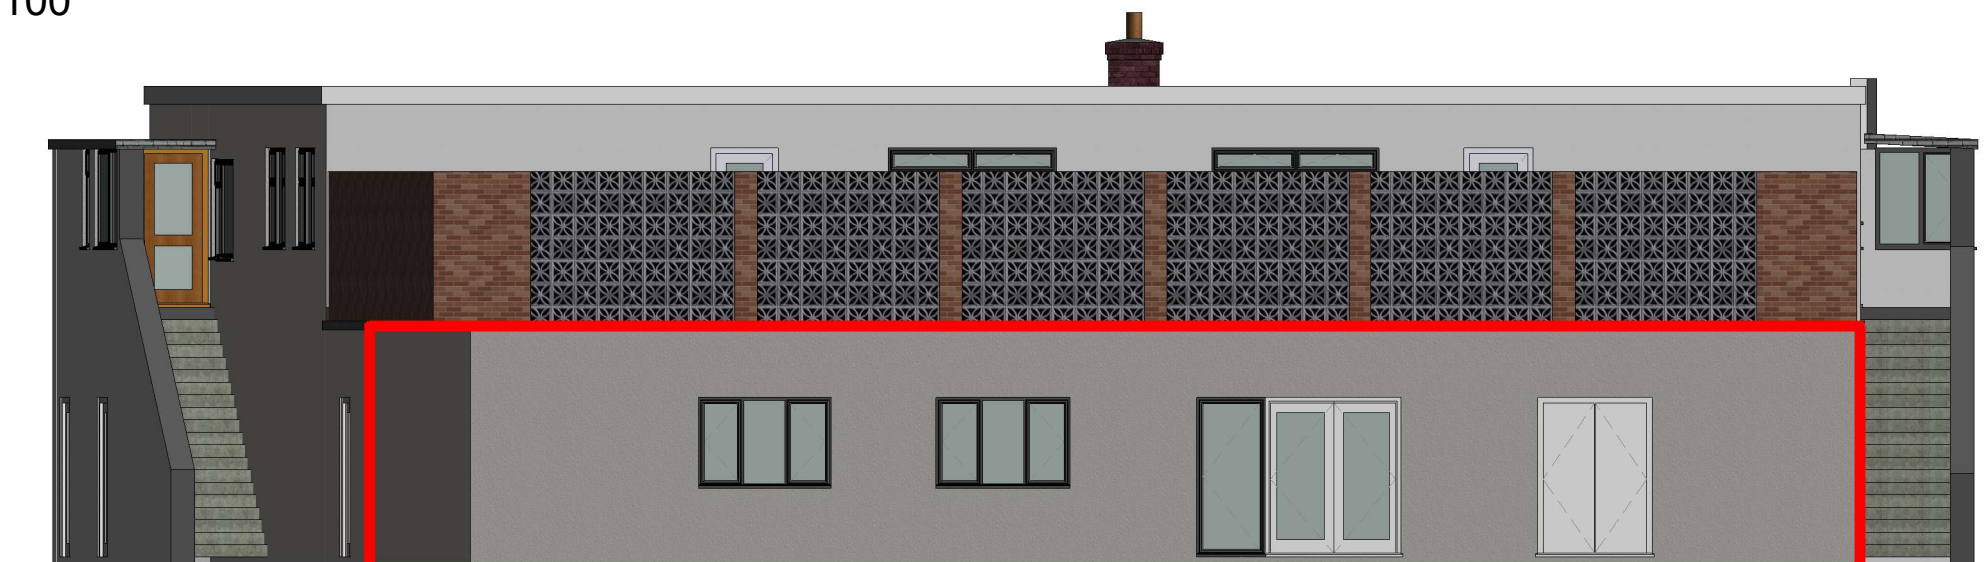

2 **North Elevation**
1 : 100

 

VISUAL SCALE 1:100 @ A3

 Flat is outlined in red (dotted red indicates outline of flat further back in the building)