




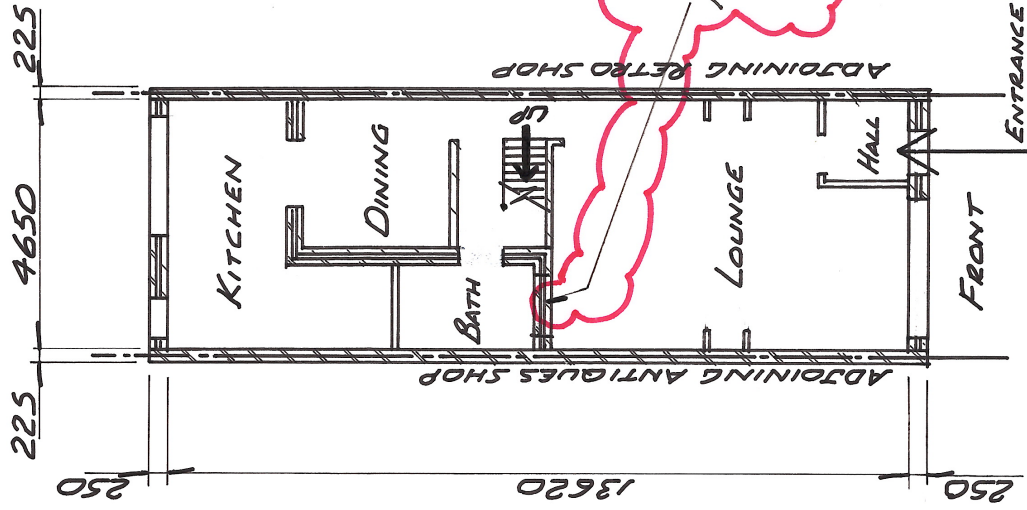

GROUND FLOOR PLAN

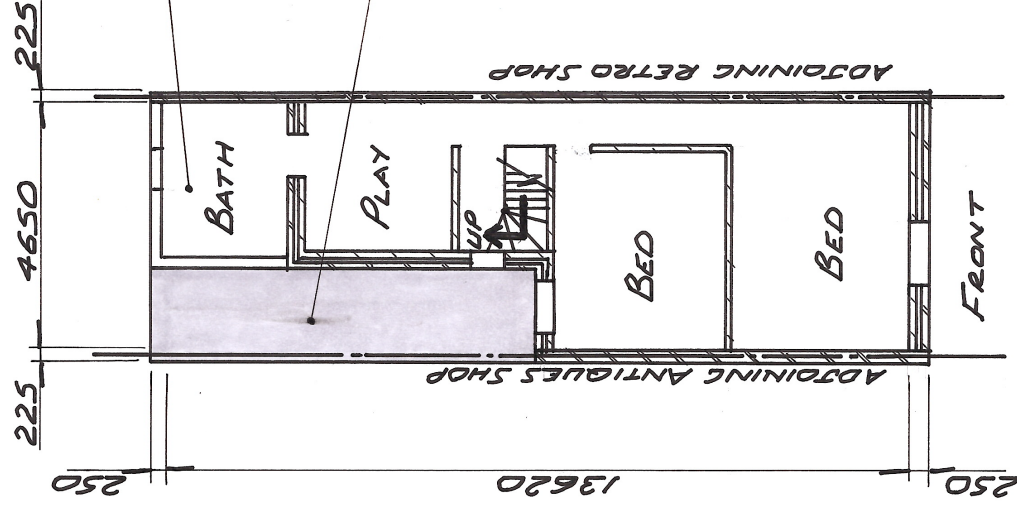

FIRST FLOOR PLAN

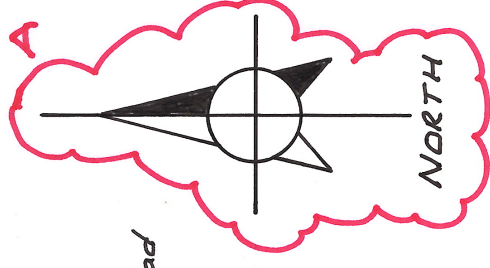

NOTES:

1. This drawing is to be read in conjunction with all other relevant drawings & documents
2. All dimensions shown are in (mm).
3. Dimensions are not to be scaled from this drawing

10 SEAFRONT, HAYLING ISLAND CHANGE OF USE APPLICATION	REV A REVISIONS SHOWN THUS 		FEB 2026	
	EXISTING GROUND & FIRST FLOOR PLANS		SCALE: 1:100	DWG No: A
			DATE: JAN 2026	10/01