


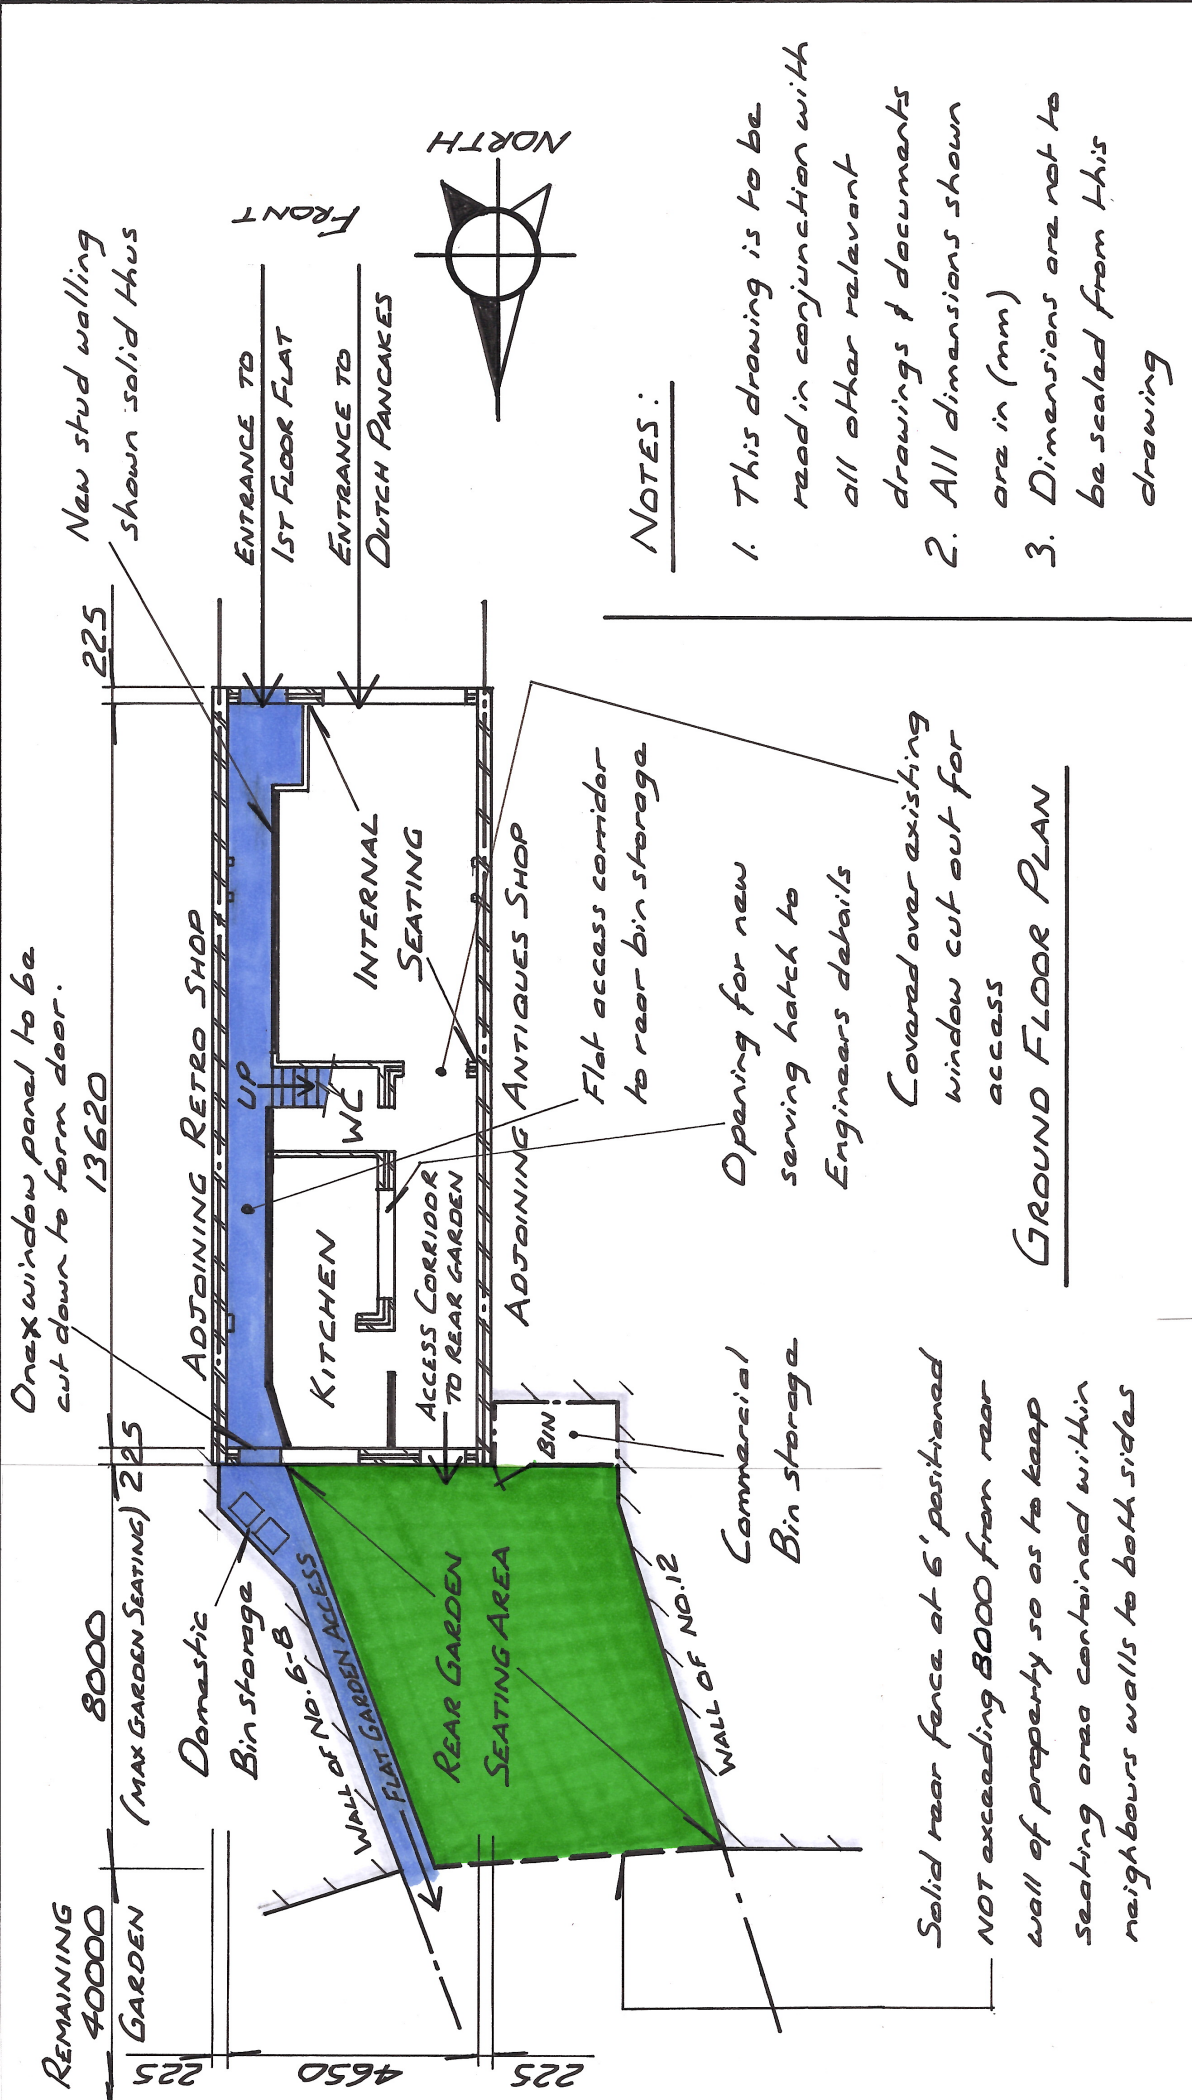

NOTES:

1. This drawing is to be read in conjunction with all other relevant drawings & documents
2. All dimensions shown are in (mm)
3. Dimensions are not to be scaled from this drawing

REV A FLAT GARDEN ACCESS ADDED CREAR MAR 2026		Dwg No: A	
10 SEAFRONT HAYLING ISLAND CHANGE OF USE APPLICATION	PROPOSED GROUND FLOOR PLAN		SCALE: 1:100
			DATE: FEB 2026