


New stud walling shown solid thus stairs to be enclosed and protected with fire board.


FD - Denotes Fire door.

NOTES:

1. This drawing is to be read in conjunction with all other relevant drawings & documents
2. All dimensions shown are in (mm)
3. Dimensions are not to be scaled from this drawing.

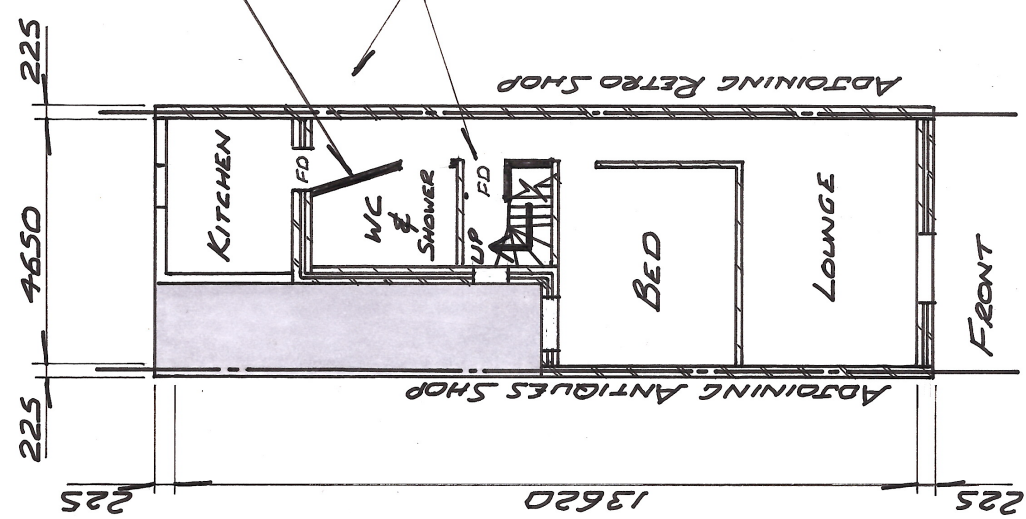

FIRST FLOOR PLAN

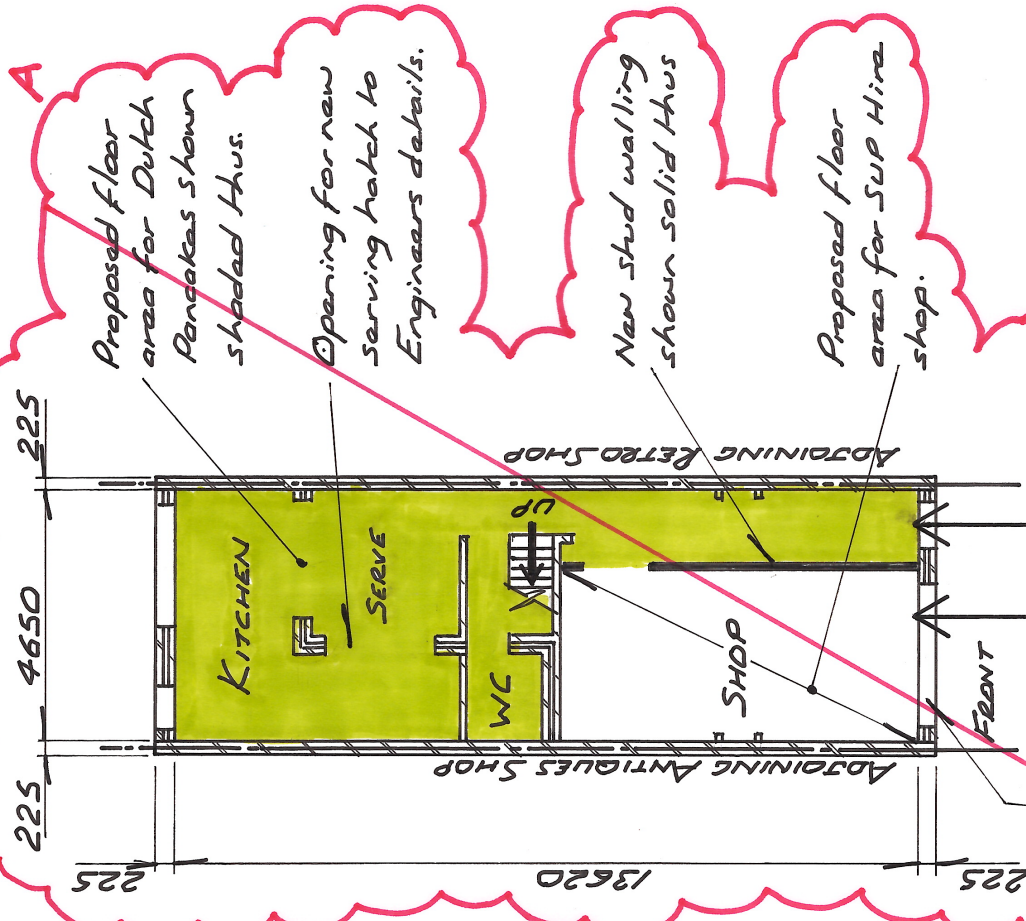

GROUND FLOOR PLAN

FOR NEW PROPOSED GROUND FLOOR
PLAN SEE DRG NO 10/04

REV A | REVISIONS SHOWN THUS | FEB 2026

10 SEAFRONT, HAYLING ISLAND CHANGE OF USE APPLICATION	PROPOSED GROUND & FIRST FLOOR PLANS		SCALE: 1:100	DRG No: A
			DATE: JAN 2026	10/02