

GENERAL NOTES:
This drawing is the property of JB Architectural Design Studio and must not be reproduced in part or whole or used for the execution of works without their permission.

All dimensions to be checked on site prior to commencement of any construction works and JB Architectural Design Studio notified of any discrepancy via the Supervising Officer.

Figured dimensions are to be used in preference to scaled dimensions. However for Planning purposes scaling is permitted.


No deviation from this drawing will be permitted without the express consent of JB Architectural Design Studio via the Supervising officer.

All works are to comply with the current edition of the Building Regulations and British Standards.

It is the contractors responsibility to check all dimensions and quantities on site prior submitting his tender for the works.

Construction Design and Management (CDM) REGULATIONS 2015, RISK ASSESSMENT.

BUILDING REGULATIONS
To Building regulation and British Standard.
Requirements in all respects.
To Fire Officer requirements in all respects.
The Building Contractor must include for all works required by the M&E Contractors.

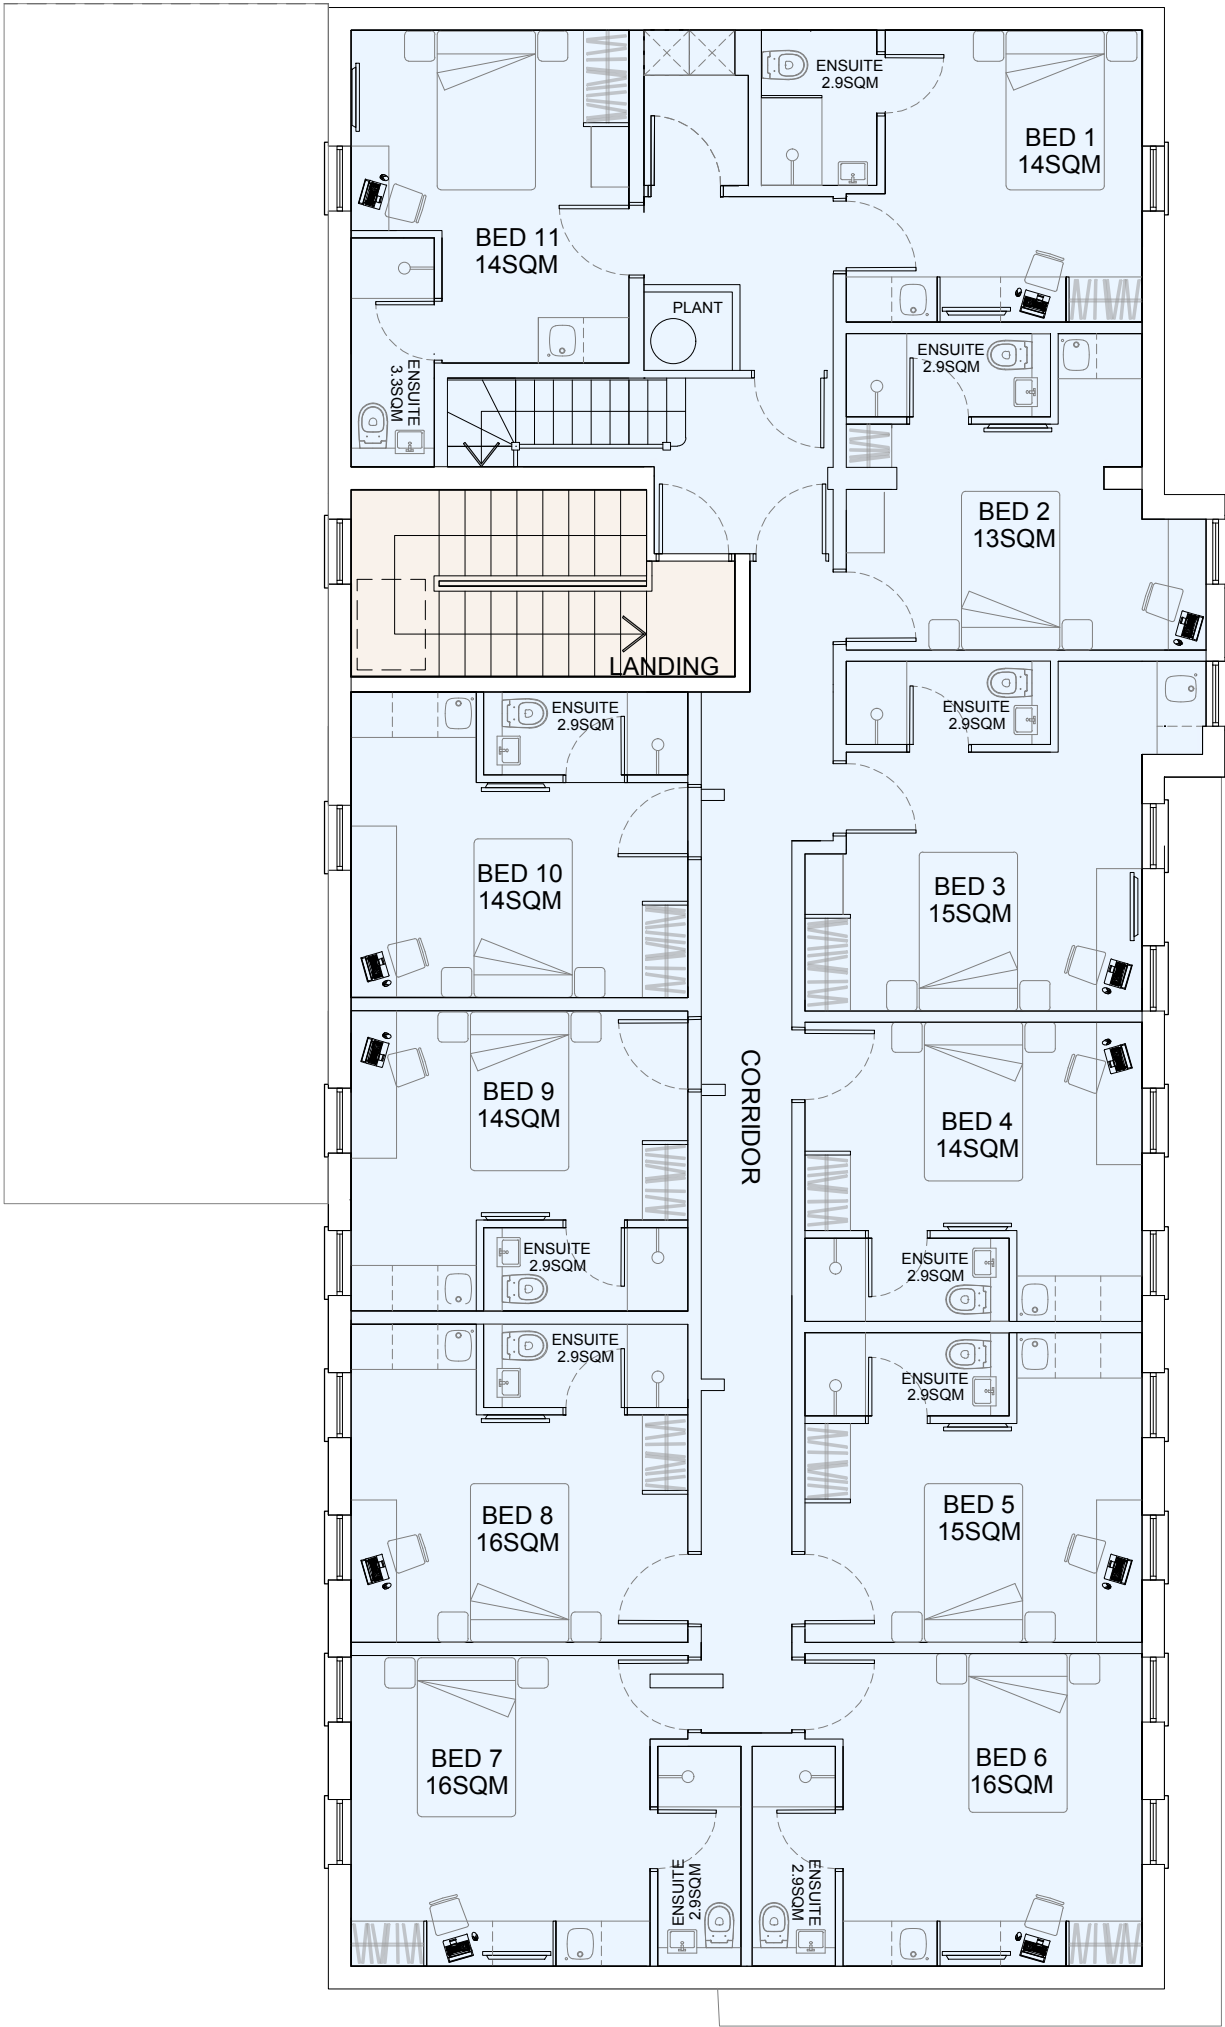

PROPOSED SECOND FLOOR FLOOR PLAN 1:100

GROUND FLOOR	-	COMMERCIAL = 112SQM FLAT 1 = 54SQM / 1 BED FLAT 2 = 39SQM / 1BED FLAT 3 - 56SQM / 1BED
FIRST FLOOR	-	FLAT 4 = 43SQM / 1 BED FLAT 5 = 45SQM / 1BED FLAT 6 - 38SQM / 1BED FLAT 7 - 47SQM / 1BED FLAT 8 - 38SQM / 1BED
SECOND FLOOR	-	HMO 12 BED
THIRD FLOOR	-	HMO KITCHEN AND LIVING AND ROOF TERRACE
		353SQM (GIA)

CLIENT ROMA INVESTMENT HOLDINGS LTD		D
PROJECT 212 - 218 LONDON ROAD, WATERLOOVILLE		DRAWING NO. 100.02
ISSUE 21.10.2025 RE-ISSUE	SCALE AS SHOWN @A3	PROJECT NO. 25.08
DESCRIPTION PROPOSED SECOND FLOOR PLAN		
CONCEPT	PLANNING	DRAFT
		FINAL