

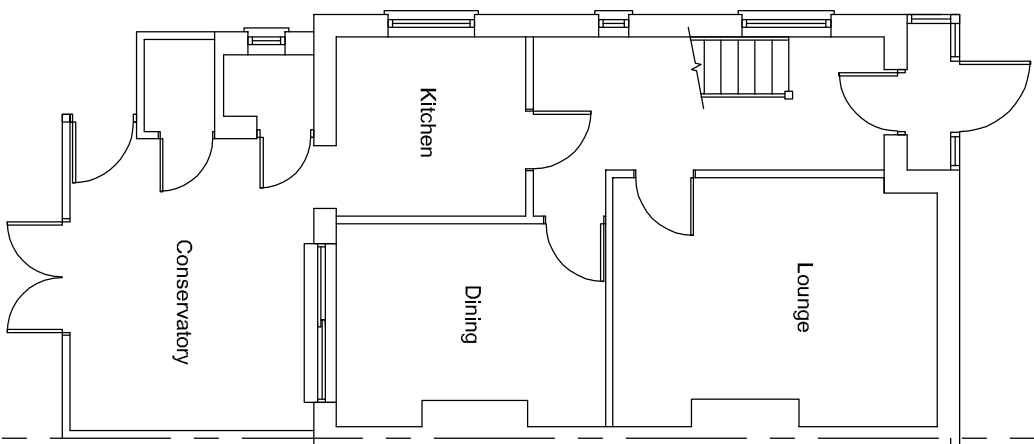
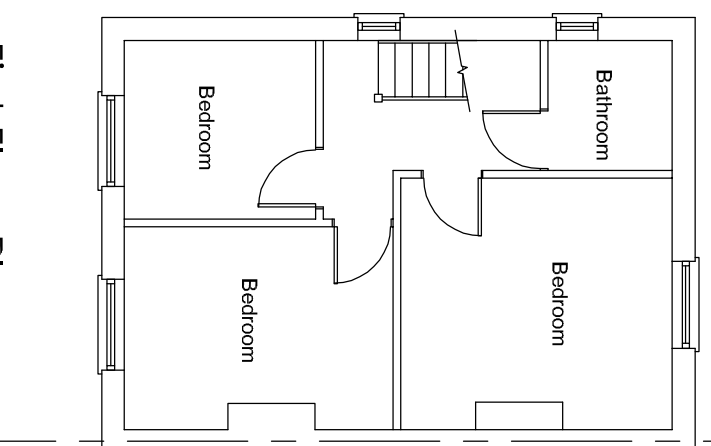
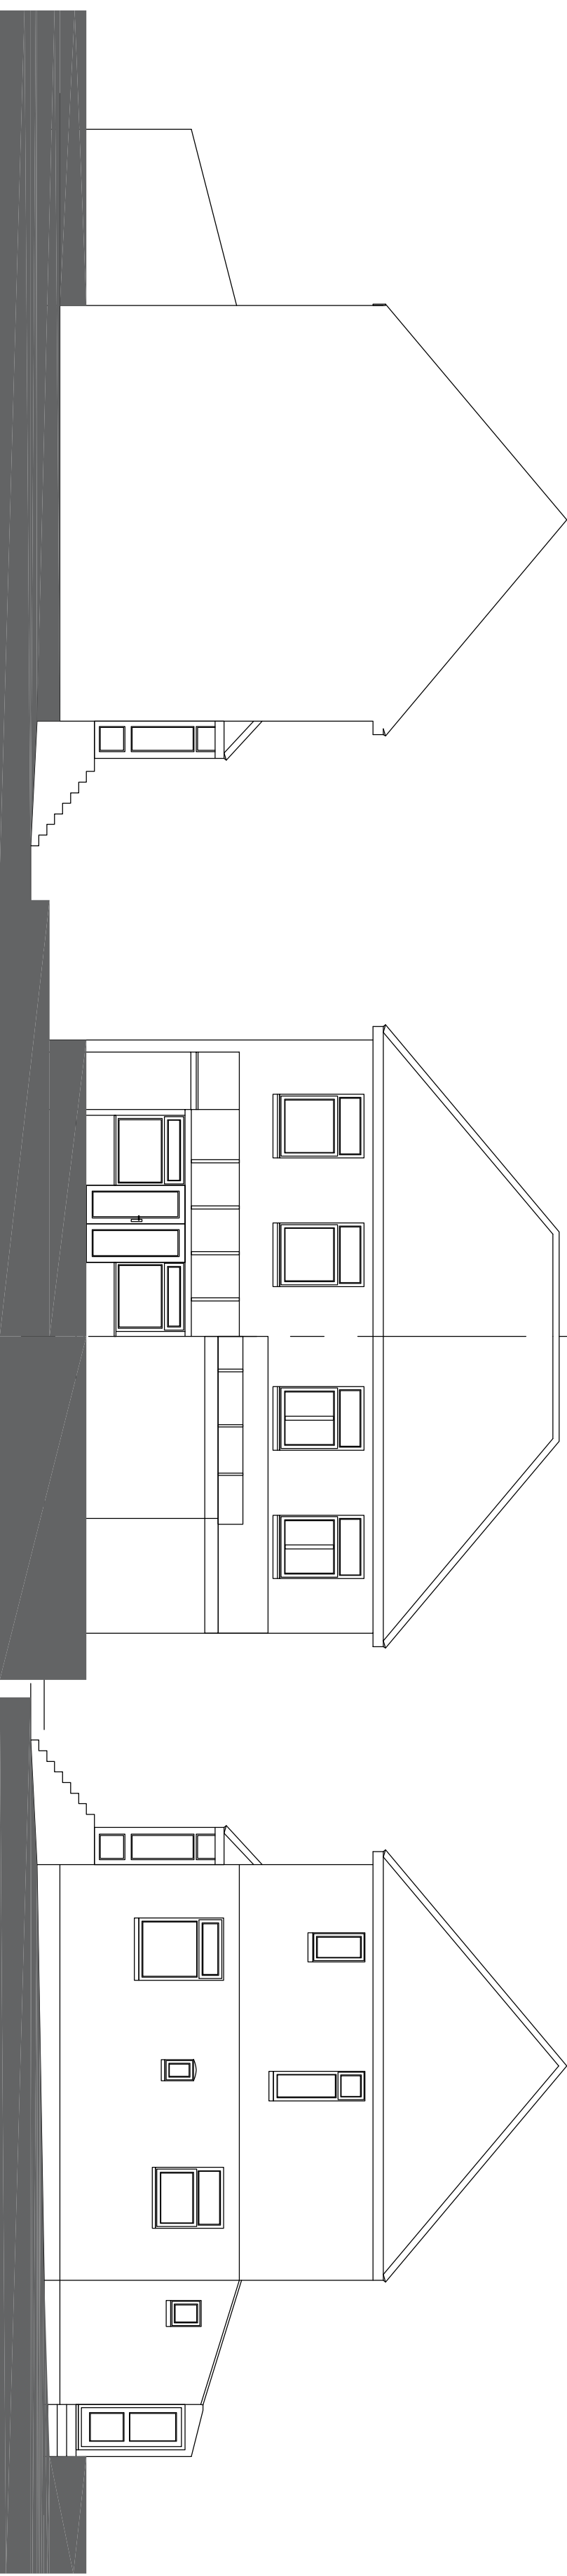
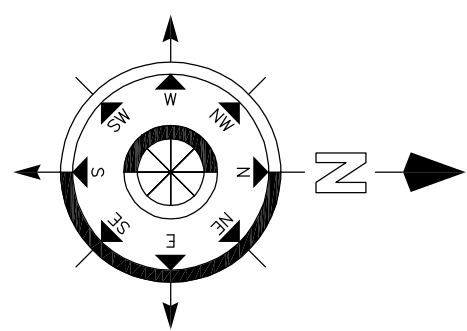



All dimensions to be checked on site prior to commencement of any construction work Eligained dimensions are to be used in preference to

containing a few hundred dimensions are to be used in preference to scaled dimensions.

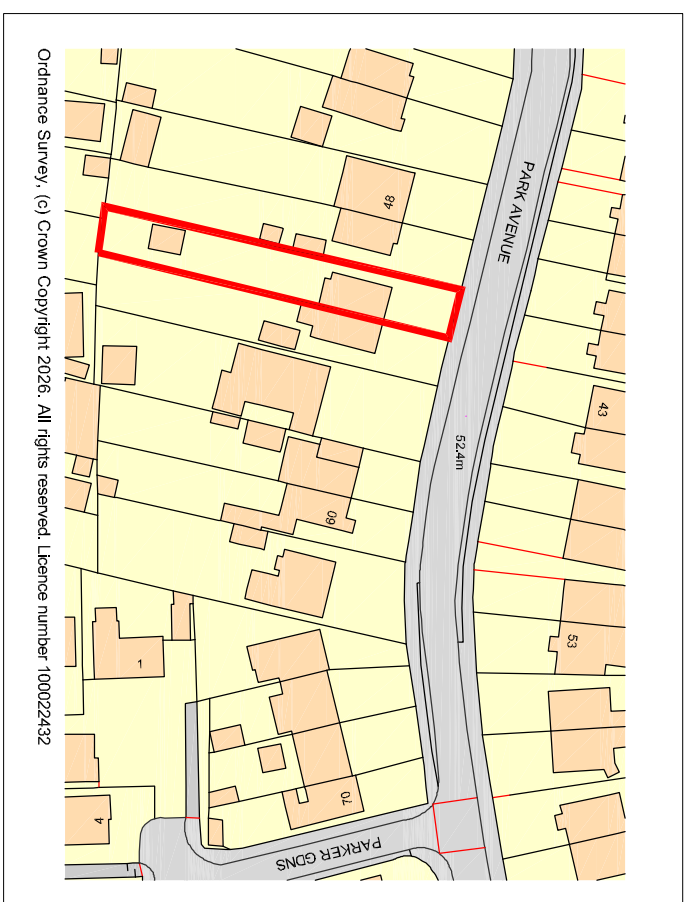


West Elevation

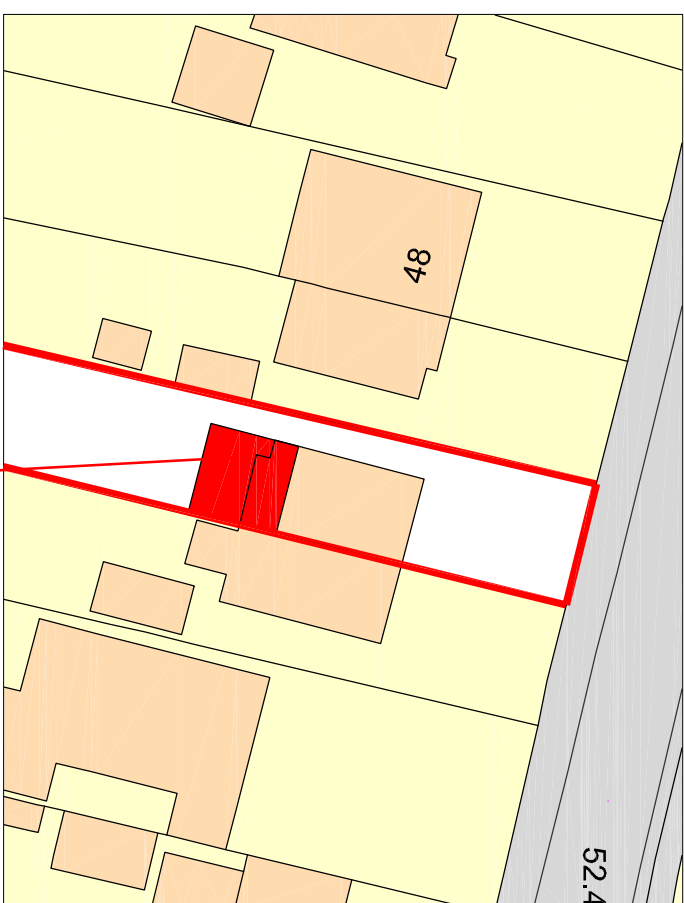


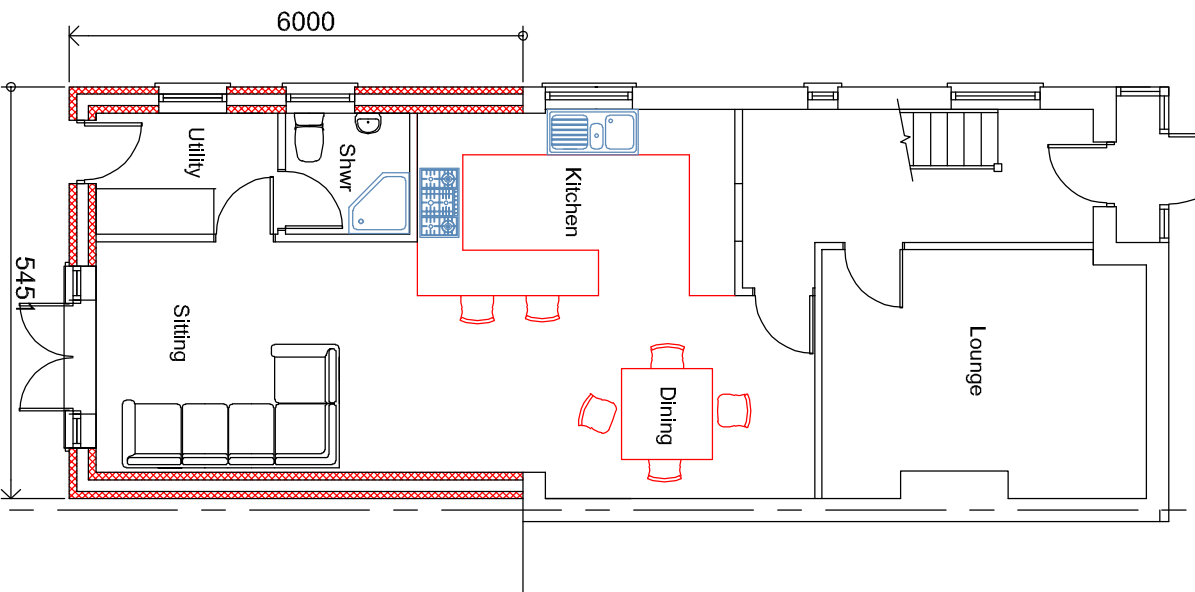


CHARTERED SURVEYORS - PROJECT MANAGERS
DEVELOPMENT CONSULTANTS

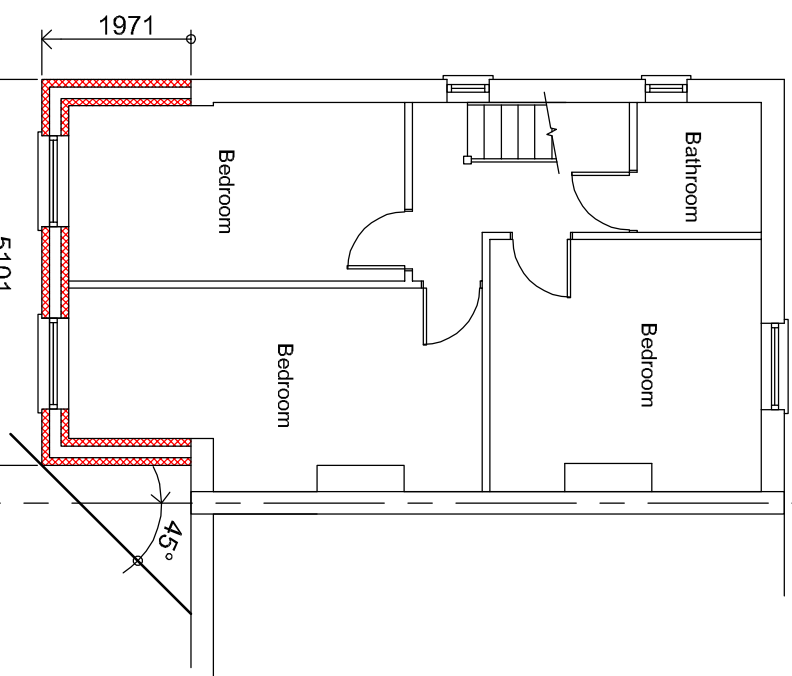

Proposed Two Storey Rear Extension

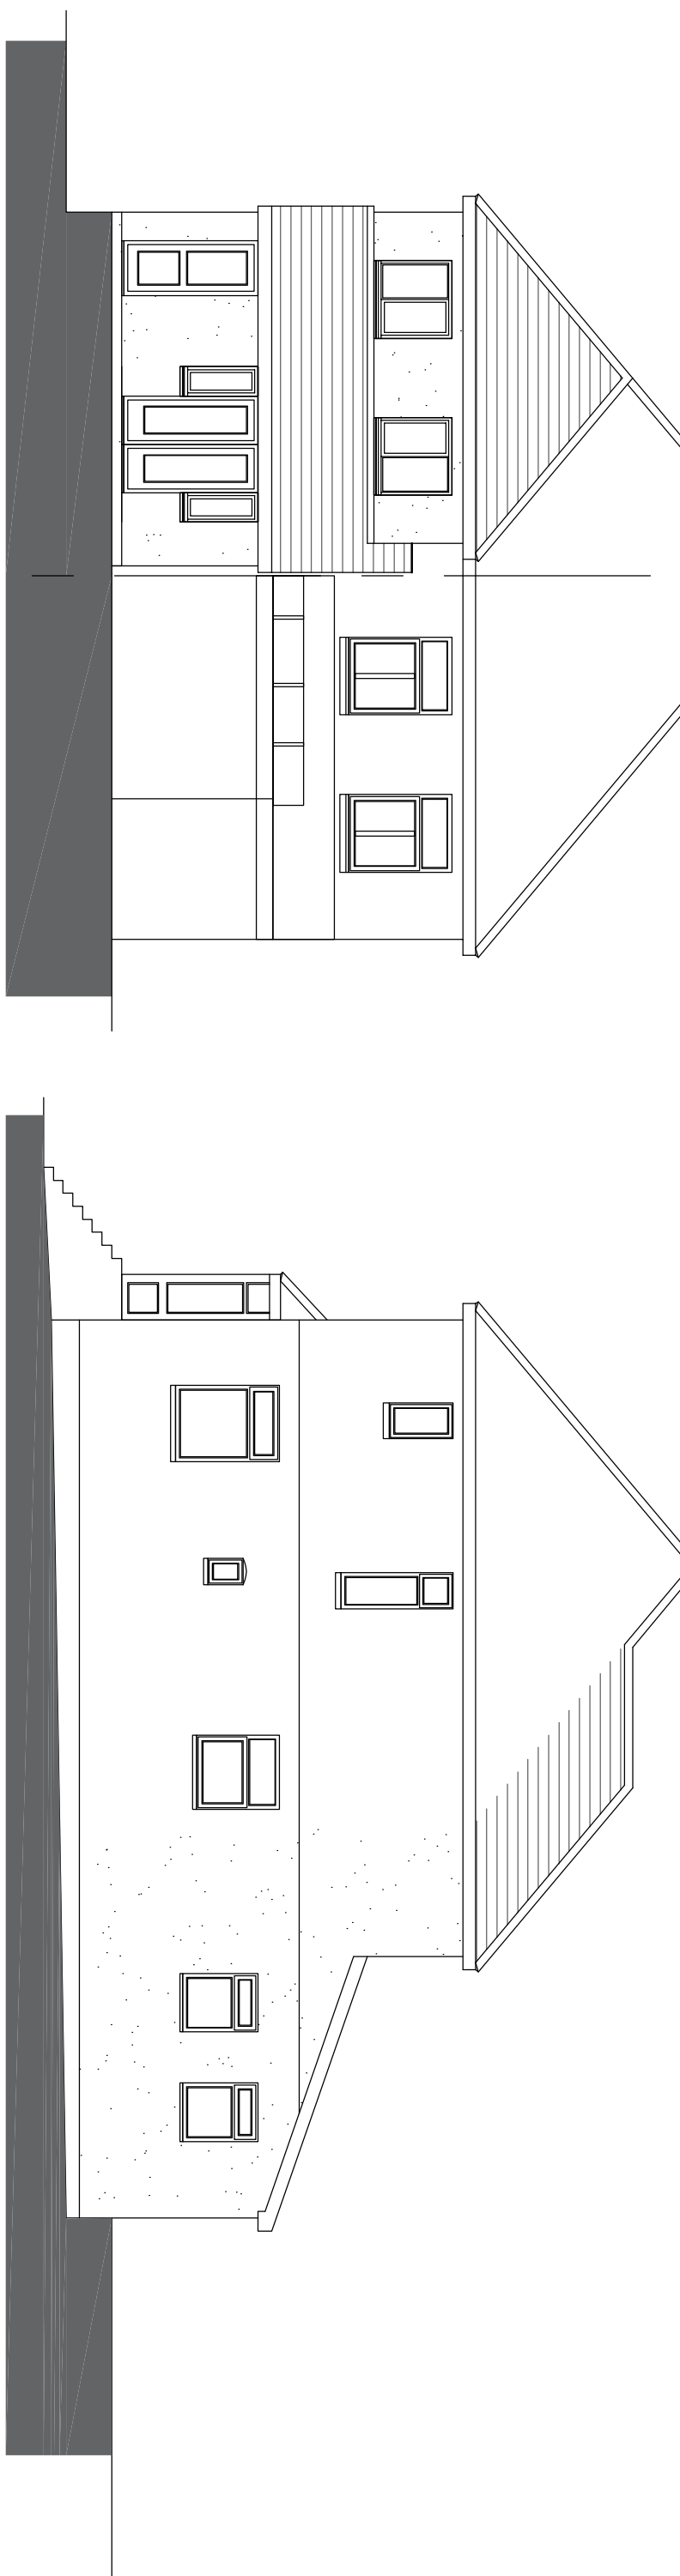

West Elevation

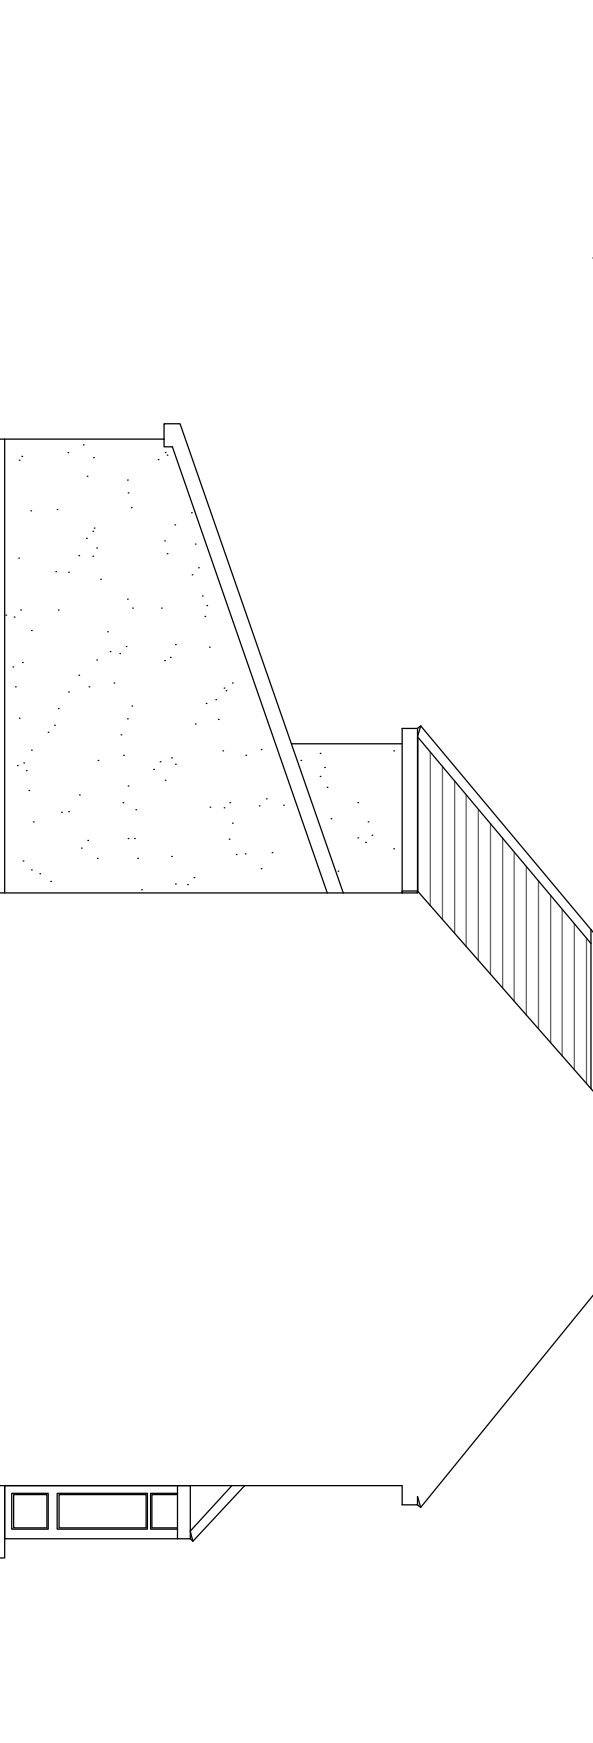

PLANNING

Revision	Description	Date	DRAWN	

Project:

Mr & Mrs D Lafferty
52 Park Ave
Widley
Hampshire

Drawing Title:

Proposed Two Storey Rear Extension

Chris Flint Associates Ltd

CHARTERED SURVEYORS - PROJECT MANAGERS
DEVELOPMENT CONSULTANTS

Drawn By	Date	SHEET SIZE	Approved By	Date
CF	01/03/26	A1		

Drawing No.	01	Revision:	Scale:
CFA	FULL		1-100

PLANNING

BEECHWOOD - 20 QUEENS ROAD - WATERLOOVILLE - P07 7SB
tel: 023 92 432484

Email: christinmassociates@gmail.com