

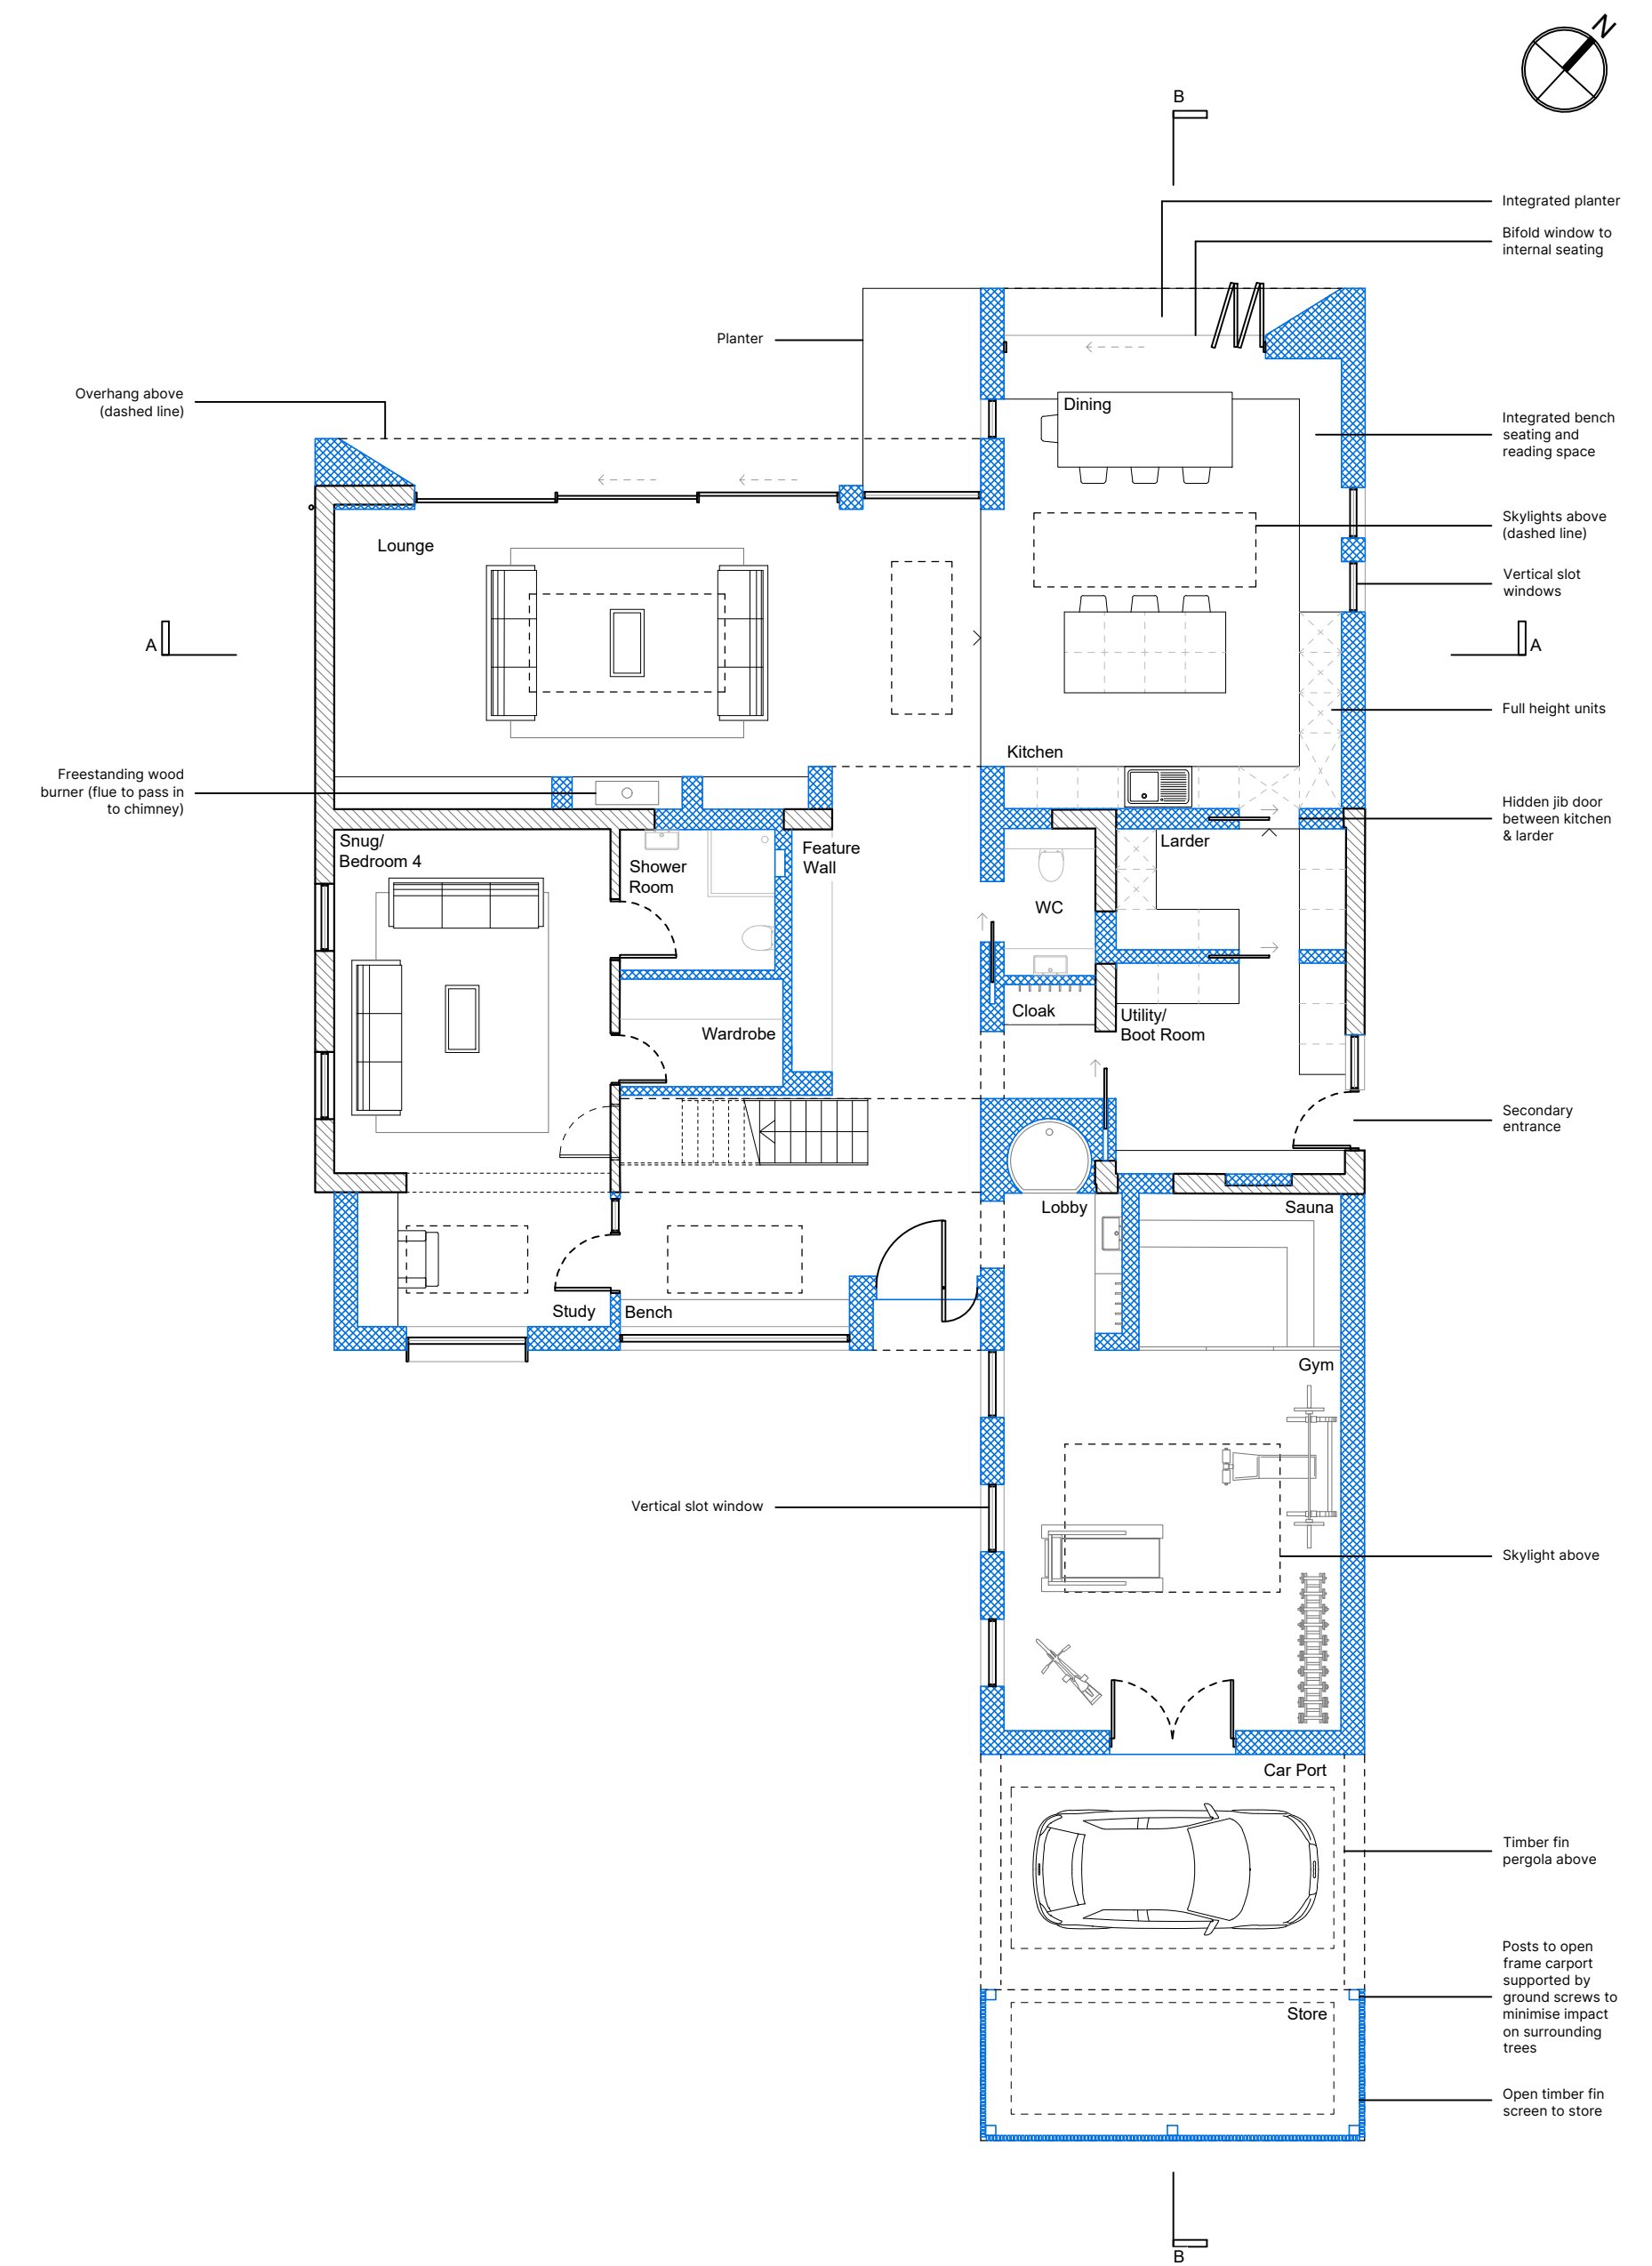




41 NORTH SHORE ROAD
PROPOSED

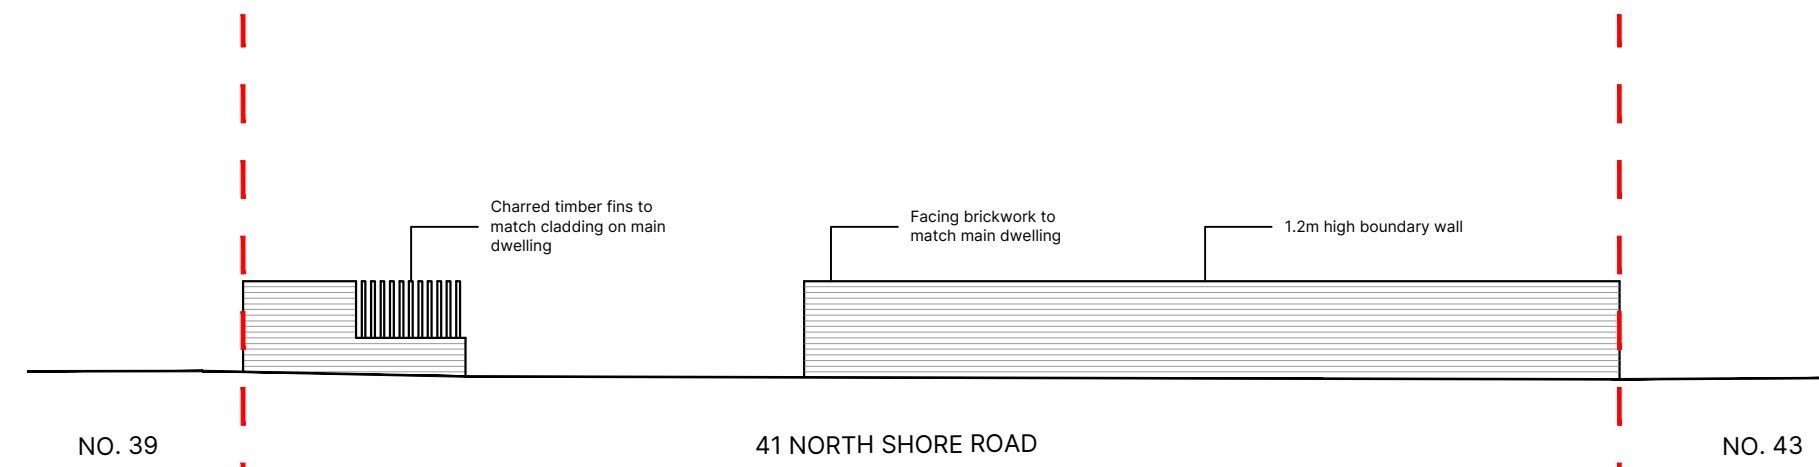


PROPOSED GROUND FLOOR PLAN
1:100

 


PROPOSED BOUNDARY WALL ELEVATION
1:100

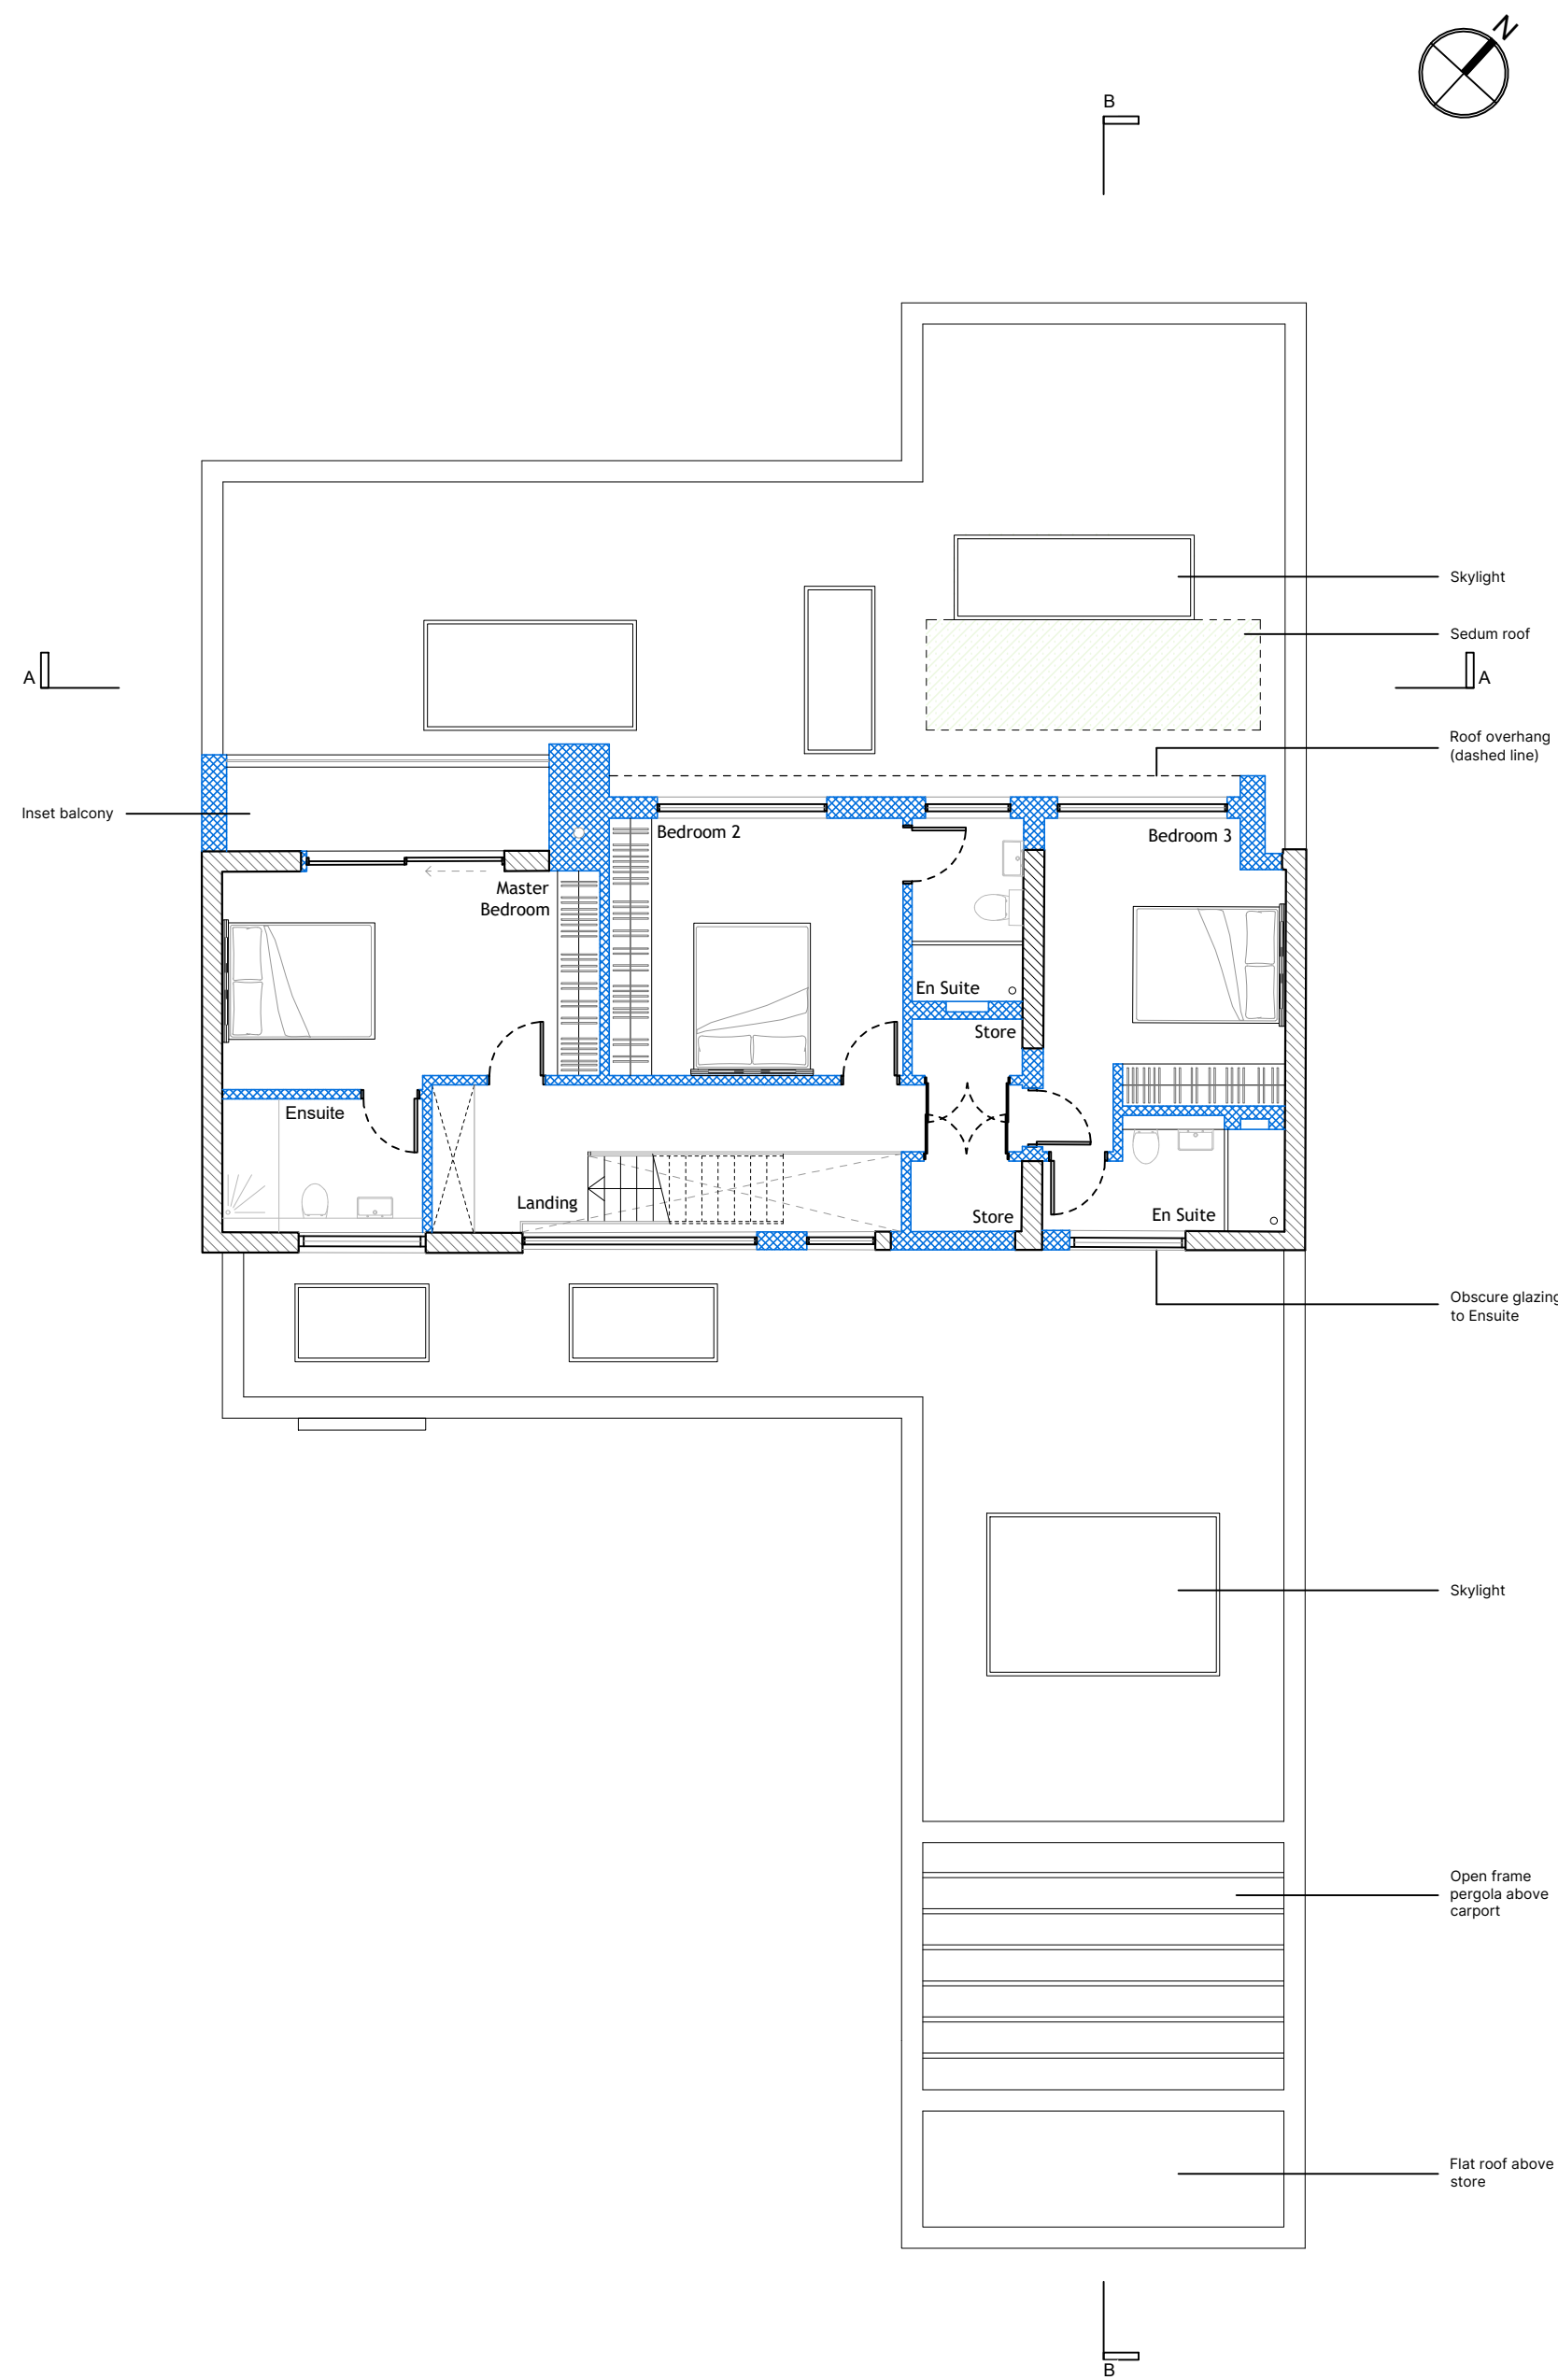 

PROPOSED FIRST FLOOR PLAN
1:100

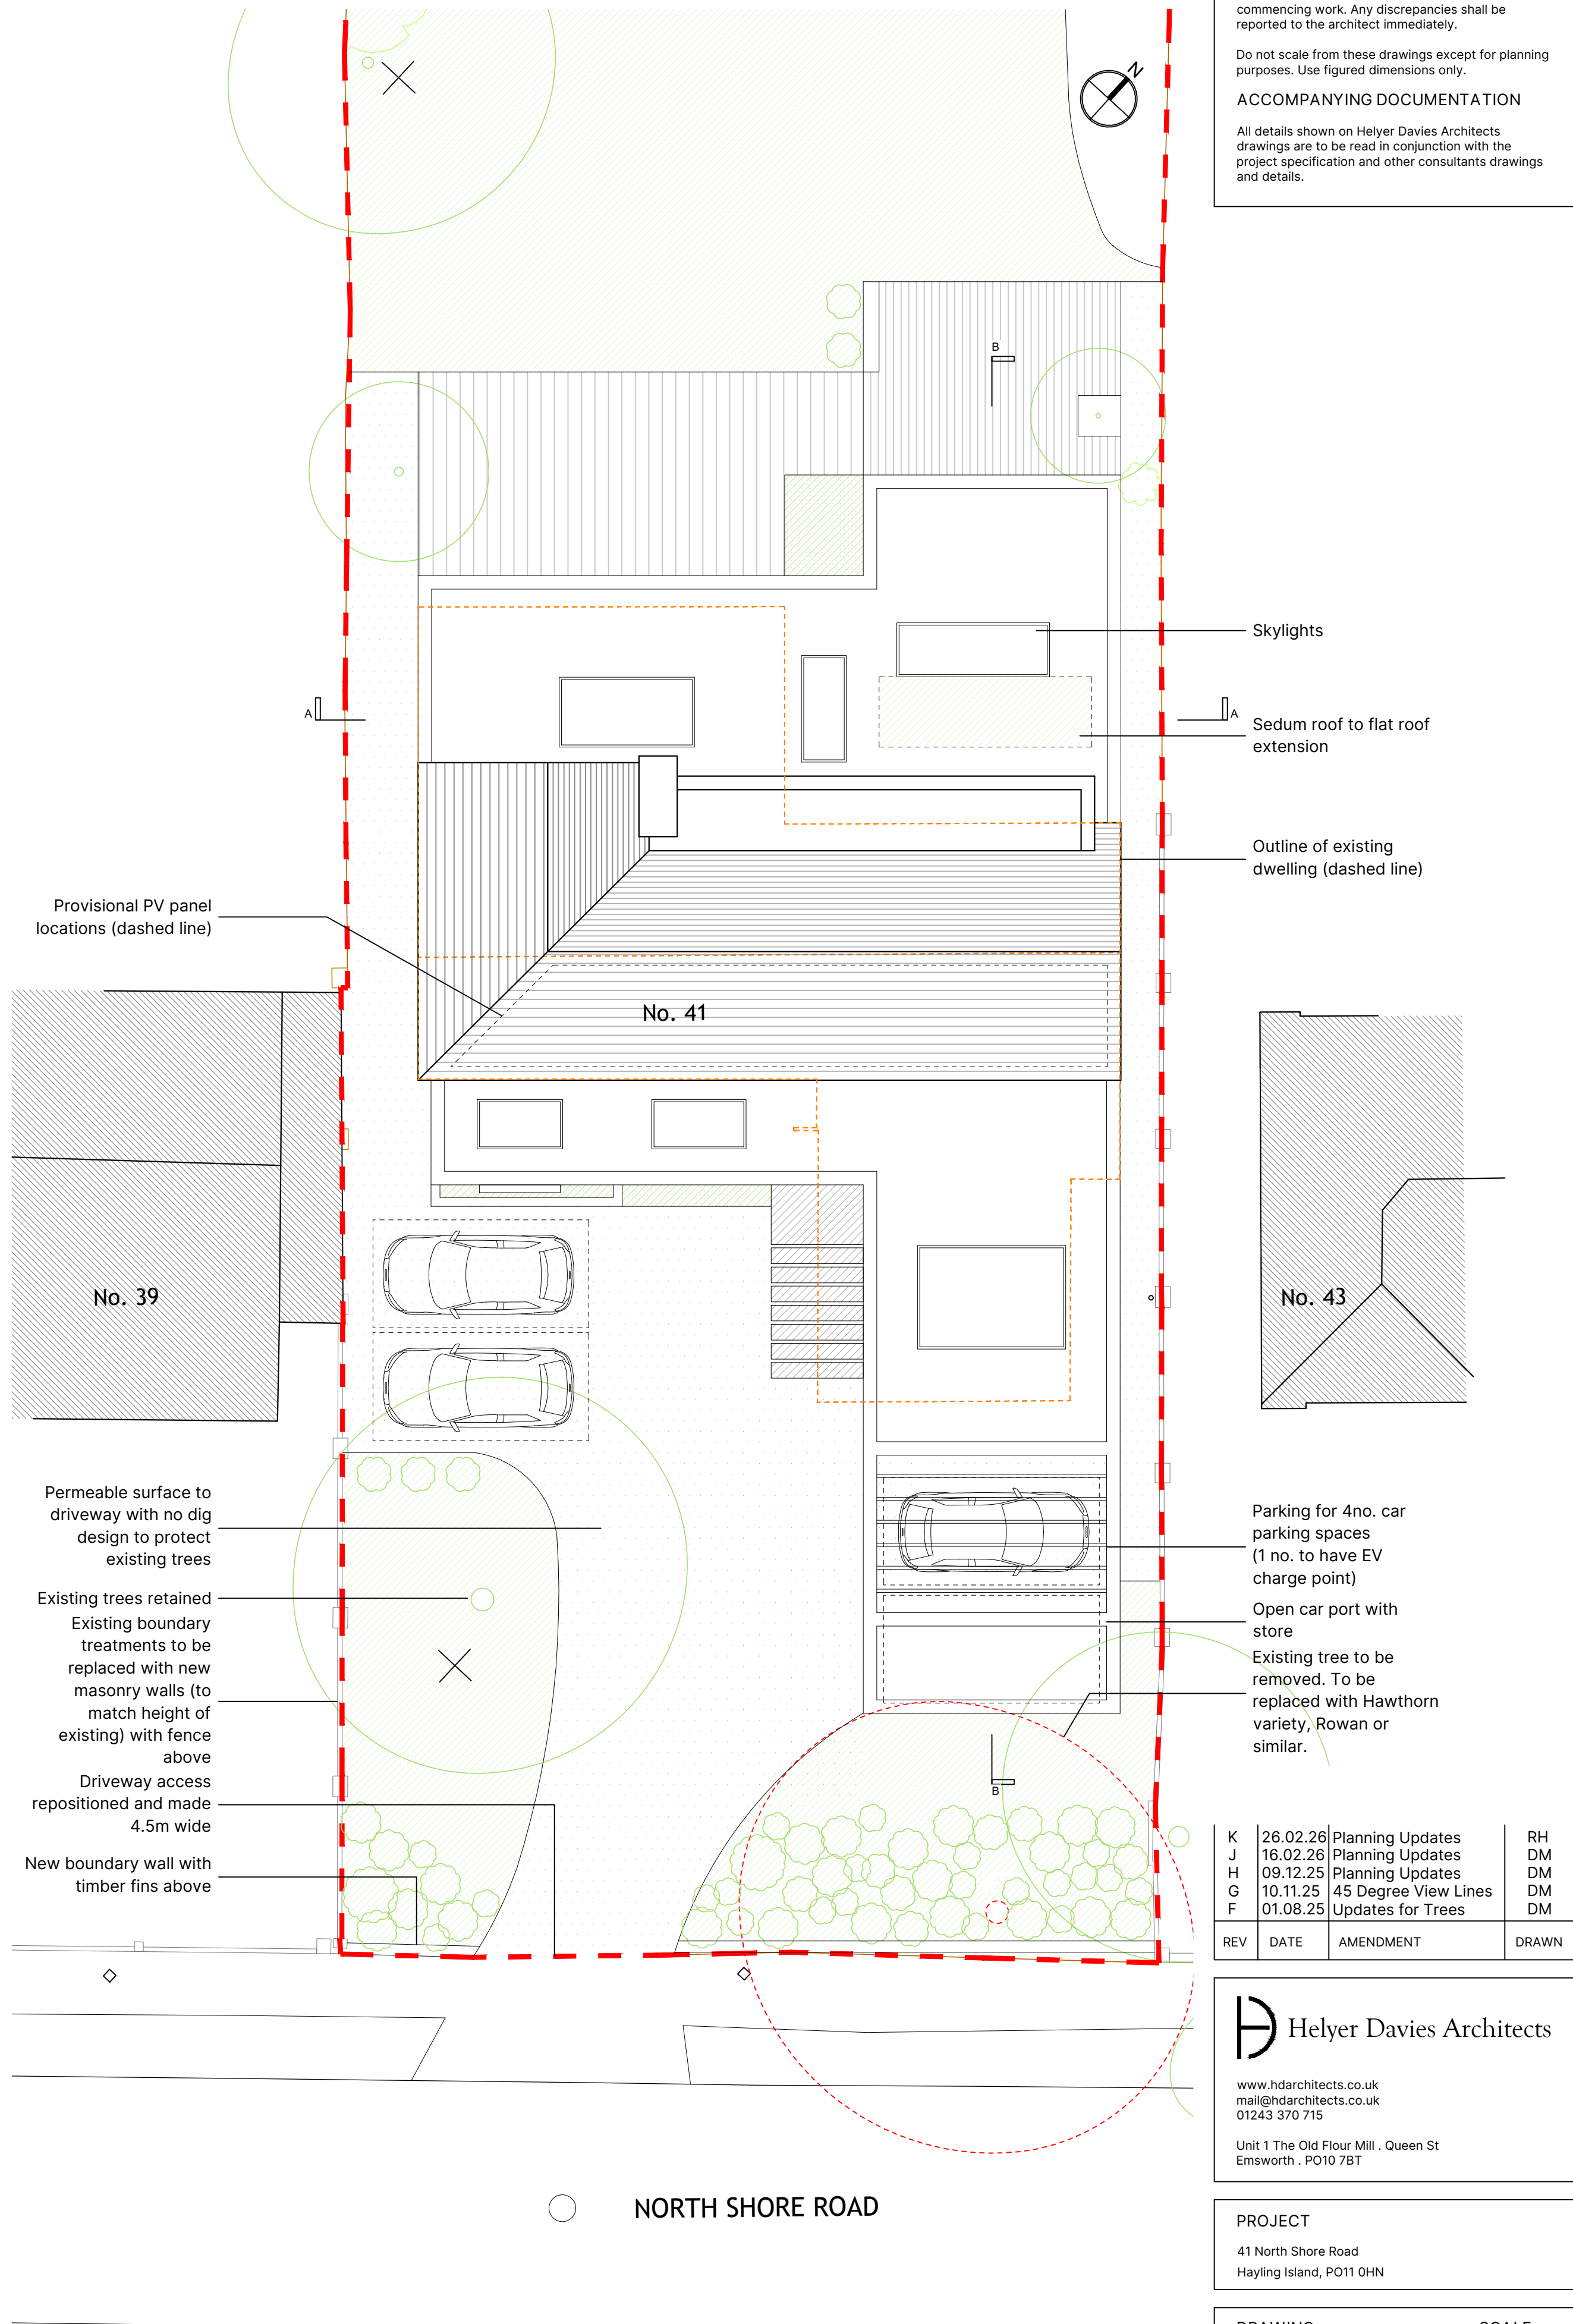

PROPOSED SITE PLAN
1:100

 

GENERAL NOTES
Dimensions to be checked on site before commencing work. Any discrepancies shall be reported to the architect immediately.
Do not scale from these drawings except for planning purposes. Use figured dimensions only.
ACCOMPANYING DOCUMENTATION
All details shown on Helyer Davies Architects drawings are to be read in conjunction with the project specification and other consultants drawings and details.

K	26.02.26	Planning Updates	RH
J	16.02.26	Planning Updates	DM
H	09.12.25	Planning Updates	DM
G	10.11.25	45 Degree View Lines	DM
F	01.08.25	Updates for Trees	DM
REV	DATE	AMENDMENT	DRAWN

Helyer Davies Architects
www.hdachitects.co.uk
mail@hdarchitects.co.uk
01243 370 715
Unit 1 The Old Flour Mill . Queen St
Emsworth . PO10 7BT

PROJECT
41 North Shore Road
Hayling Island, PO11 0HN

DRAWING
Proposed Plans
Proposed Location Plan and Block Plan

SCALE
As noted @A1

DATE	DRAWN
Feb-26	DM
DRAWING No.	REV
26029 - 002	J