


Application site boundary

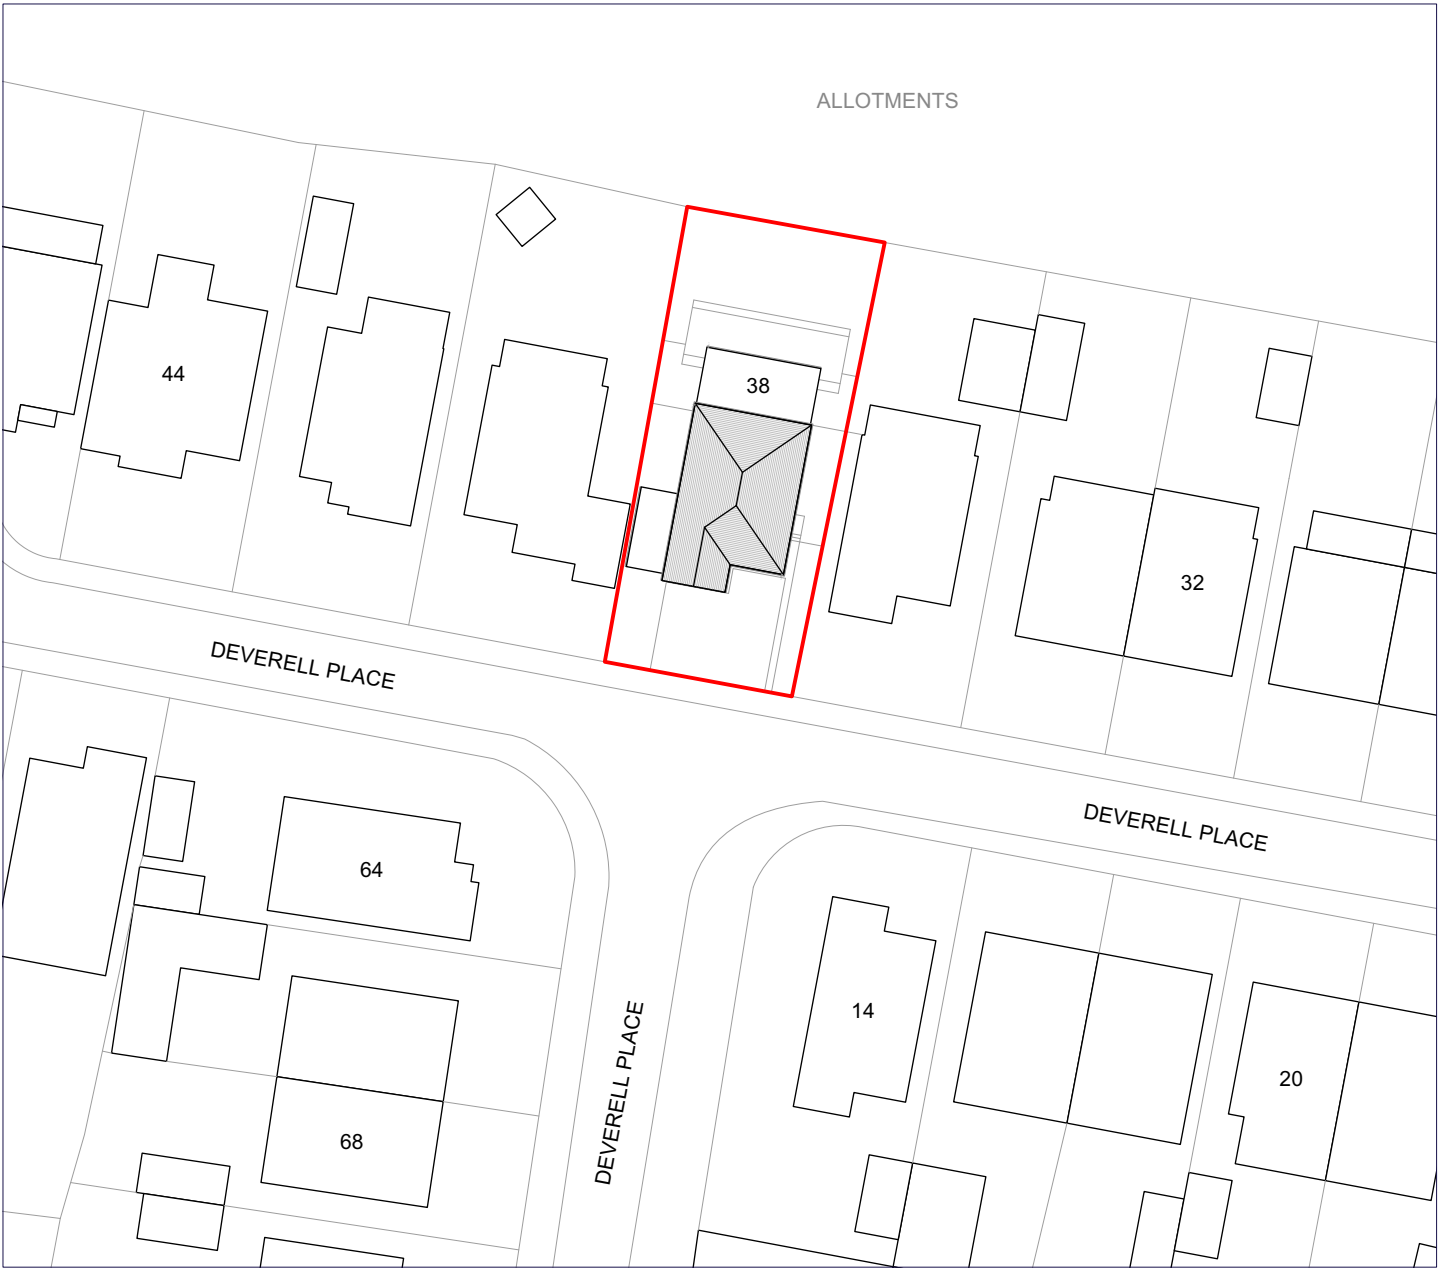

PLANNING

Revisions: P1 Issued to Client for Comment 03/11/2025
A Issued to Local Planning Authority 13/03/2026



PROJECT: 38 Deverell Place, Widley, Waterlooville

SHEET: Site Plan as Existing


This drawing is ©copyright Styles Architecture 2025. No dimensions to be scaled from this drawing except for planning purposes

DRAWING NO: A1092 100

REV: A

SCALE: 1:500

DATE: Oct 2025

 



STYLES
ARCHITECTURE

vicki@styles-architecture.co.uk