


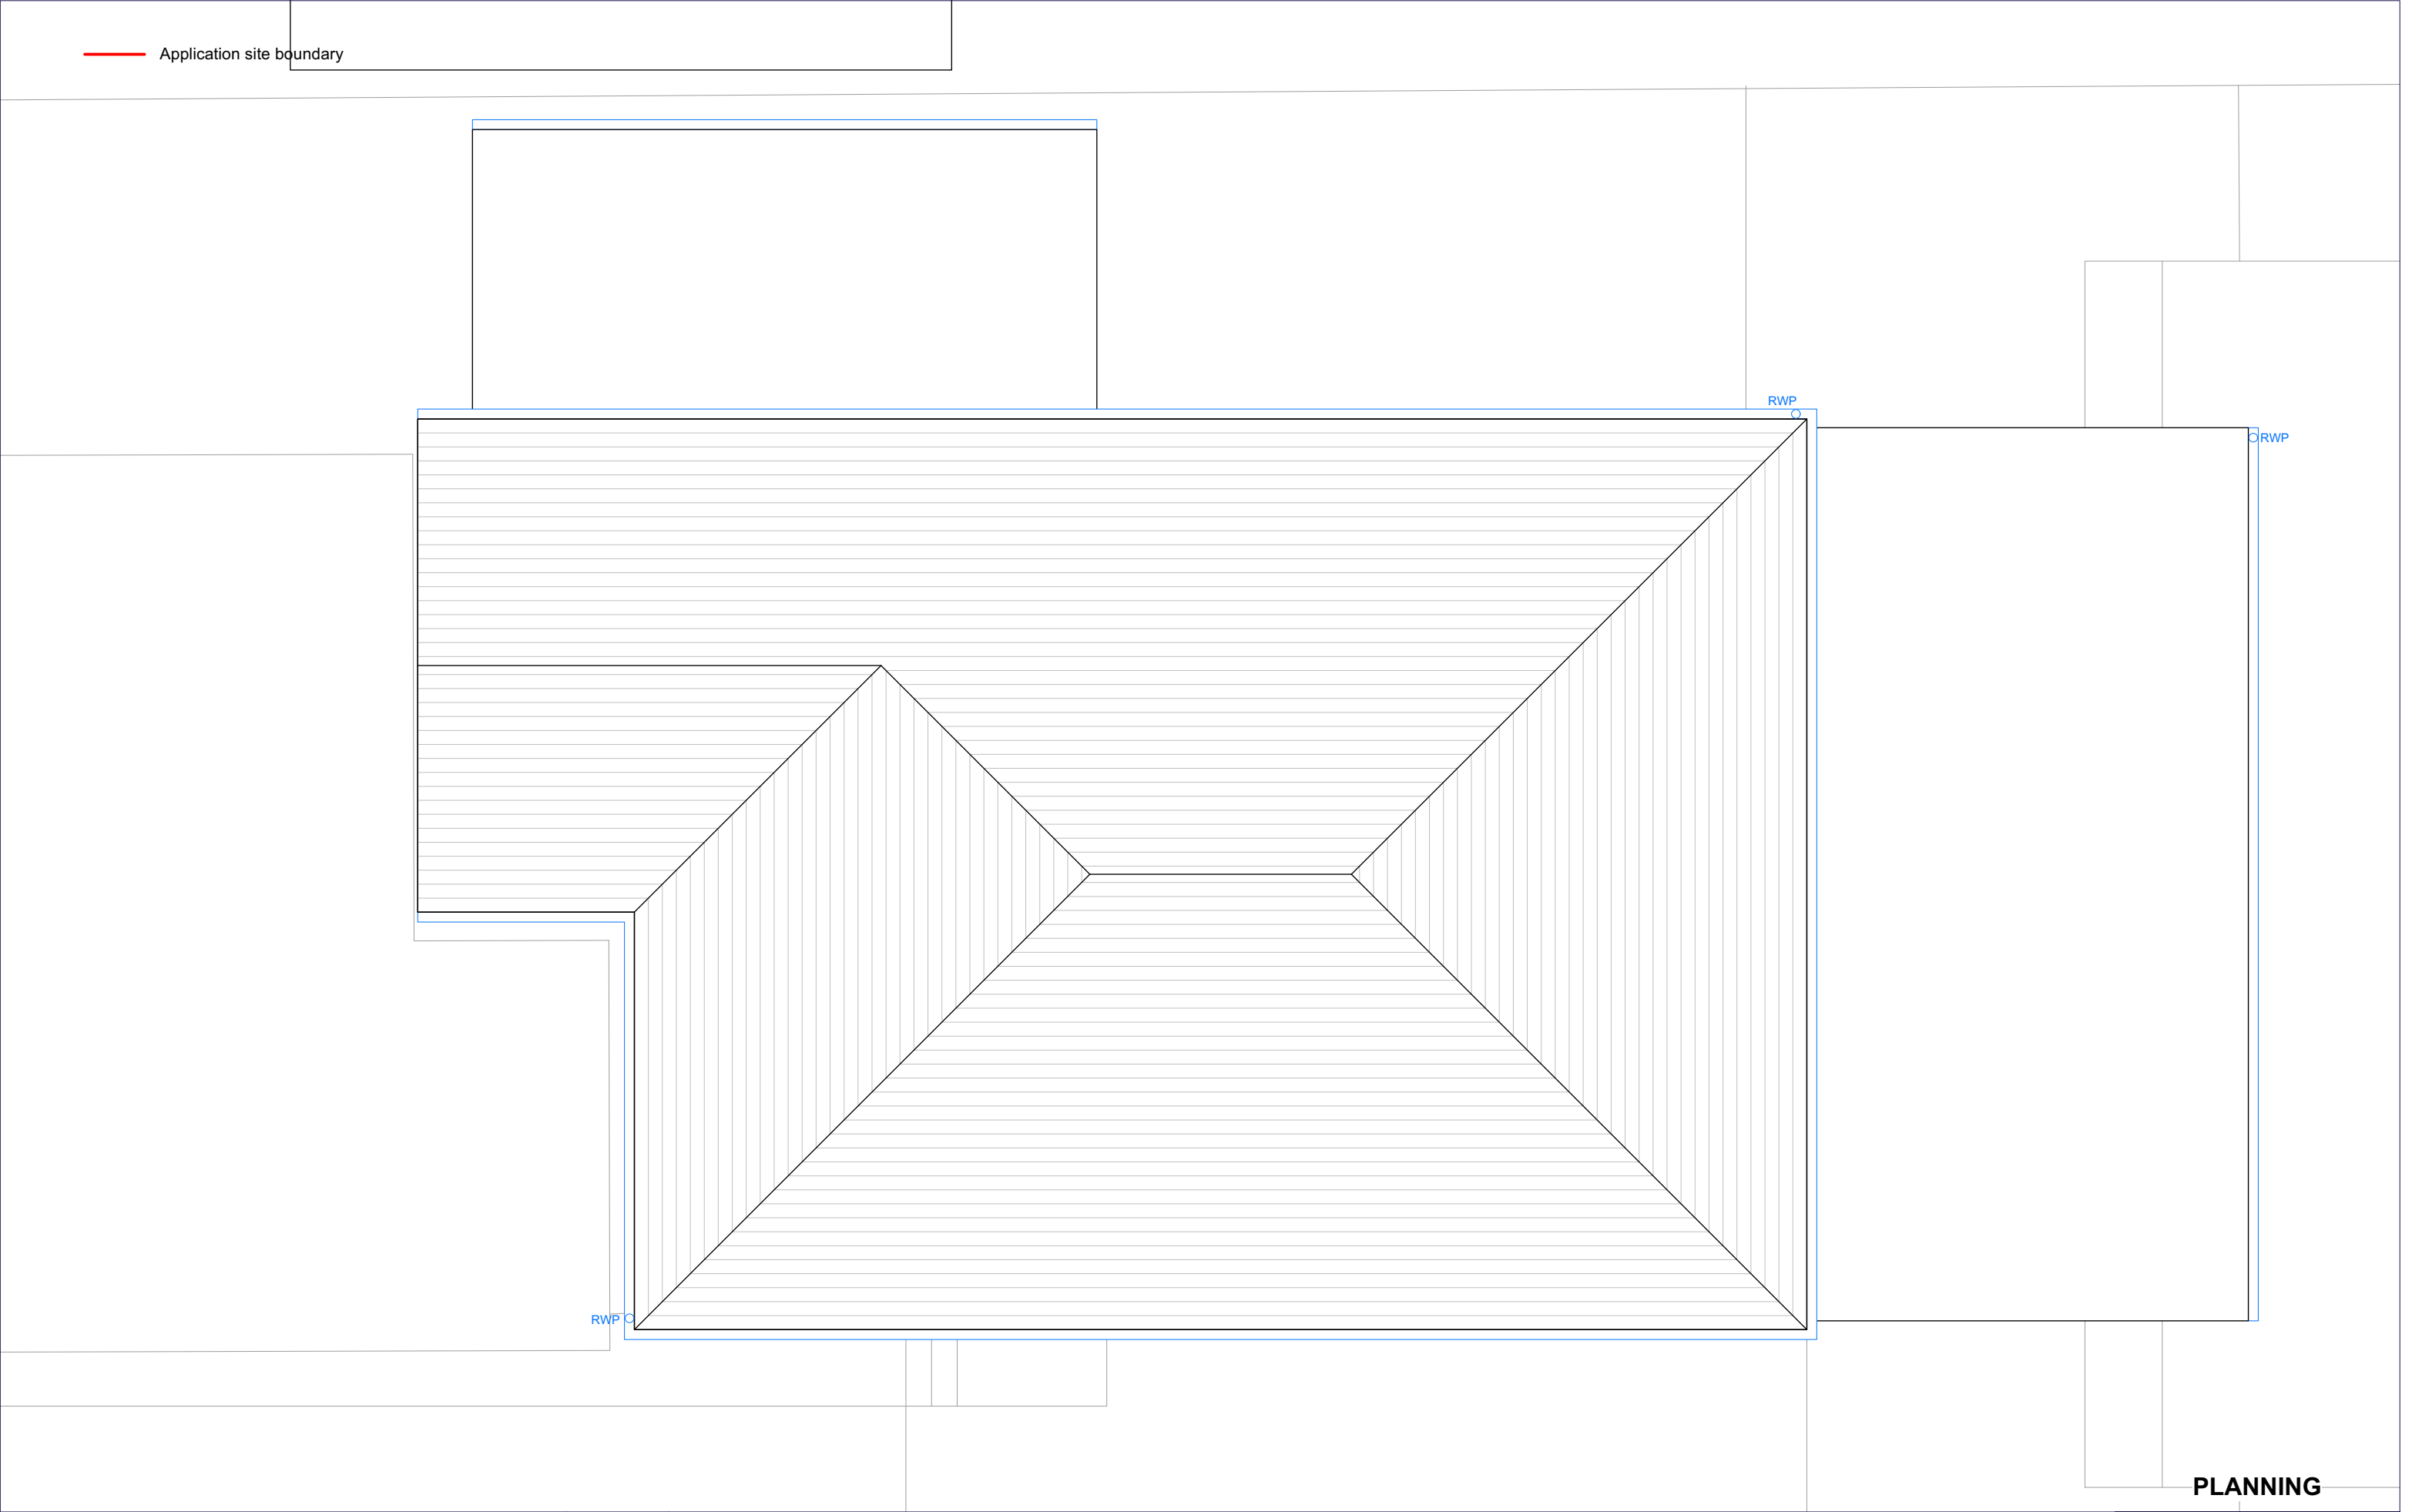

Revisions:	P1	Issued to Client for Comment	03/11/2025
	A	Issued to Local Planning Authority	13/03/2026



PROJECT: 38 Deverell Place, Widley, Waterlooville

SHEET: Roof Plan as Existing

This drawing is ©copyright Styles Architecture 2025. No dimensions to be scaled from this drawing except for planning purposes

DRAWING NO: A1092 201

REV: A

SCALE: 1:50

DATE: Oct 2025



PLANNING



STYLES
ARCHITECTURE

vicki@styles-architecture.co.uk