



Application site boundary

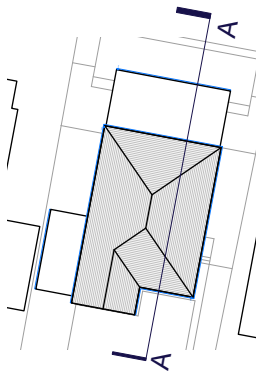


NORTH ELEVATION

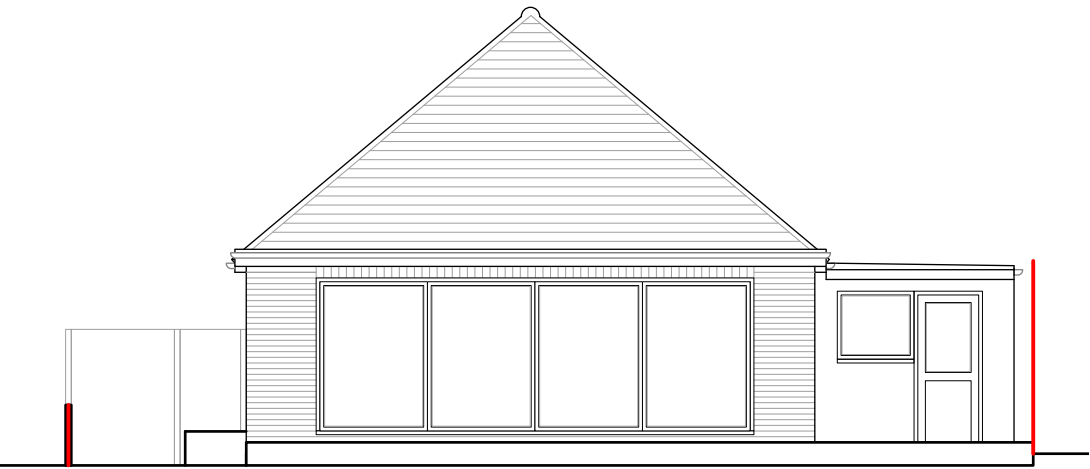

EAST ELEVATION



SOUTH ELEVATION

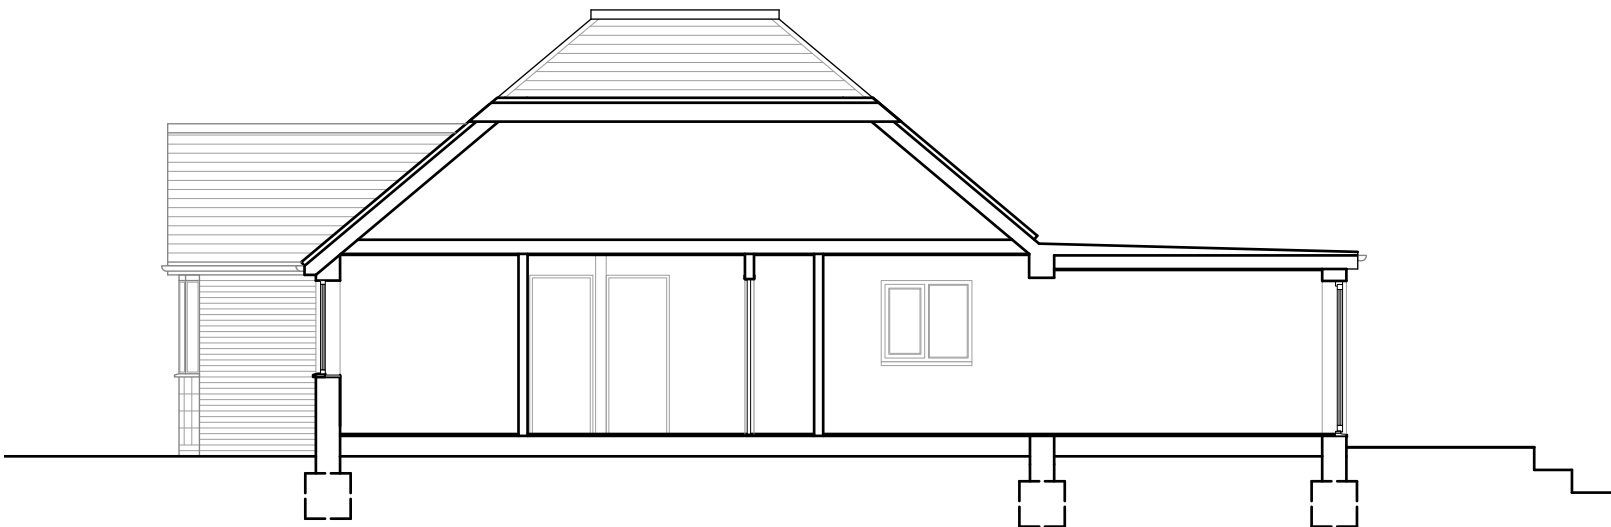

SECTION A

PLANNING

Revisions: P1 Issued to Client for Comment 03/11/2025
A Issued to Local Planning Authority 13/03/2026

PROJECT: 38 Deverell Place, Widley, Waterlooville

SHEET: Elevations as Existing

This drawing is ©copyright Styles Architecture 2025. No dimensions to be scaled from this drawing except for planning purposes

DRAWING NO: A1092 300

REV: A

SCALE: 1:100

DATE: Oct 2025

0 1 2 3 4 5 M



STYLES
ARCHITECTURE

vicki@styles-architecture.co.uk