
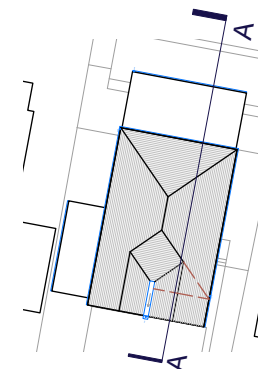


Application site boundary

TO BE READ INCONJUNCTION WITH
STRUCTURAL ENGINEERS NOTES AND DETAILS


REFER TO DRAWING A10192 351 FOR GENERAL NOTES

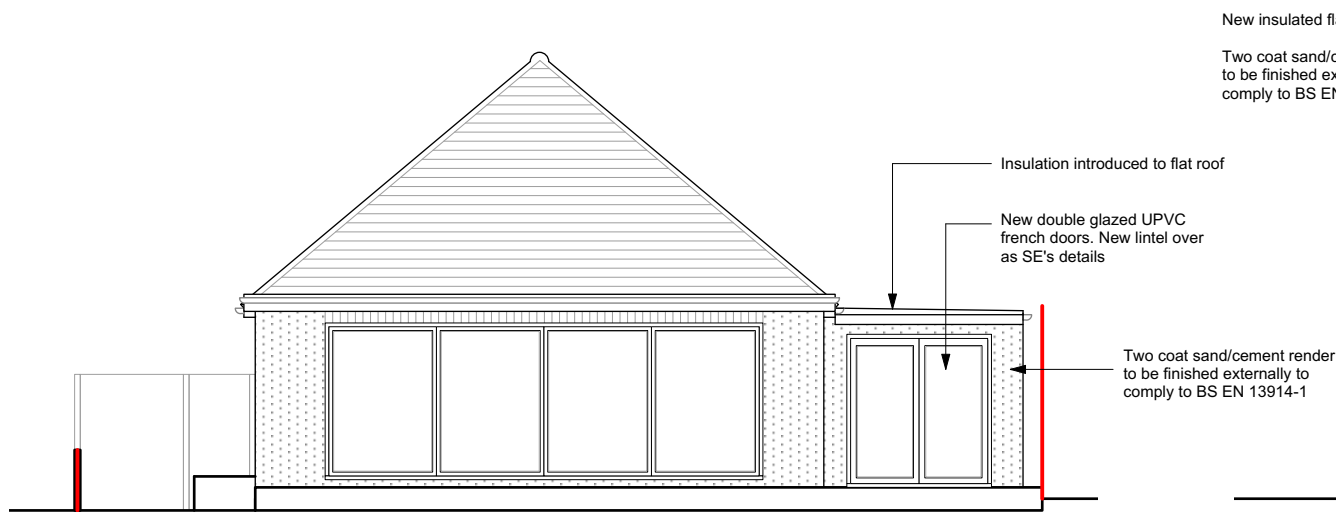


NORTH ELEVATION



EAST ELEVATION

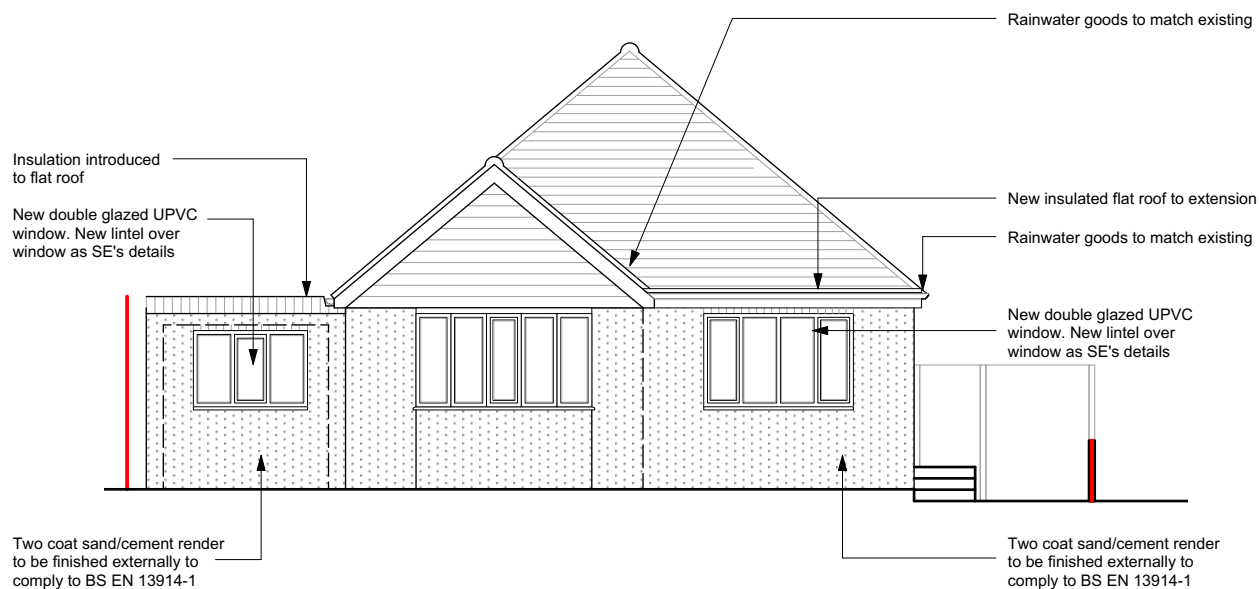

SOUTH ELEVATION

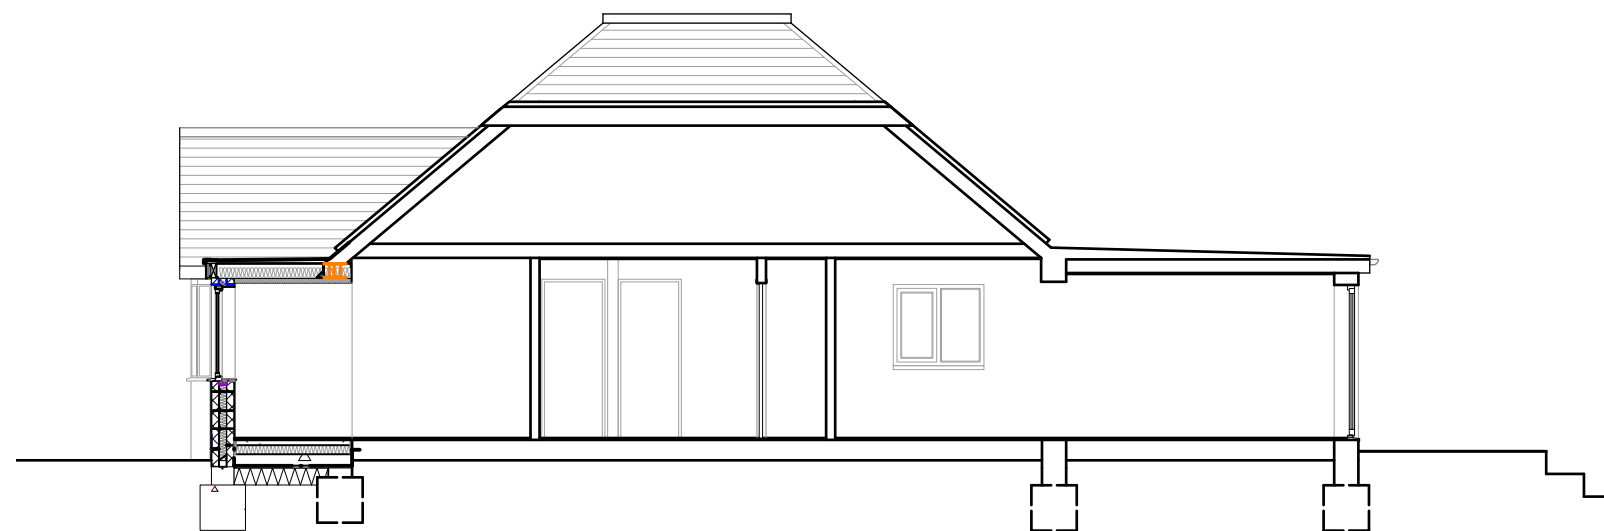

SECTION A

PLANNING

Revisions:	P1	Issued to Client for Comment	03/11/2025
	P2	Issued to Client for Comment	11/03/2026
	A	Issued to Local Planning Authority	13/03/2026

PROJECT: **38 Deverell Place, Widley, Waterlooville**

SHEET: **Elevations as Proposed**

This drawing is ©copyright Styles Architecture 2025. No dimensions to be scaled from this drawing except for planning purposes

DRAWING NO: **A1092 315**

REV: **A**

SCALE: **1:100**

DATE: **Oct 2025**

0 1 2 3 4 5 M



STYLES
ARCHITECTURE

vicki@styles-architecture.co.uk