






existing front

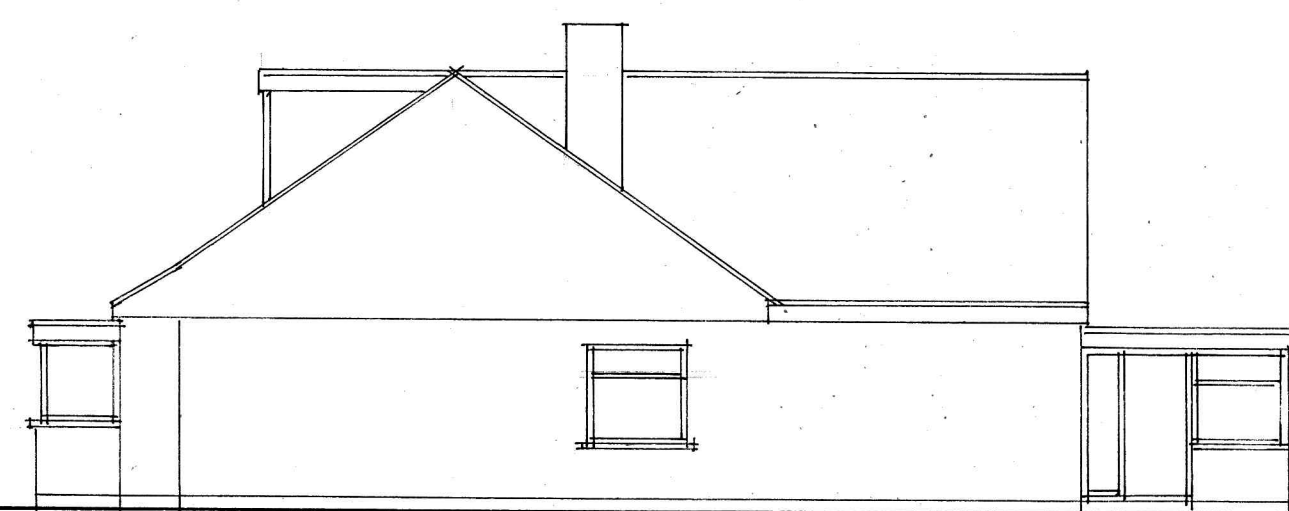


existing side elevation.

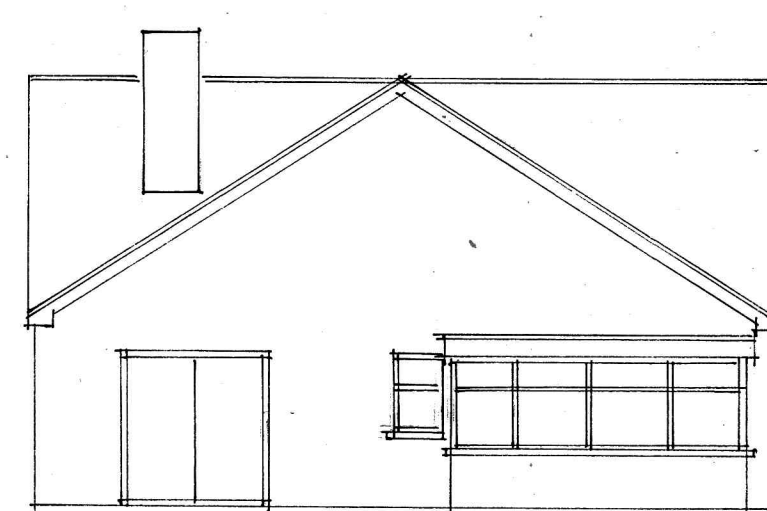


existing rear elevation.

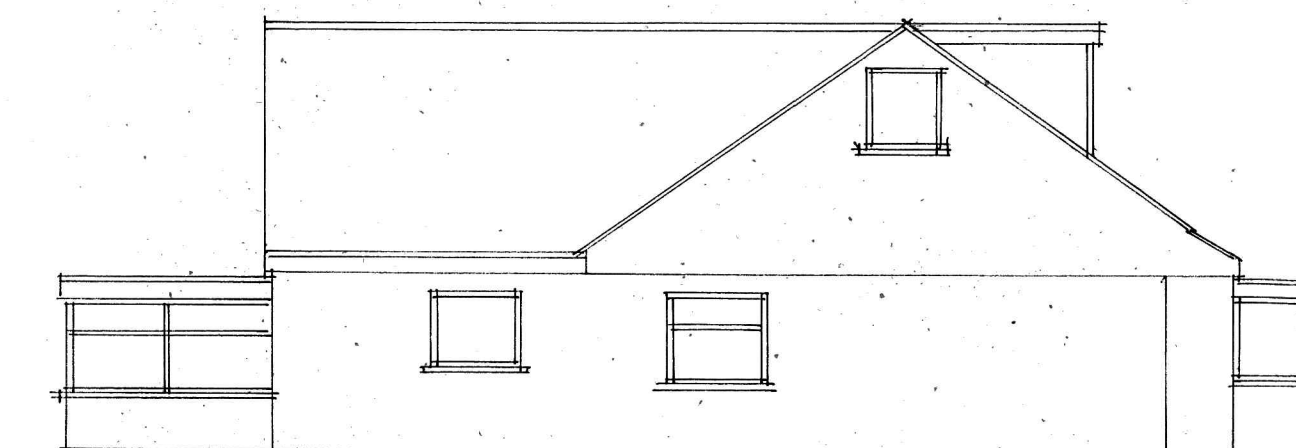


existing side elevation.

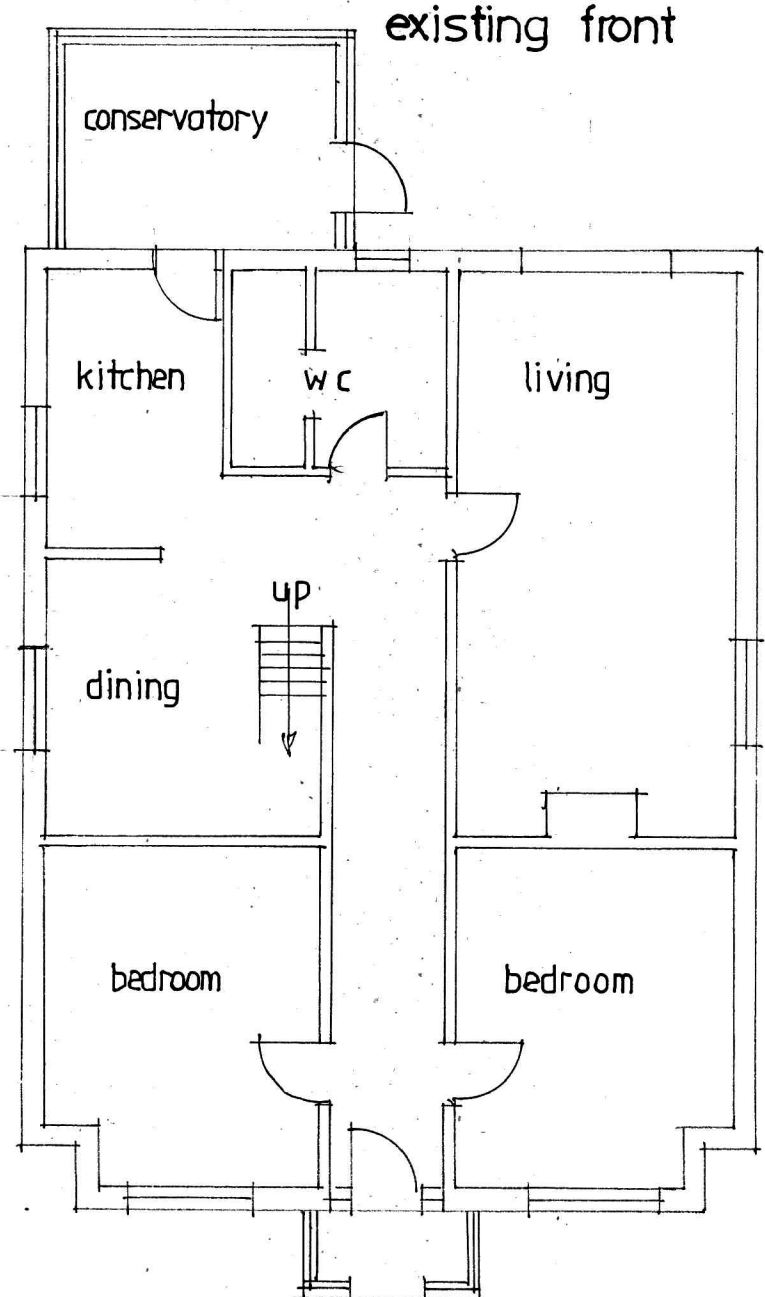

existing ground floor plan.

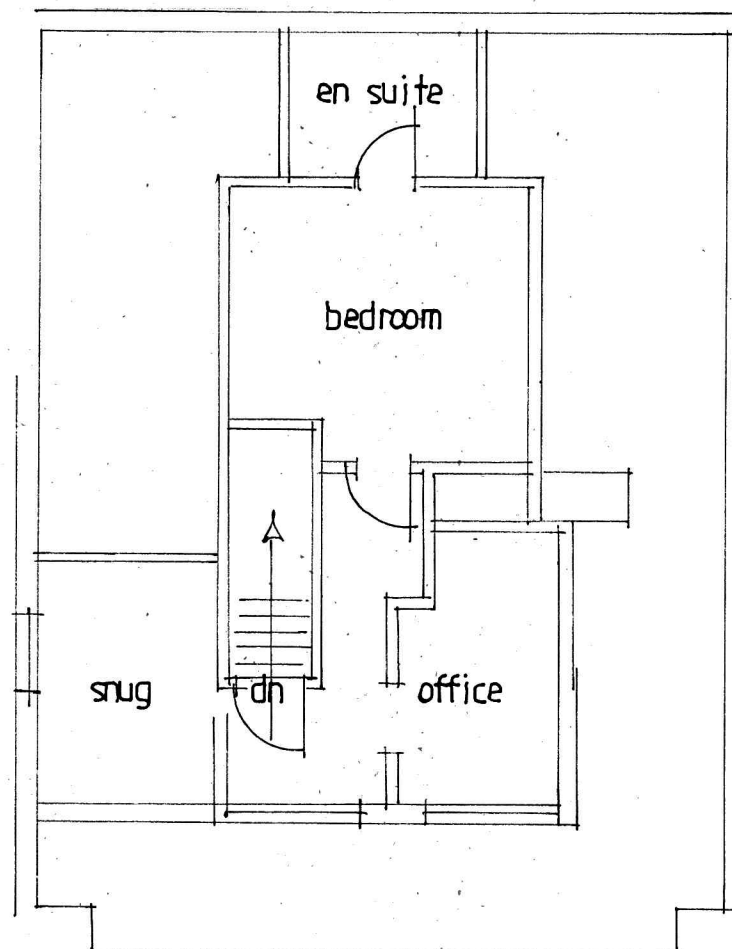


existing first floor plan.

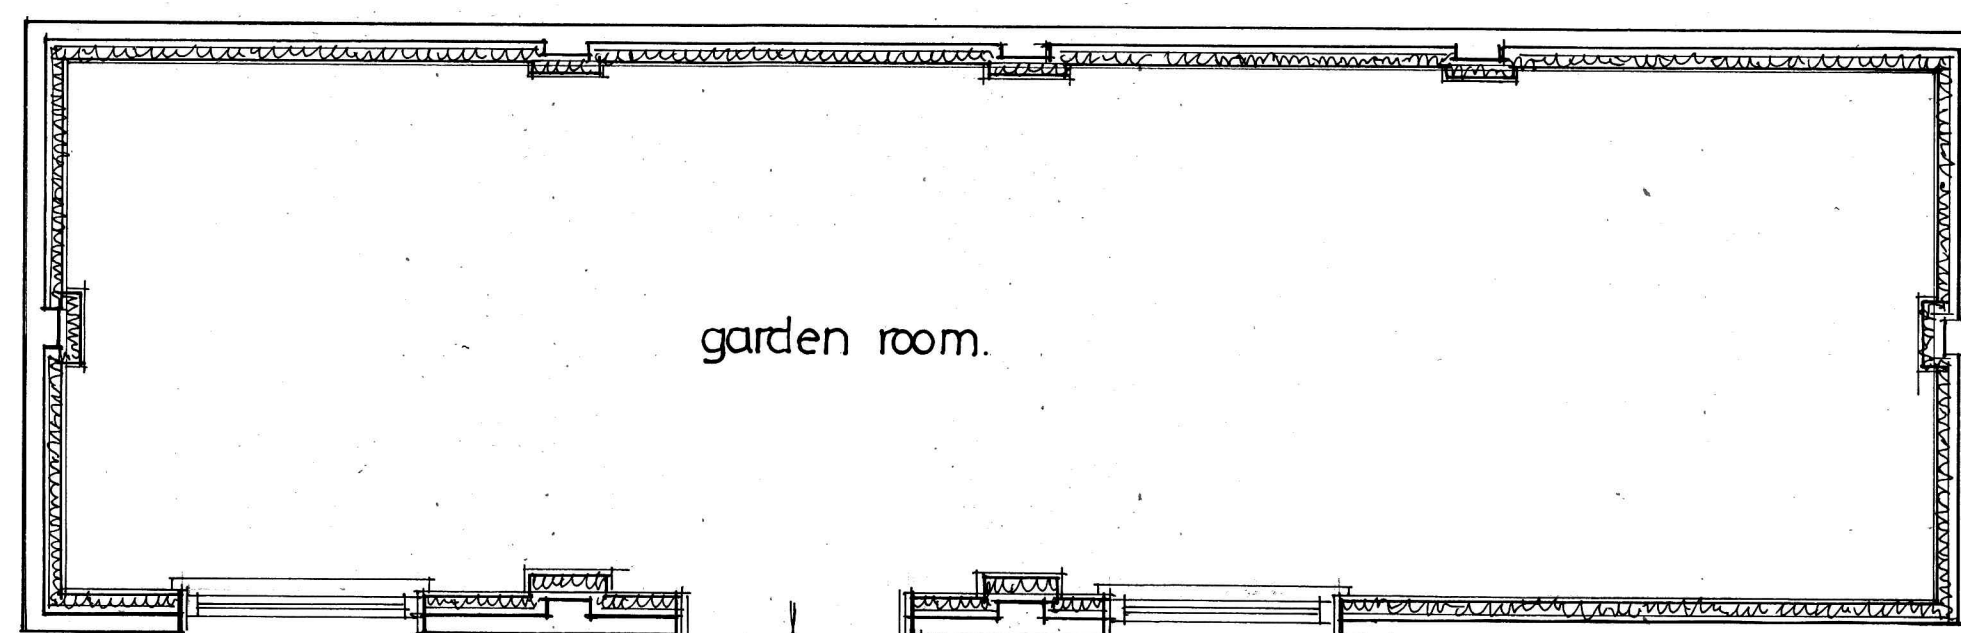


garden room.

garden.


garage.

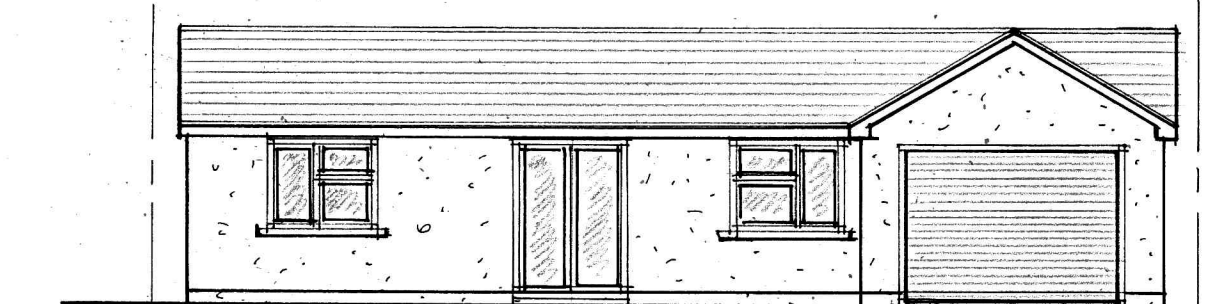


proposed front elevation.

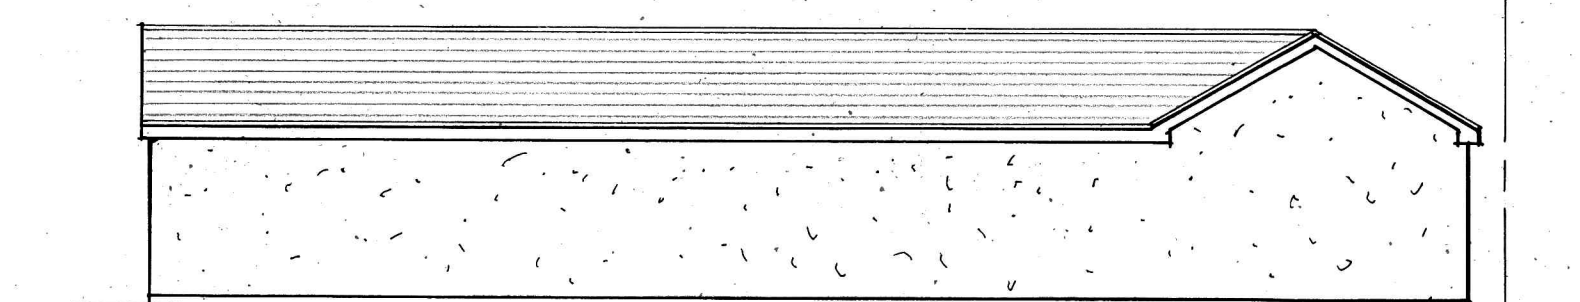


proposed side elevation.

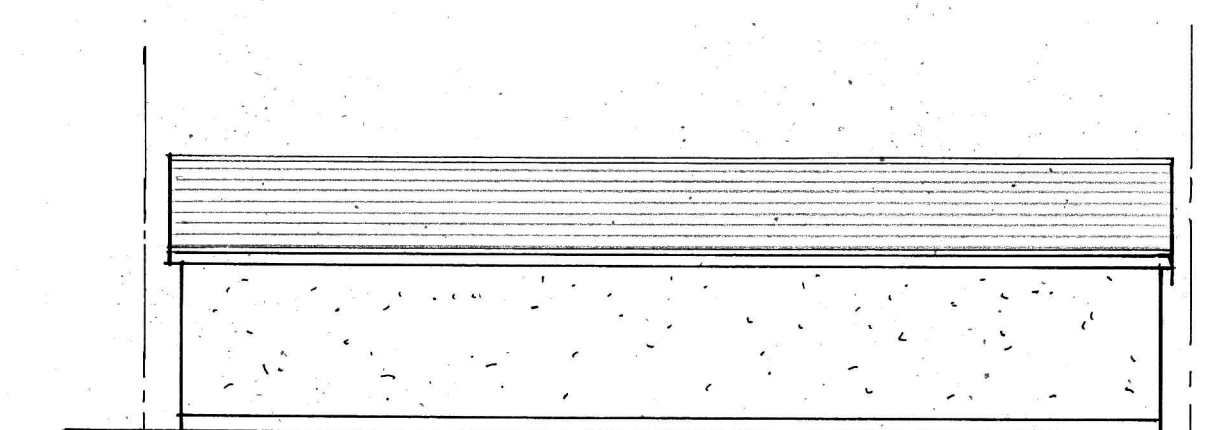

proposed rear elevation.

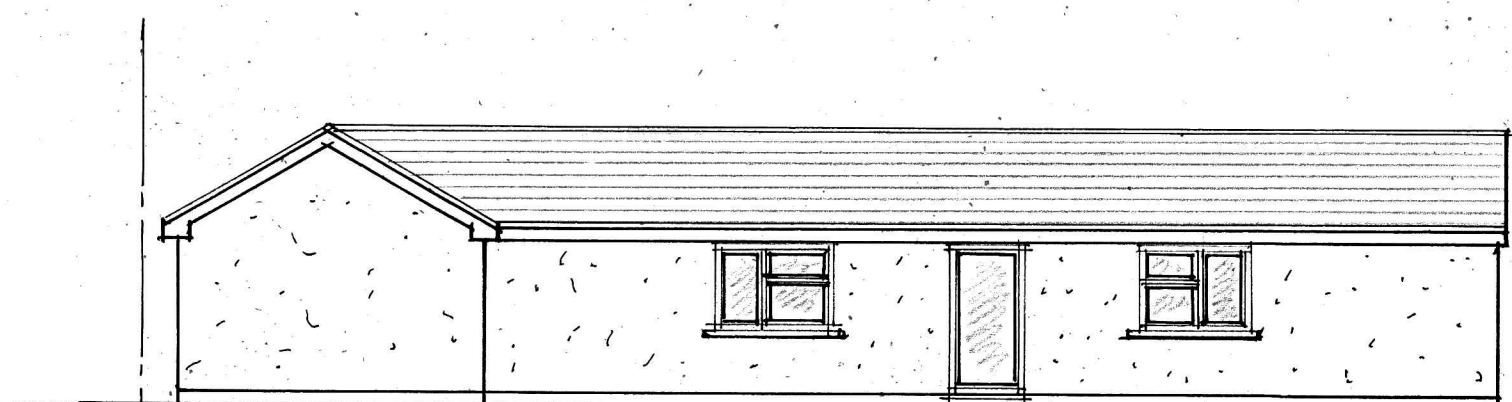

proposed side elevation.

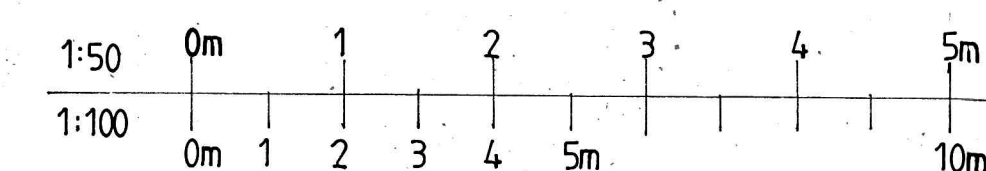

Revisions
Copyright: B J H Property Services Ltd. 42 Nobes Avenue Gosport Hampshire PO13 0HT 07787711781 bjhpropertyservices@outlook.com
LABC Partner Authoring Scheme
Site Address: 92 London Road, Waterlooville, PO8 8TW.
Client: Lirong Song.
Job title: Proposed: 2nd Floor Extension with Single Storey Rear Extension. Garden Room.
Drawing Title: Existing Plans & Elevation. Garden Room Plans & Elevations.
Date: February 2026.
Scales: 1:50 & 1:100 @ A1.
Drawn by: B J Hindle.
Drawing no: 57/2526-1