
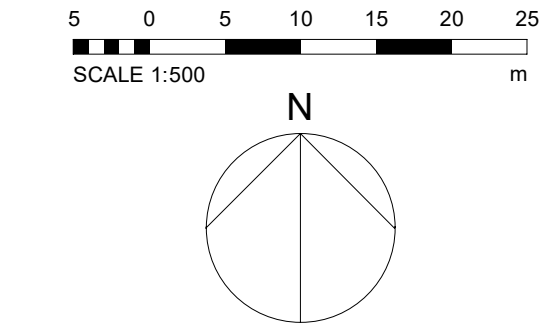


SITE BOUNDARY			
		AREA (Hectare)	AREA (Acre)
	APPLICATION SITE	0.62	1.53
	WIDER OWNERSHIP BOUNDARY	6.65	16.43

Architects are to be notified of any discrepancies.
Contractors must check all dimensions on site.
This drawing is subject to copyright laws and is to be used on this project only.
The drawing is to be used only for the information as stated only.
For other information refer to the latest revision of any cross referenced drawings.
To be read in conjunction with relevant design standards/protocols.

This is a colour drawing. In order to ensure any subsequent reproduction is viewed correctly it should be printed in full colour.

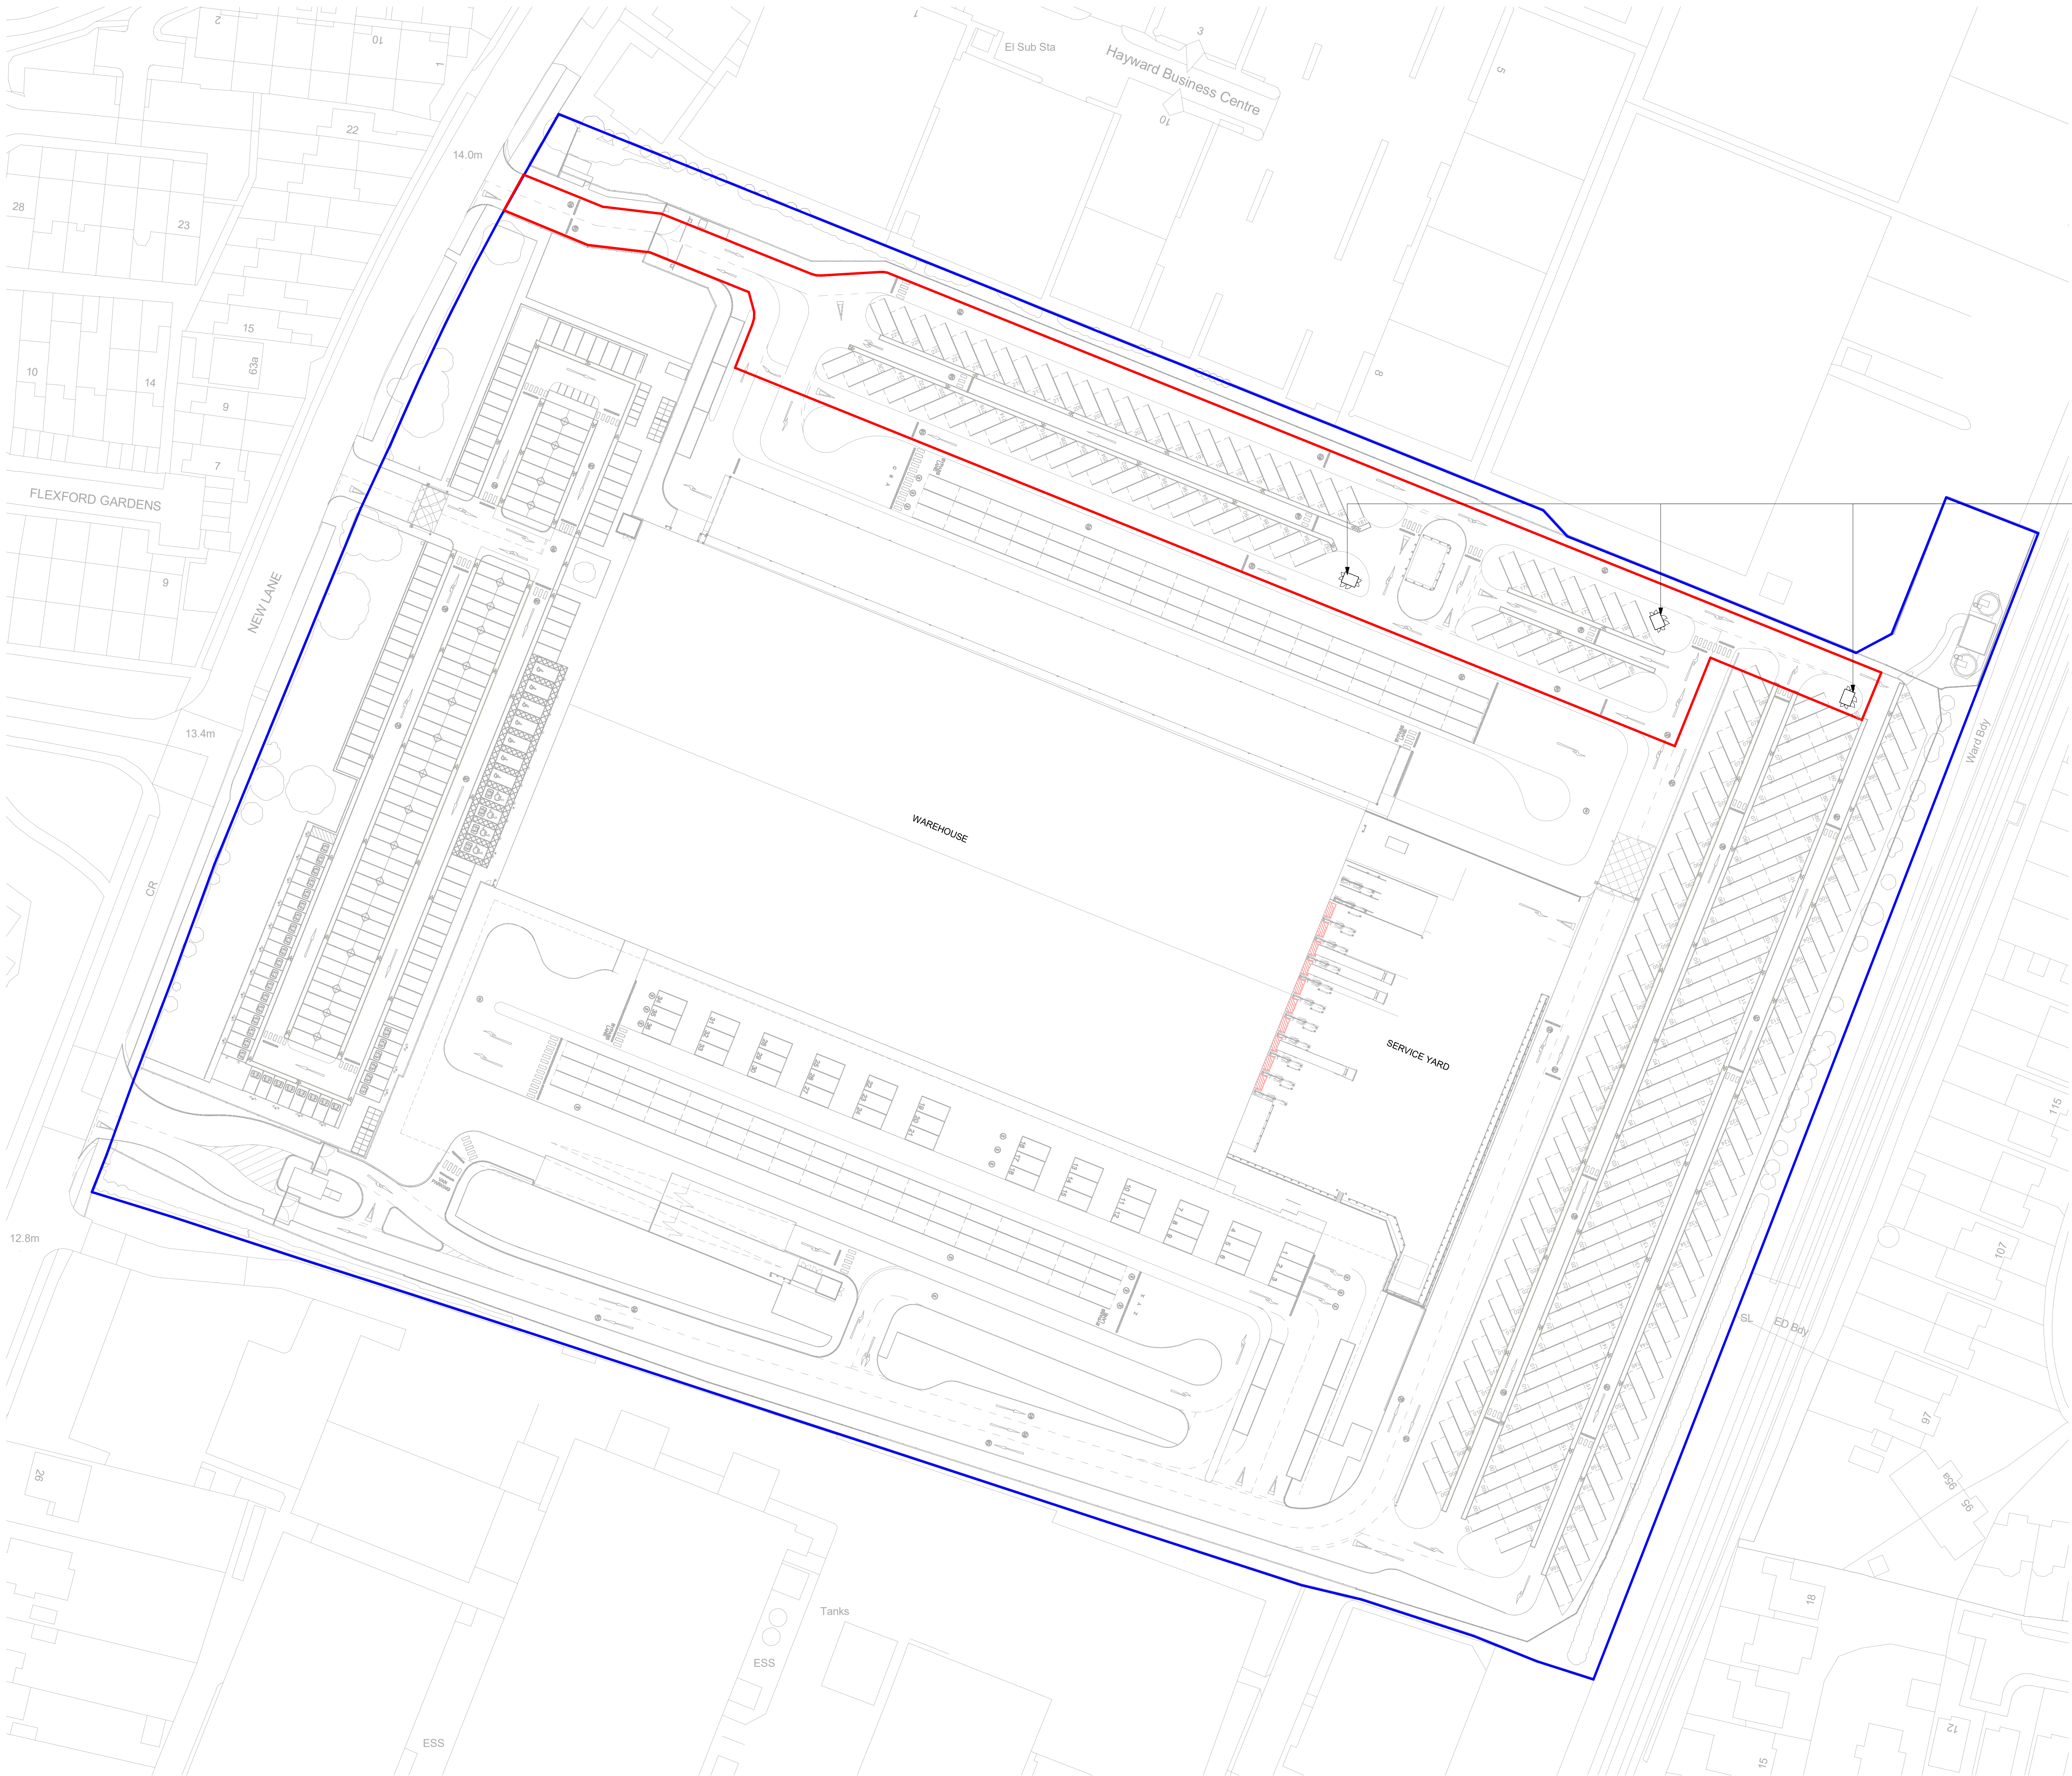

NEW PROPOSED SUBSTATIONS -
REFER TO SMR DRAWING NO. 2004 FOR
PROPOSED EXTERNAL DETAIL
DRAWINGS

Ordnance Survey, (c) Crown Copyright 2026. All rights reserved. Licence number 100022432

P1	FIRST ISSUE	24.02.26	SS	AH
Rev.	Description	Date	By	Out

Status

PLANNING

SMR
SMALLEY MARSEY RISPIN

ARCHITECTS
The Exchange Station Parade Harrogate HG1 1TS
01423 707 757 admin@smrarchitects.co.uk

Project

32 NEW LANE, HAVANT, PO9 2NG

Client

AtkinsRéalis

Drawing Title

PROPOSED SITE PLAN

Proj Ref	Origin	Zone	Level	Type	Role	Num	Status	Rev
8085 - SMR - 15 - ZZ - DR - A - 2003 - S4 - P1								
SMR Job Ref		Sheet		Scale		Drawn		
8085-15-2003		A0		1 : 500		AH		