

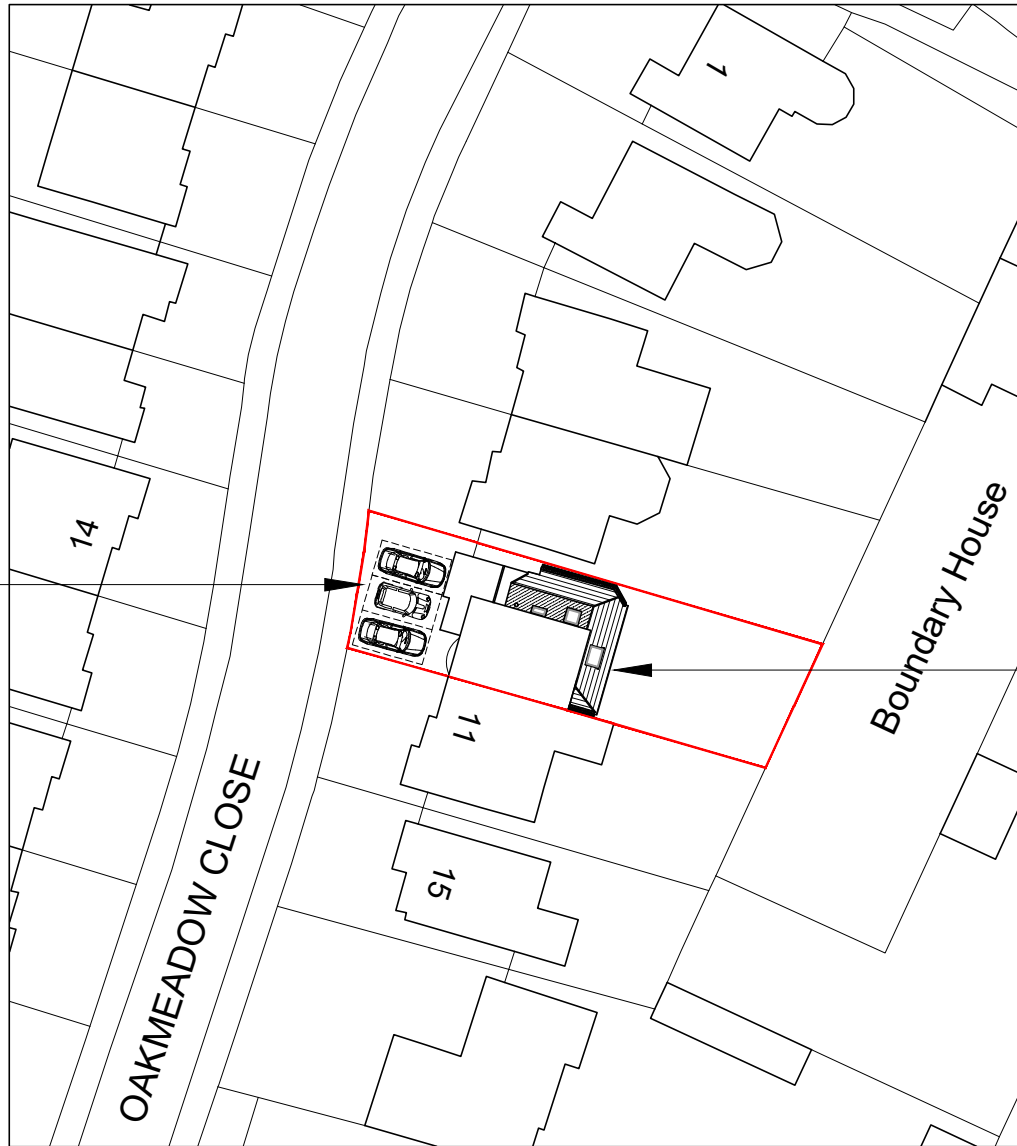


Parking for
3no. cars

 


Site plan

scale 1:500

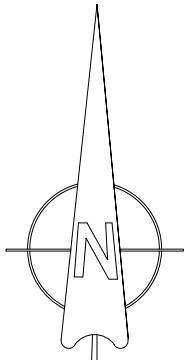


Proposed
single storey
Side & rear
extension

Ordnance Survey, (c) Crown Copyright 2024.
All rights reserved. Licence number 100022432

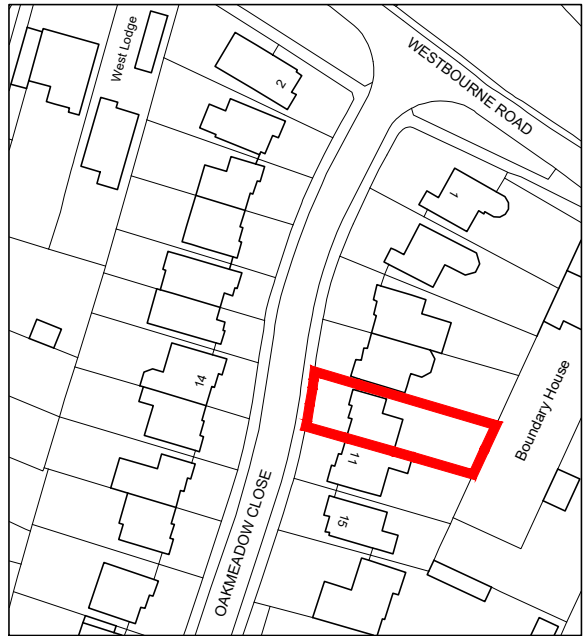

Location plan

scale 1:1250

 

For MRS AUDEMARS	Title SITE & LOCATION PLANS	Office Tel: 01243 933732
Project PROPOSED REAR EXTENSION AT 9 OAKMEADOW CLOSE EMSWORTH, PO10 7RL	Date NOV 2024	Email: admin@jb-architecturedesign.com
	Drawn JB	Web: www.jb-architecturedesign.com
	Scale As shown @ A3	
	Checked -	
	Job Number PL 858.24	
	Drawing Number -01	
	Revision C	

