






West (front) elevation

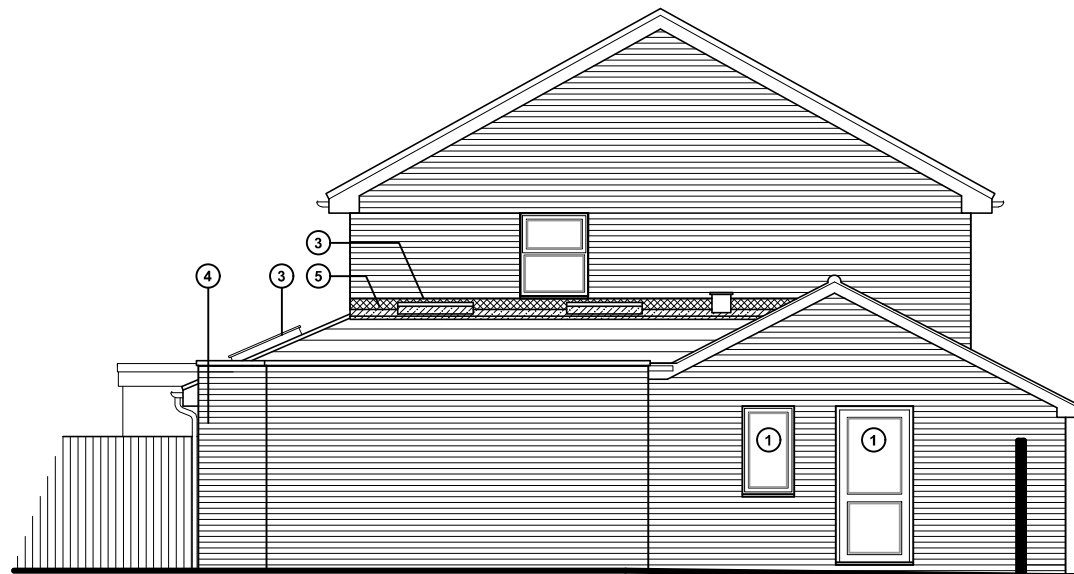

North (side) elevation

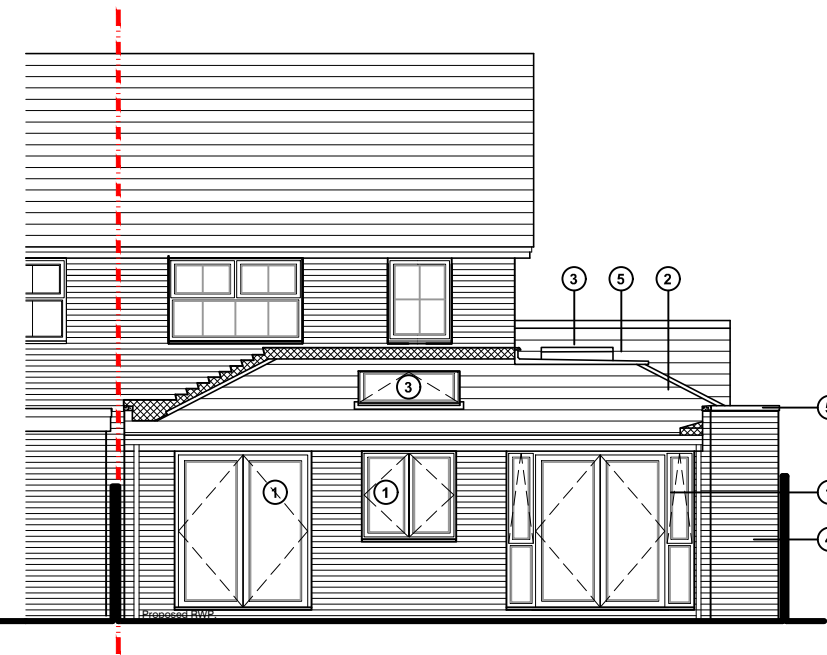


East (rear) elevation

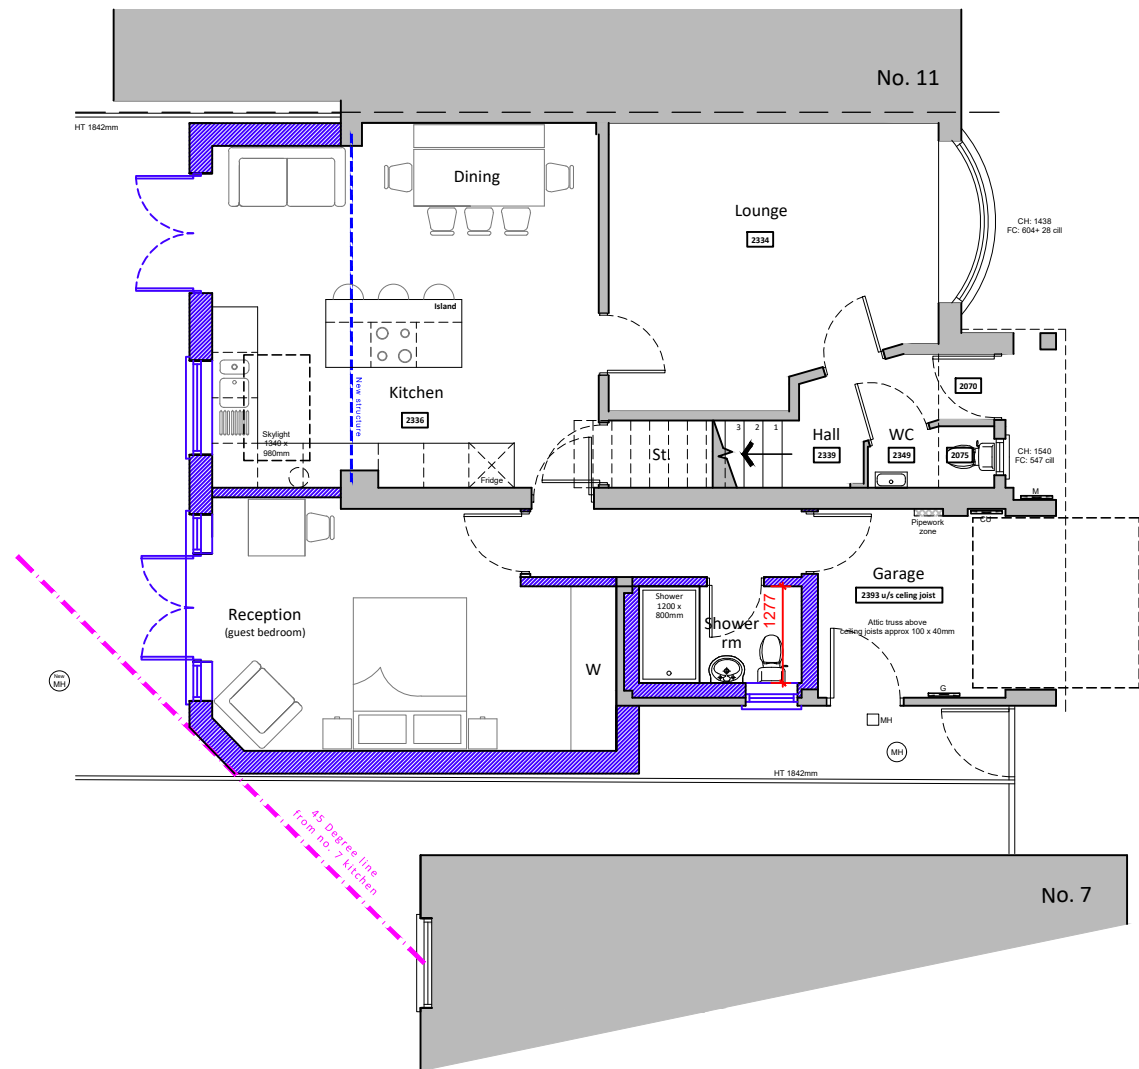

Ground floor plan (first floor unchanged in new proposal)

Proposed floor plan & elevations scale 1:100

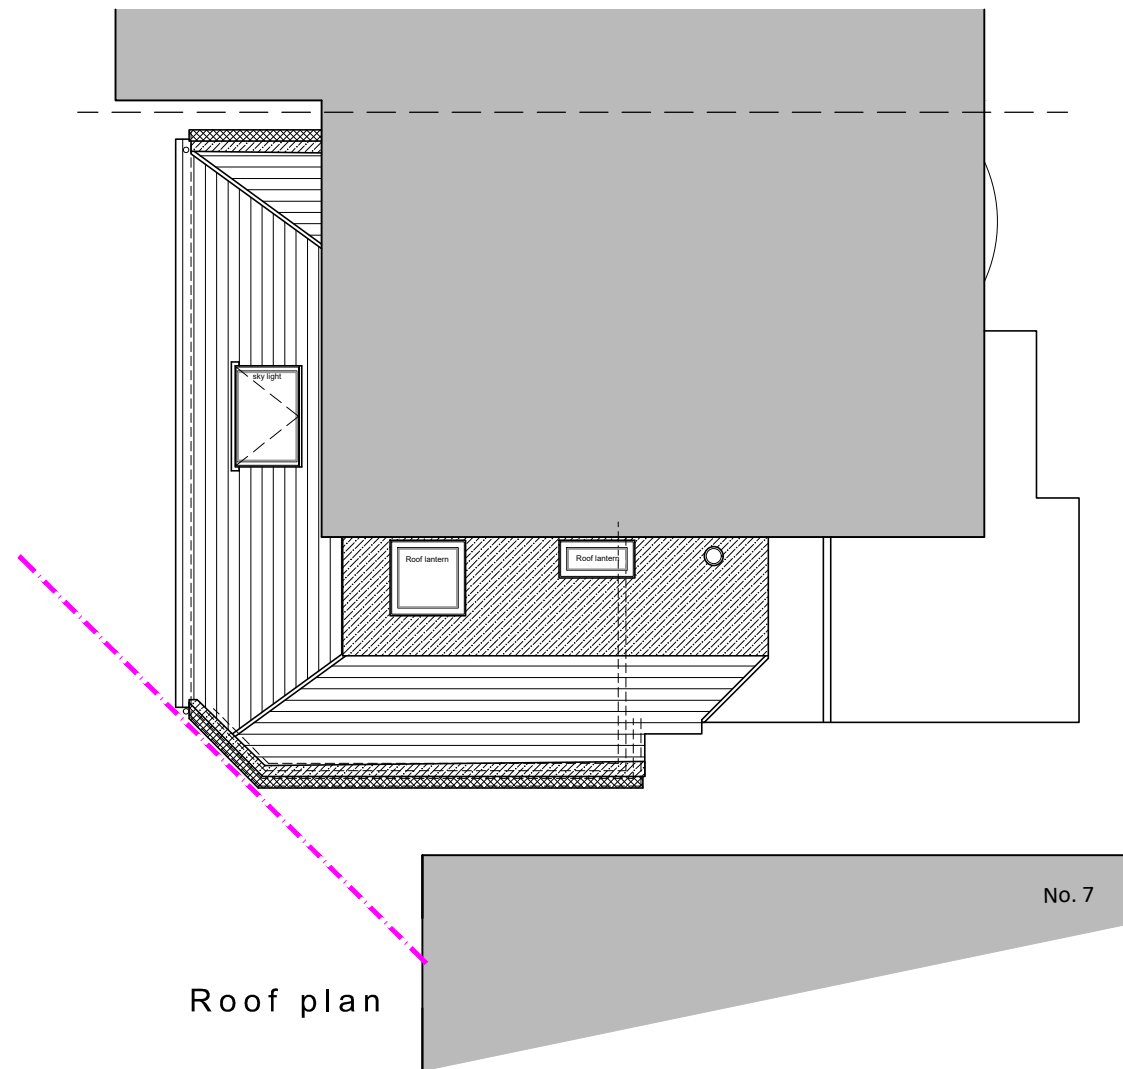

Roof plan



- ① White uPvc doors & windows
- ② Roof tiles to match existing
- ③ Roof light - Velux or similar product
- ④ Red bricks to match existing
- ⑤ Single ply flat roof

- Existing walls
- Proposed walls
- Proposed structure

For MRS AUDEMARS	Title PROPOSED FLOOR PLAN, ROOF PLAN & ELEVATIONS	Office Tel: 01243 933732
Project PROPOSED REAR EXTENSION AT 9 OAKMEADOW CLOSE EMSWORTH, PO10 7RL	Date NOV 2024	Email: admin@jb-architecturedesign.com
	Drawn JB	Web: www.jb-architecturedesign.com
	Scale 1:100 @ A3	
	Job Number PL 858.24	Checked -
	Drawing Number -03	Revision D

