



PROJECT NAME

EG on the move Hayling Island

PROJECT LOCATION

Applegreen, 258 Havant Road, Hayling Island, PO11 0LP



REVISION	DATE	DESIGN STATUS	JOB NUMBER
B	27/03/2025	CONCEPTUAL	GS11517





industry leaders in sign manufacturing



- 1 Canopy Elevations
- 2 PID Totem Reclad
- 3-9 Pump Ear/Stanchion Notices
- 10-12 PFS Entrance and Exit Sign
- 13-15 Parking Signage
- 16-19 Air & Screen/Vac & Fresh Signage
- 20-21 Car Wash Signs
- 22 Car Wash Signs
- 23-25 Car Wash Signs
- 26 Front Sign
- 27 Pump ID VINYL

CUSTOMER/SITE			PROJECT/PRODUCT		
EG On The Move Ltd / Hayling Island			EG on the move		
JOB N°	SCALE	PAGE SIZE	PAGE N°	all dimensions are in mm unless otherwise stated	
C-GS11517-01		A3	2 /23		
REV	FIRST ISSUE		DATE	DRAWN BY	
A	VARIOUS CHANGES		28/02/2025	AAT	
B	Site Plan Added		27/03/2025	CJ	
			25/02/2025	CT	

Hayling Island Canopy Plan As Surveyed

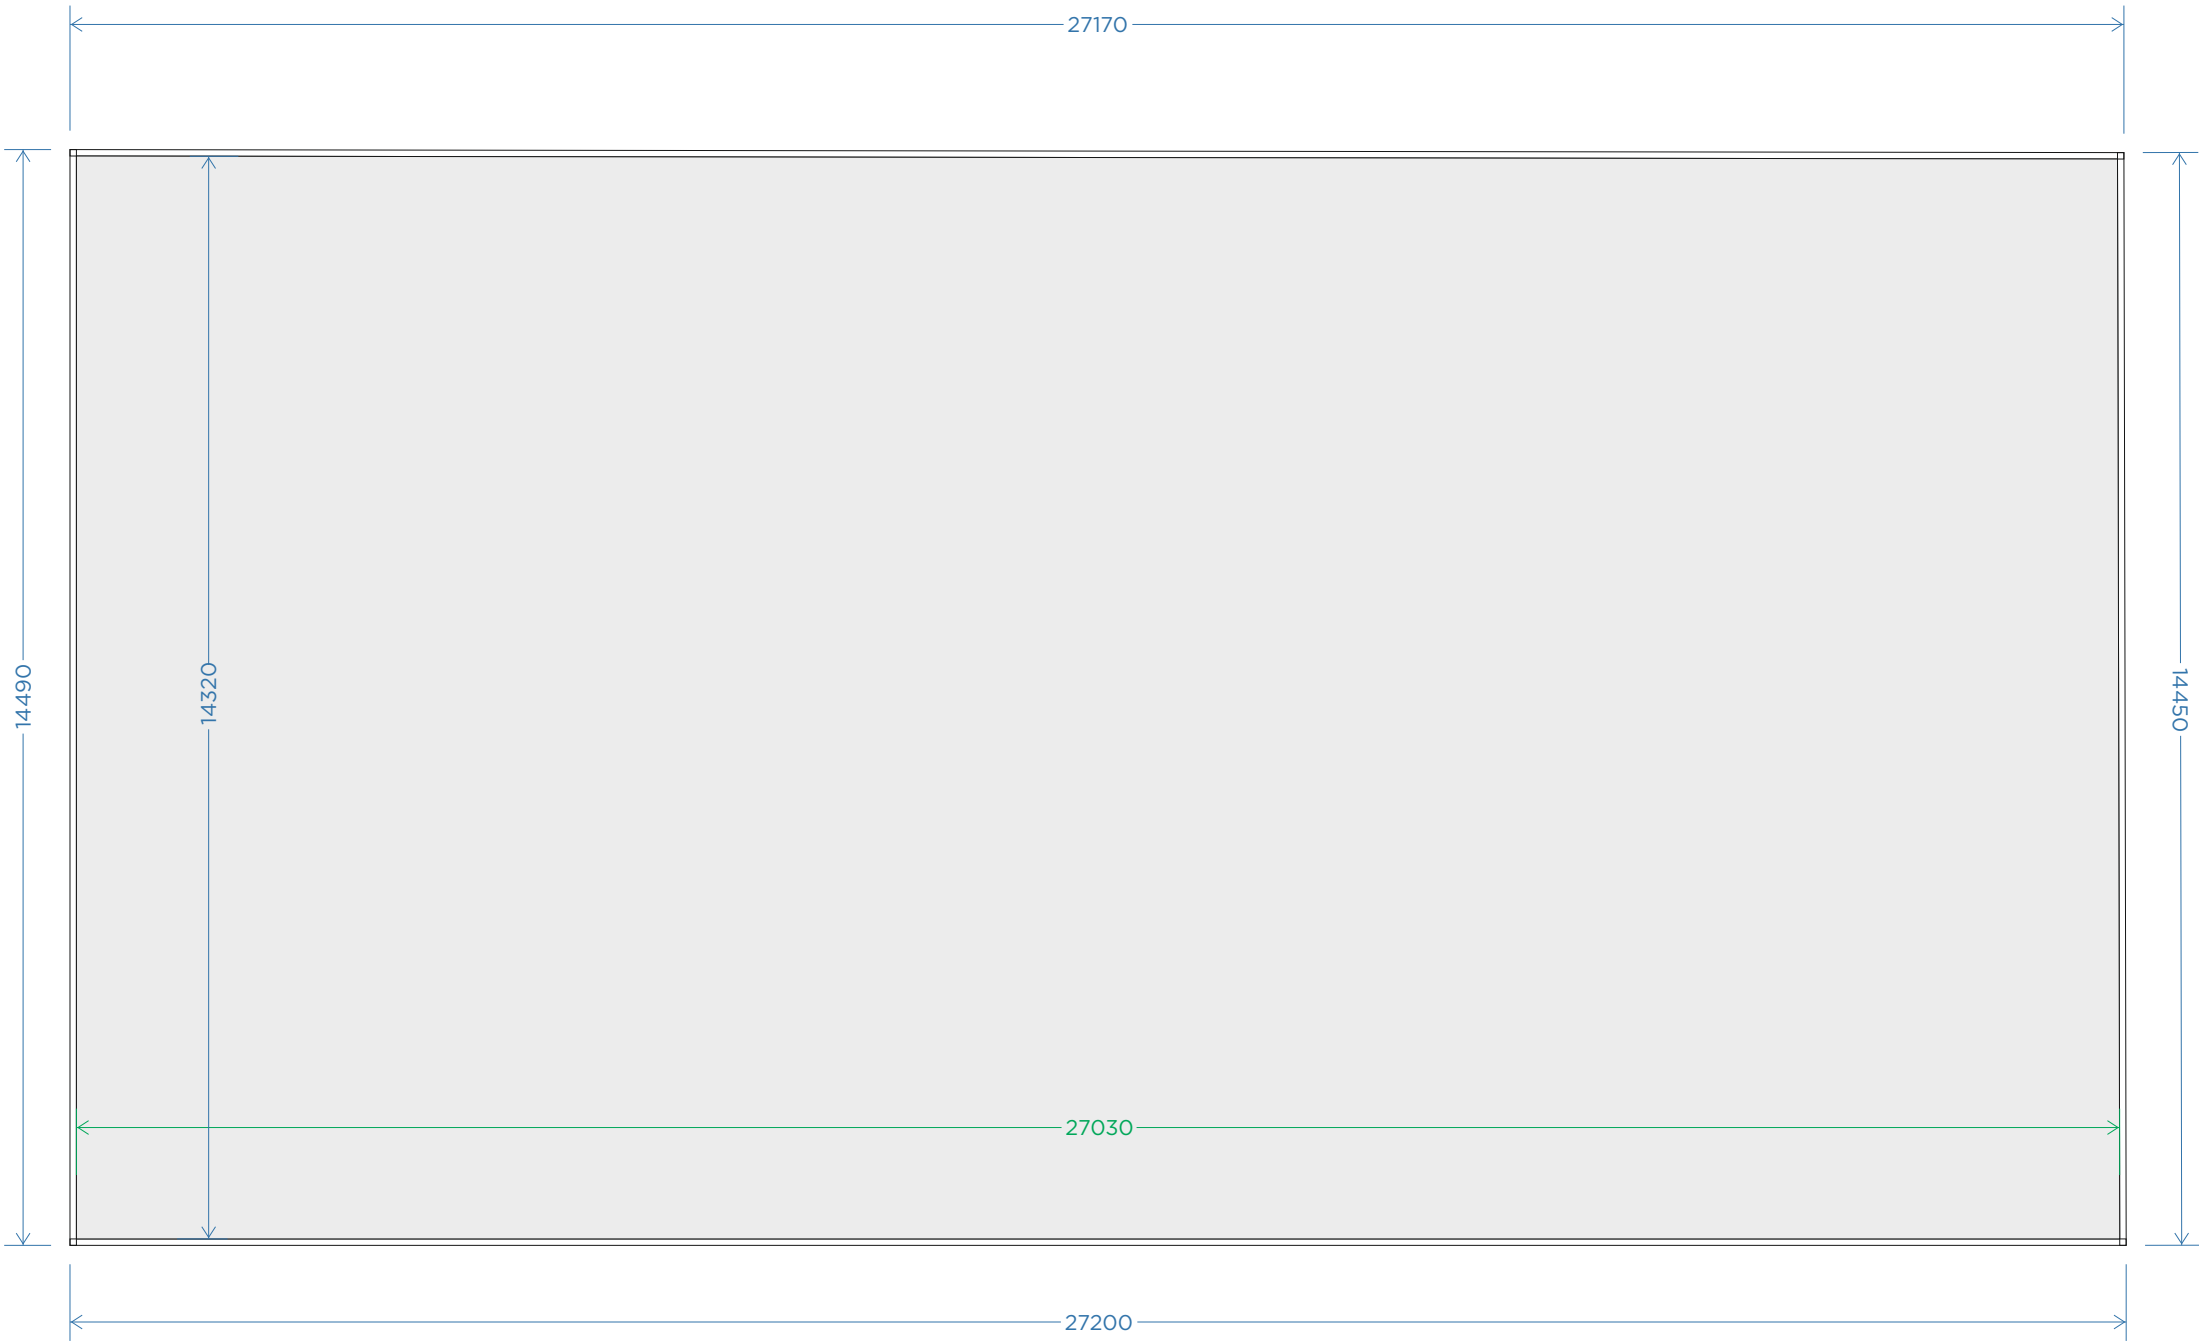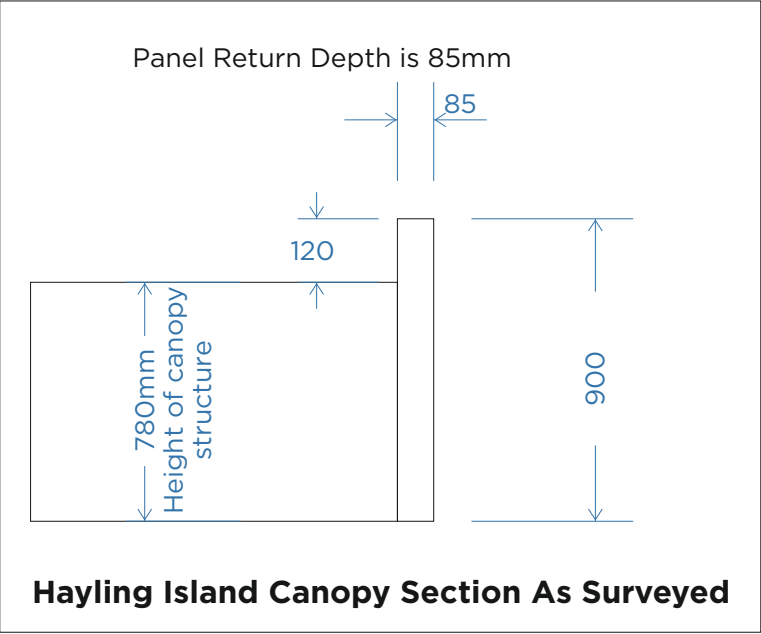

Fitters note: measure frame before fitting



Steel Grade & Condition used S355JR or 235
Weld size 6mm fillet
Execution Class EXC 2


All images displayed have reduced resolution to manage document file size

CUSTOMER/SITE				PROJECT/PRODUCT	
EG On The Move Ltd / Hayling Island				EG on the move	
JOB N°	SCALE	PAGE SIZE	PAGE N°	all dimensions are in mm unless otherwise stated	
C-GS11517-01	1:100	A3	3 /23		
REV	FIRST ISSUE		DATE	DRAWN BY	
A	VARIOUS CHANGES		28/02/2025	AAT	
B	Site Plan Added		27/03/2025	CJ	
			25/02/2025	CT	

Copyright IVC Signs Ltd. No part of this drawing may be copied or reproduced without the express written permission of IVC Signs Ltd.

Haying Island Canopy Plan With new Panels

Canopy Dimensions Evened up to make 90 degree mitres

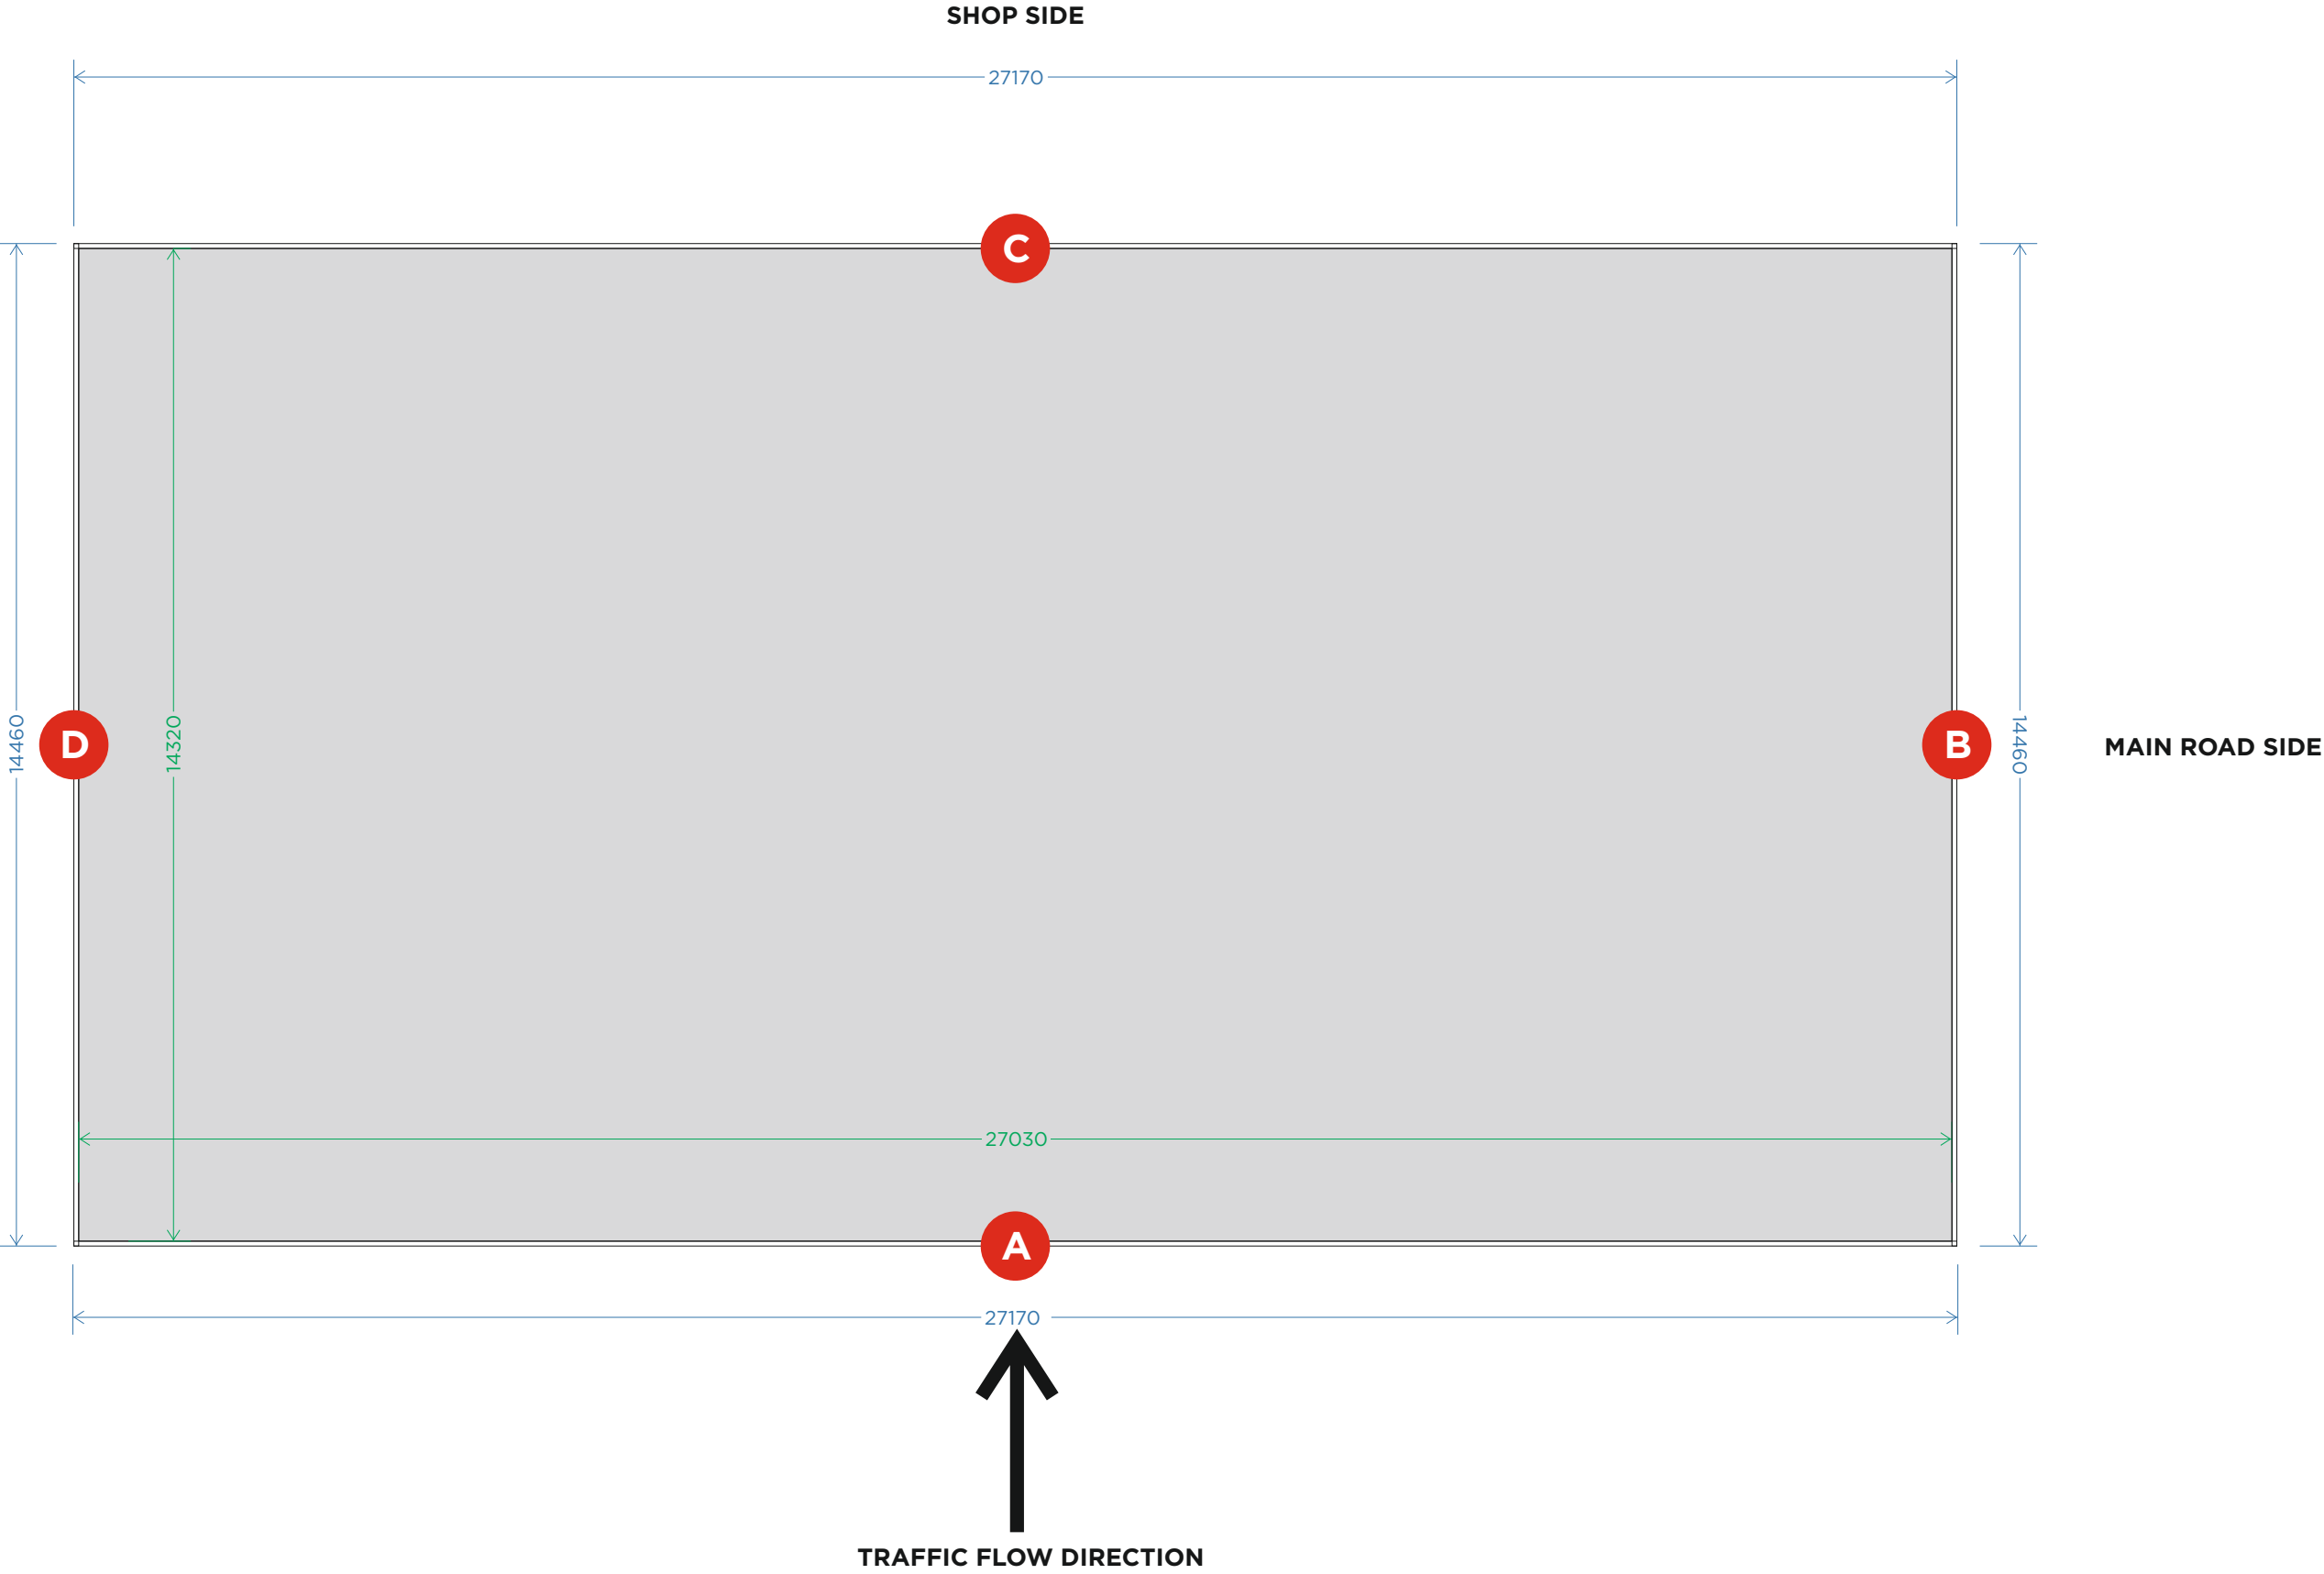

Fitters note: measure frame before fitting



Steel Grade & Condition used S355JR or 235
Weld size 6mm fillet
Execution Class EXC 2

All images displayed have reduced resolution to manage document file size

CUSTOMER/SITE				PROJECT/PRODUCT	
EG On The Move Ltd / Hayling Island				EG on the move	
JOB N°	SCALE	PAGE SIZE	PAGE N°	all dimensions are in mm unless otherwise stated	
C-GS11517-01	1:100	A3	4 /23		
REV	FIRST ISSUE		DATE	DRAWN BY	
A	VARIOUS CHANGES		28/02/2025	AAT	
B	Site Plan Added		27/03/2025	CJ	
			25/02/2025	CT	

Copyright IVC Signs Ltd. No part of this drawing may be copied or reproduced without the express written permission of IVC Signs Ltd.








CUSTOMER/SITE				PROJECT/PRODUCT	
EG On The Move Ltd / Hayling Island				EG on the move	
JOB N°	SCALE	PAGE SIZE	PAGE N°	all dimensions are in mm unless otherwise stated	
C-GS11517-01	1:100	A3	5 /23		
REV	FIRST ISSUE		DATE	DRAWN BY	
A	VARIOUS CHANGES		28/02/2025	AAT	
B	Site Plan Added		27/03/2025	CJ	
			25/02/2025	CT	

Canopy Elevations

EG on the move Canopy - 1:100

Folded aluminium panels coated RAL 7016 Grey, applied M7-160 Green Vinyl and Reflective White Vinyl applied to corner sections as shown.
RAL 6018 Green Light Edge Strips
“EG” Built up Rim return Letters Coated Green RAL 6018 Faced with Green 6T81 Acrylic, internally illuminated with 6500K cool white LEDs.
“on the move” CNC cut from panel and backed with Opal 050 face internally illuminated with cool white LED mounted to internal light tray.

1

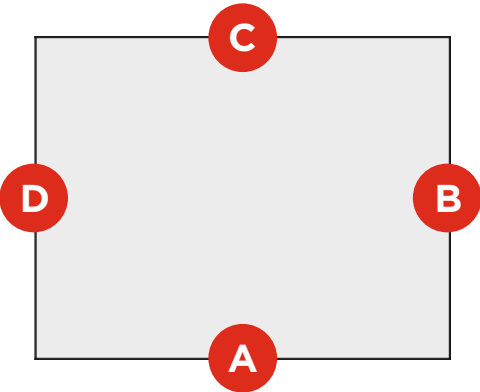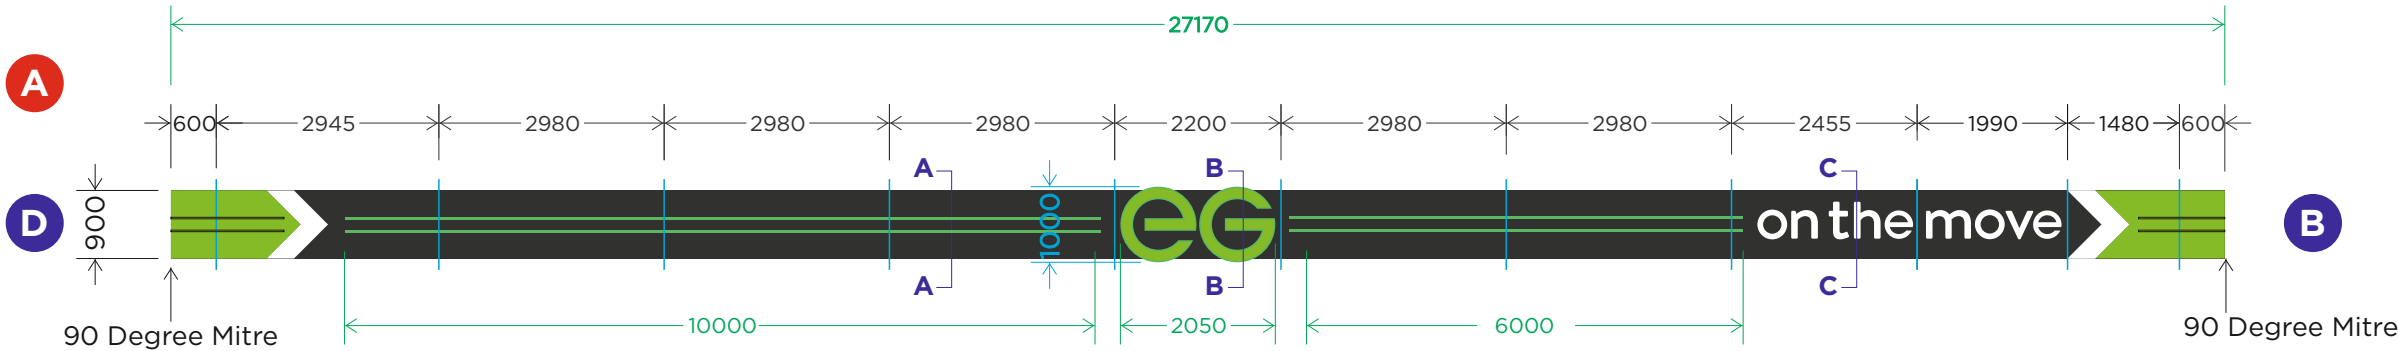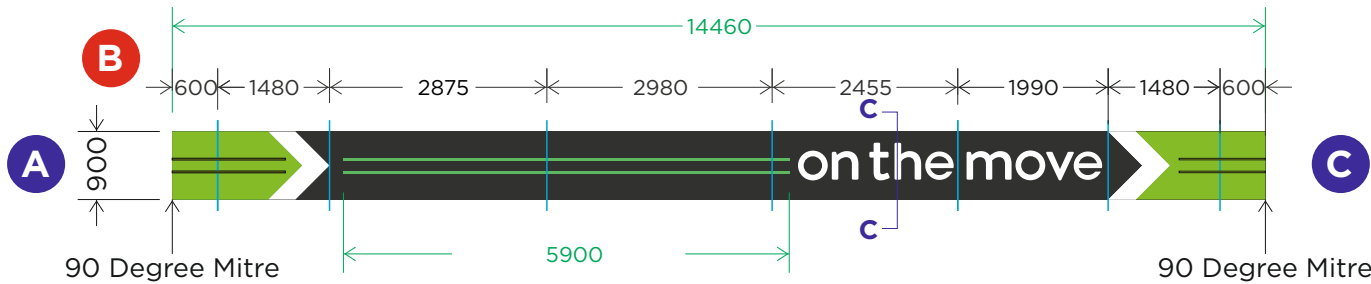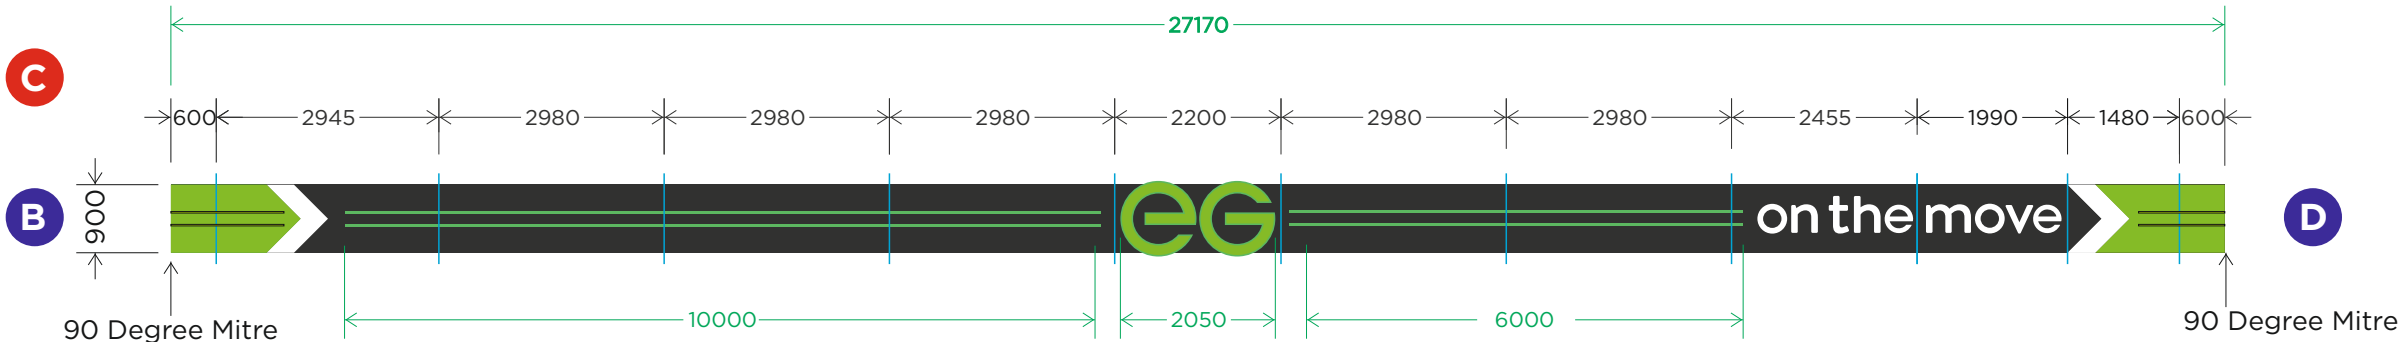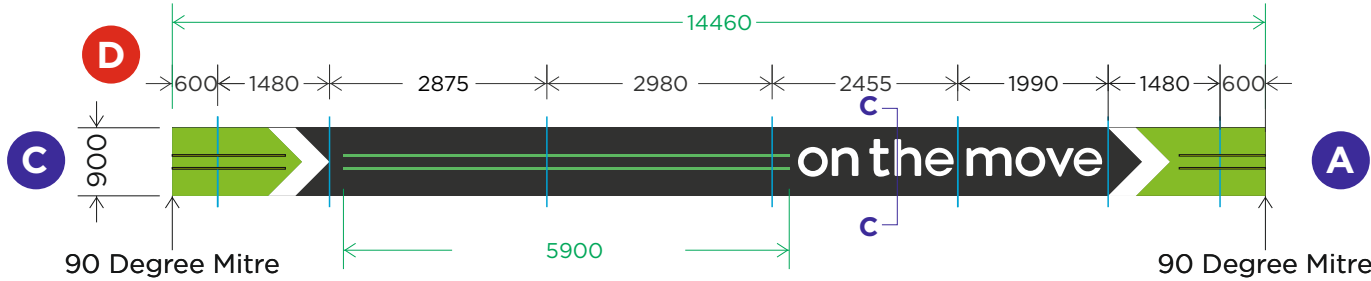

All images displayed have reduced resolution to manage document file size




Steel Grade & Condition used S355JR or 235
Weld size 6mm fillet
Execution Class EXC 2

CUSTOMER/SITE			PROJECT/PRODUCT		
EG On The Move Ltd / Hayling Island			EG on the move		
JOB Nr	SCALE	PAGE SIZE	PAGE Nr	all dimensions are in mm unless otherwise stated	
C-GS11517-01	1:100	A3	6 /23		
REV	FIRST ISSUE		DATE	DRAWN BY	
A	VARIOUS CHANGES		28/02/2025	AAT	
B	Site Plan Added		27/03/2025	CJ	
			25/02/2025	CT	


Copyright IVC Signs Ltd. No part of this drawing may be copied or reproduced without the express written permission of IVC Signs Ltd.

Canopy Section Detail

Section Through A-A - 1:5

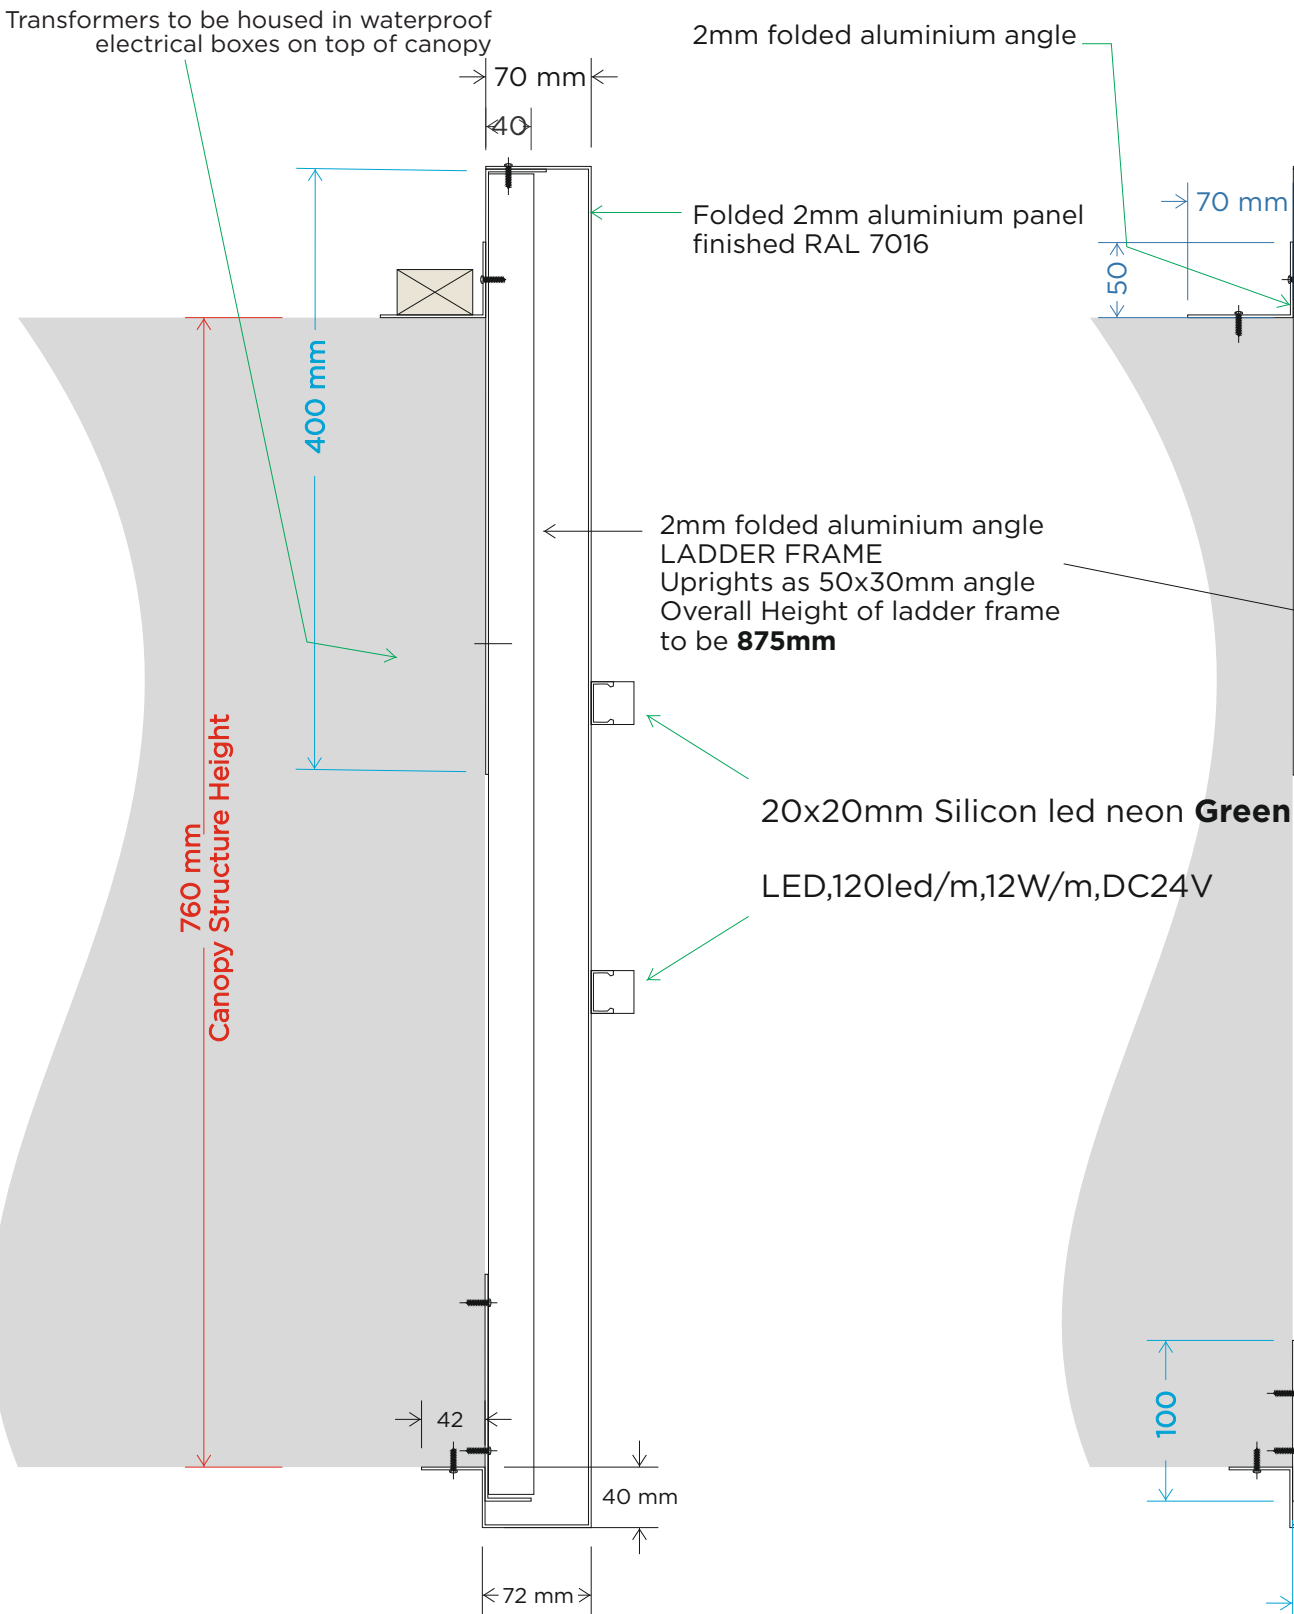


Section Through B-B - 1:5

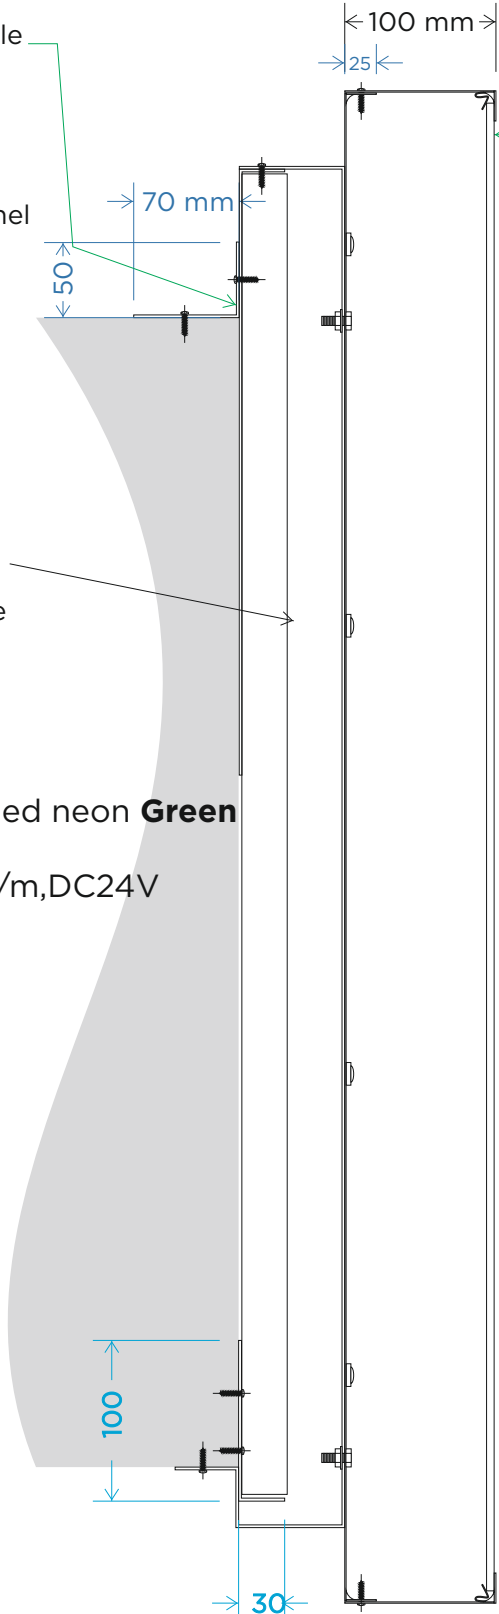

Rim/Return Built up Logo
1.2mm Descaled Stainless Steel
Full 1.2mm Metal back
Green 6T81 Acrylic Face
Cool white 6500K LEDS
Coated Green RAL 6018
Internal - white

Section Through C-C - 1:5

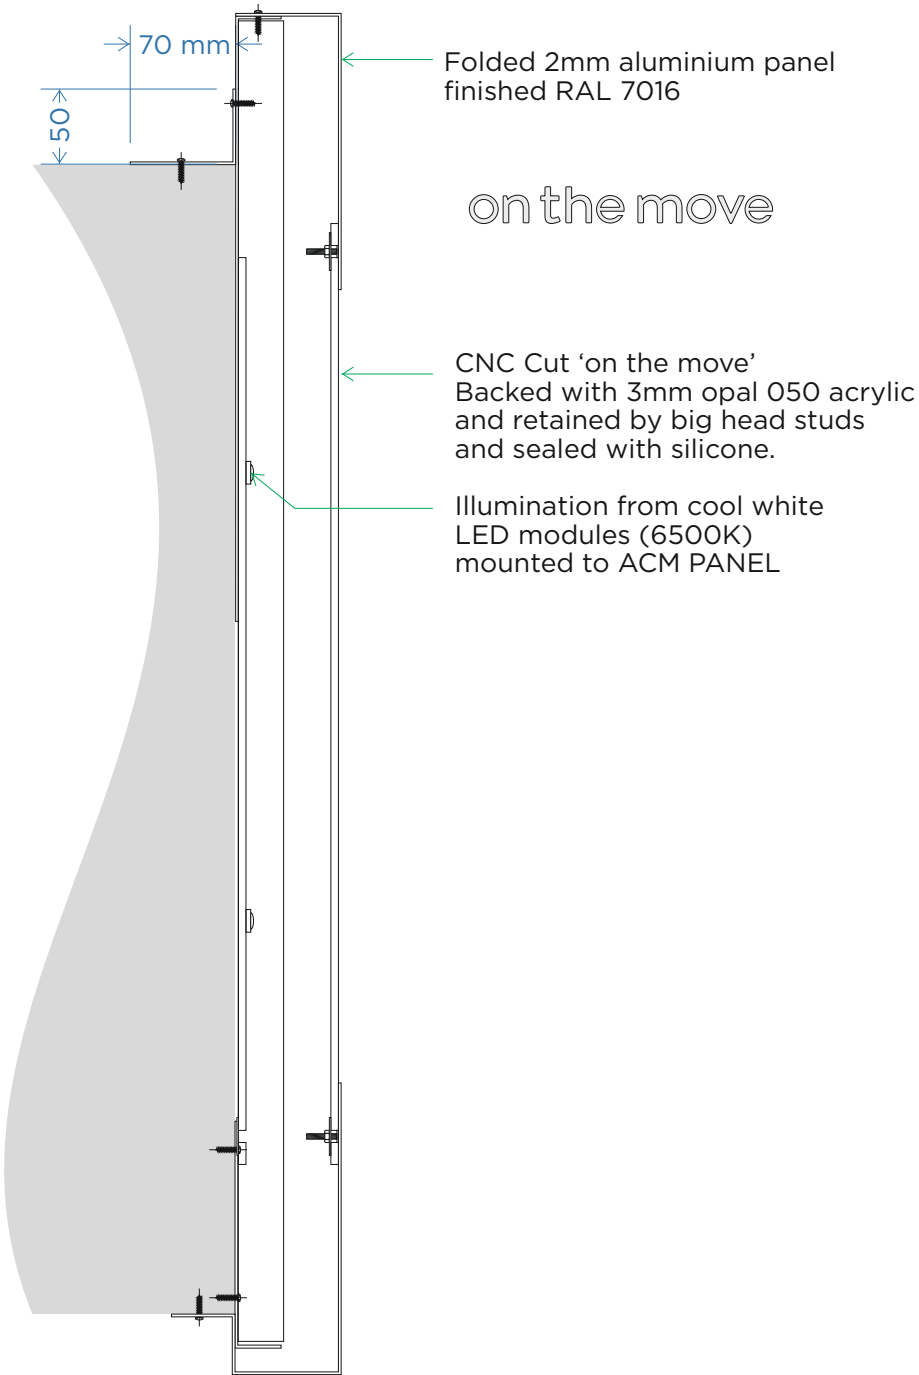

Fitters note: measure frame before fitting




Steel Grade & Condition used S355JR or 235
Weld size 6mm fillet
Execution Class EXC 2

All images displayed have reduced resolution to manage document file size

CUSTOMER/SITE			PROJECT/PRODUCT		
EG On The Move Ltd / Hayling Island			EG on the move		
JOB Nr	SCALE	PAGE SIZE	PAGE Nr	all dimensions are in mm unless otherwise stated	
C-GS11517-01	1:5	A3	7 / 23		
REV	FIRST ISSUE		DATE	DRAWN BY	
A	VARIOUS CHANGES		28/02/2025	AAT	
B	Site Plan Added		27/03/2025	CJ	
			25/02/2025	CT	




Copyright IVC Signs Ltd. No part of this drawing may be copied or reproduced without the express written permission of IVC Signs Ltd.

Corner Light Strips

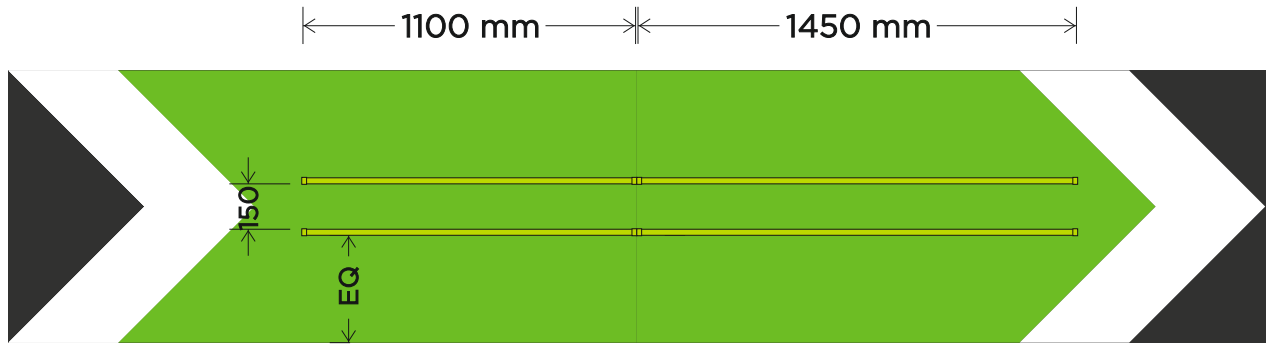



- ITEM 01 -
Corner Light Edges
- Featuring:
- 20x20mm extruded aluminium channel coated Green RAL 6018
 - Internally illuminated with Green LED Strip

QTY 4

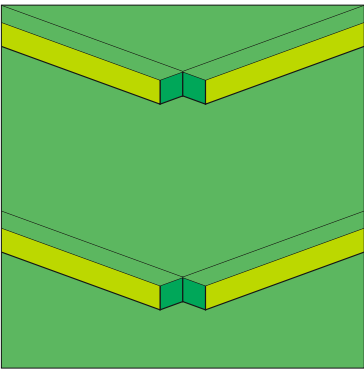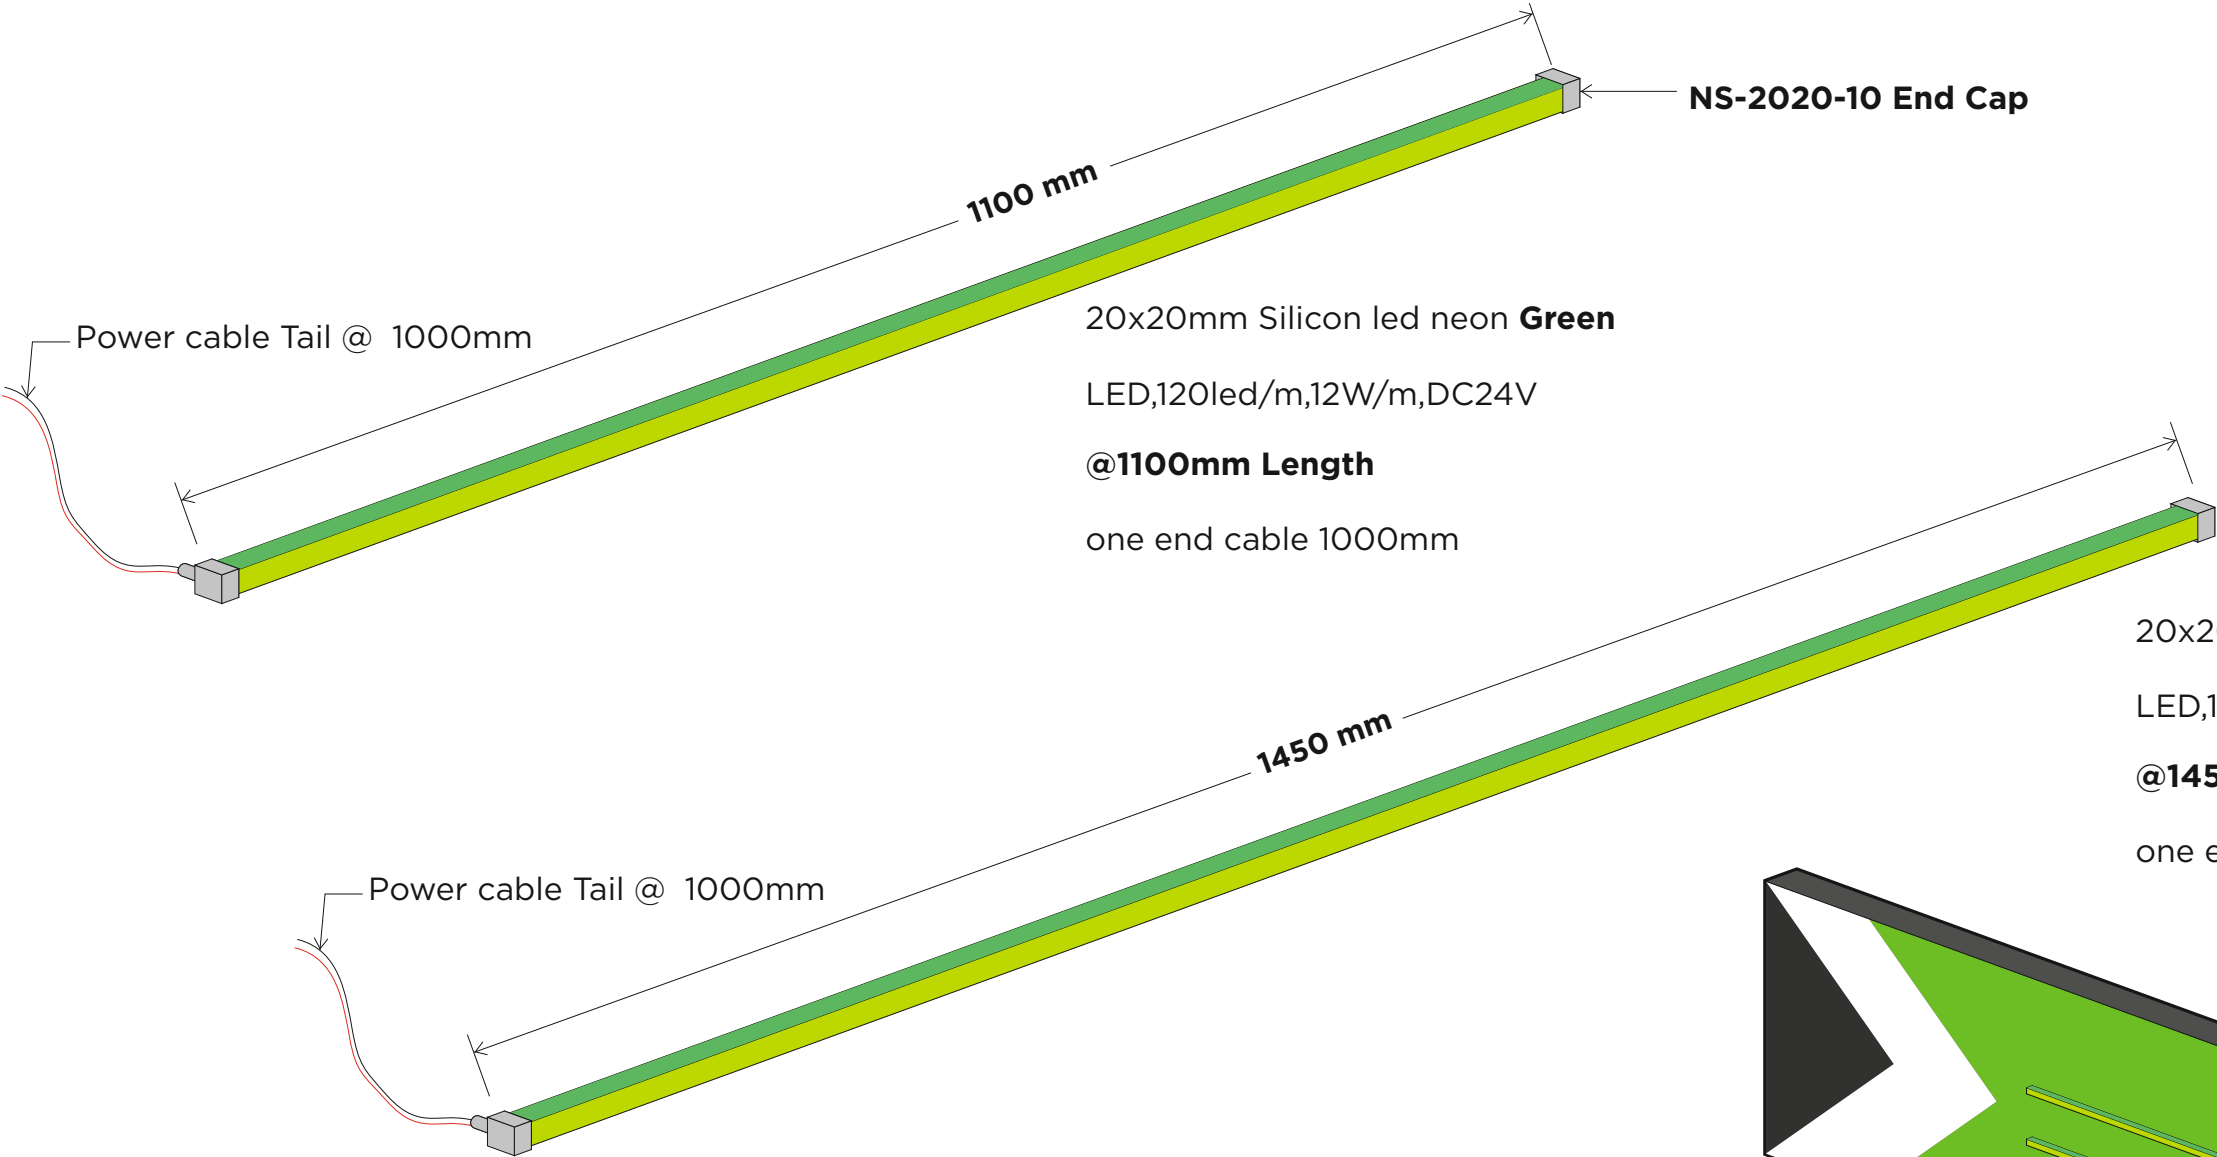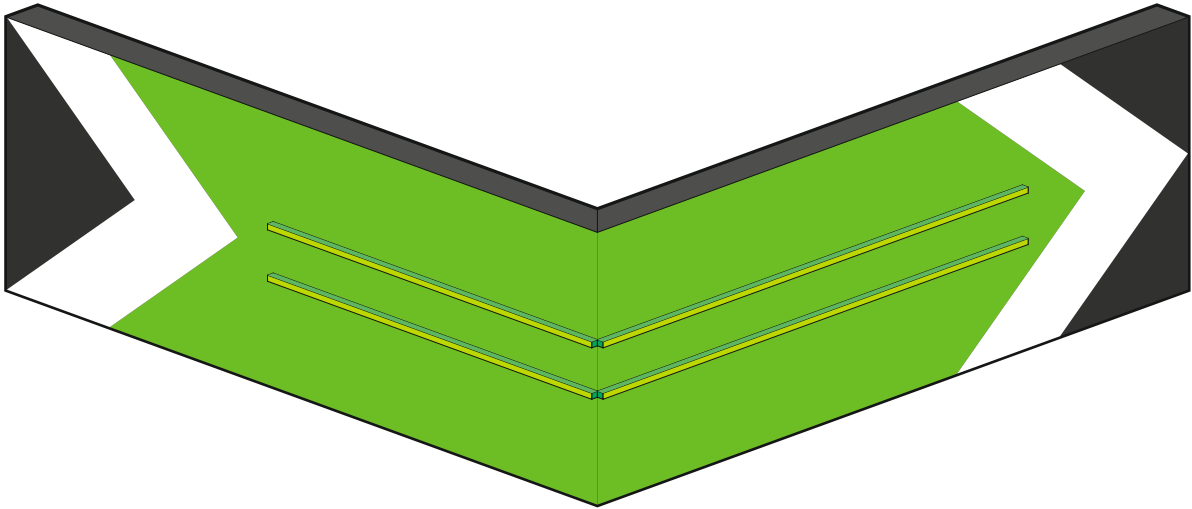



CUSTOMER/SITE				PROJECT/PRODUCT	
EG On The Move Ltd / Hayling Island				EG on the move	
JOB N°	SCALE	PAGE SIZE	PAGE N°	all dimensions are in mm unless otherwise stated	
C-GS11517-01	1:25	A3	8 /23		
REV	FIRST ISSUE		DATE	DRAWN BY	
A	VARIOUS CHANGES		28/02/2025	AAT	
B	Site Plan Added		27/03/2025	CJ	
			25/02/2025	CT	

2

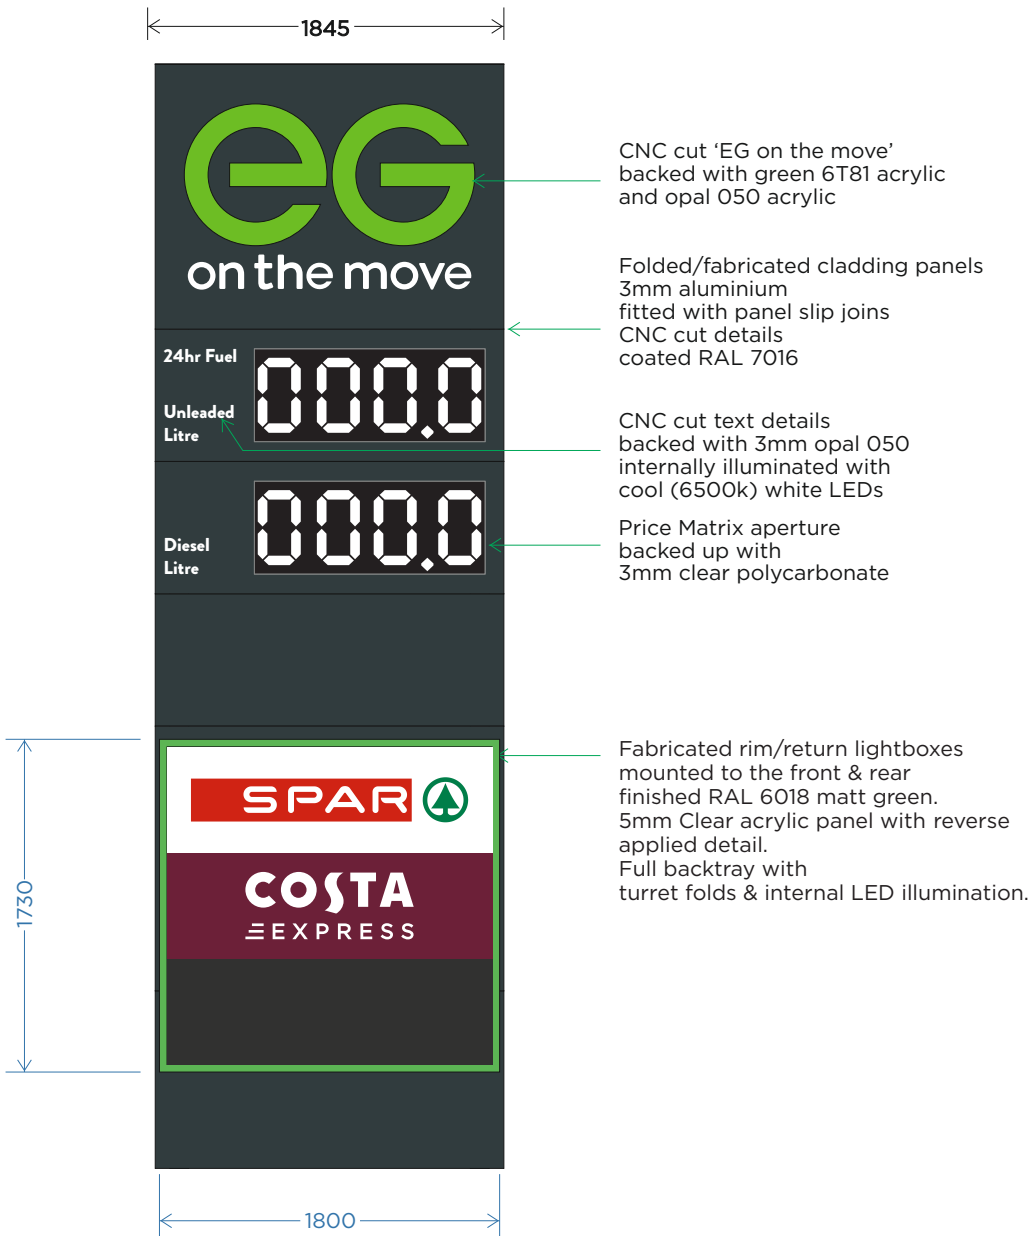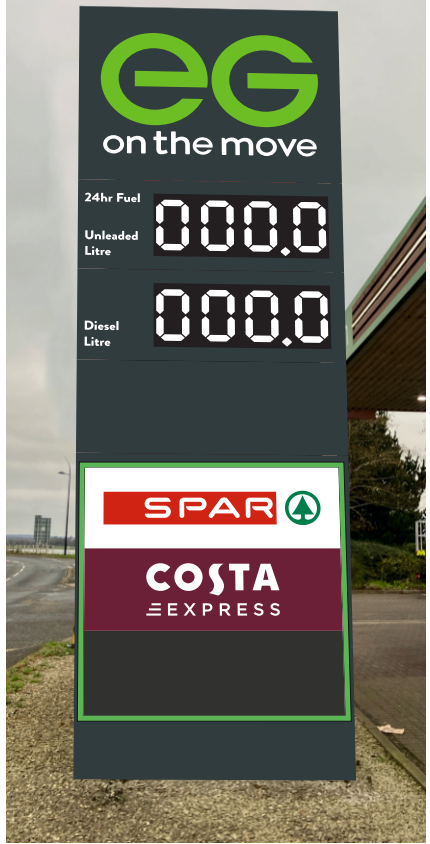


PID Totem Steel Frame

2

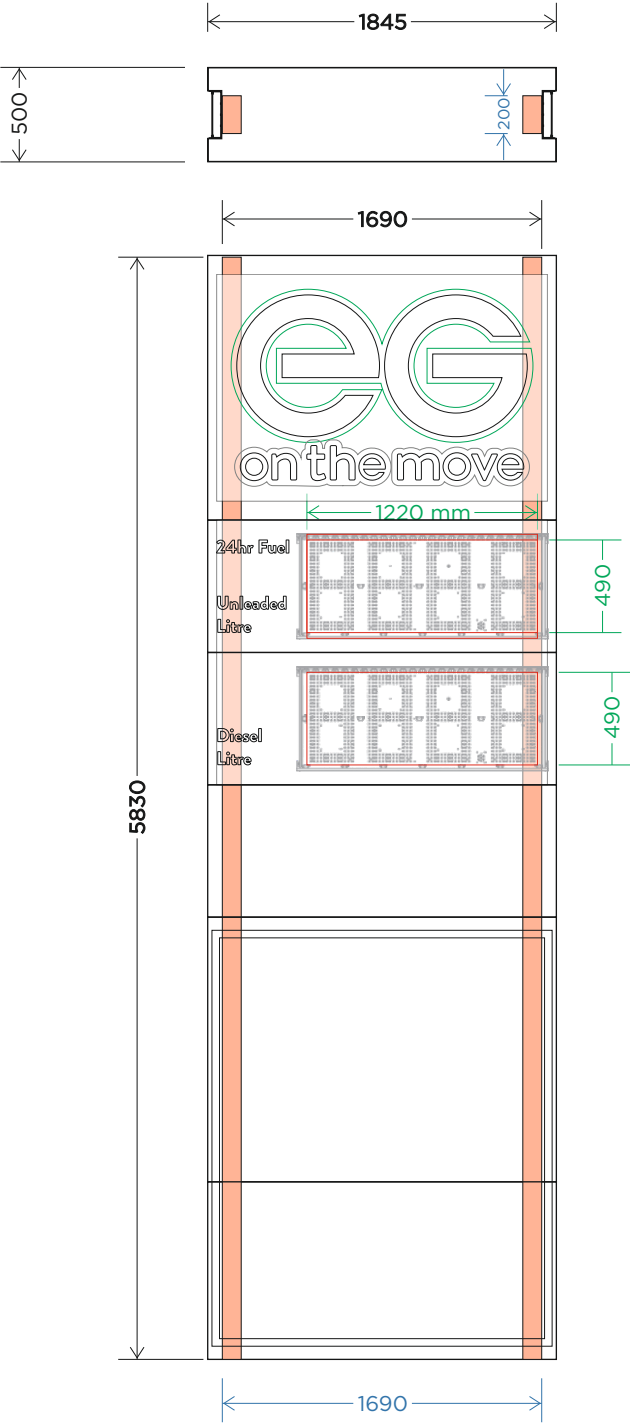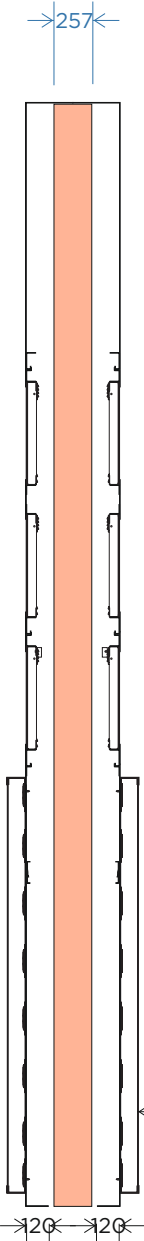

Flat cut 3mm aluminium panel
to screw fix overtop of panels

Folded/fabricated cladding panels
3mm aluminium
fitted with panel slip joins
CNC cut details
coated RAL 7016

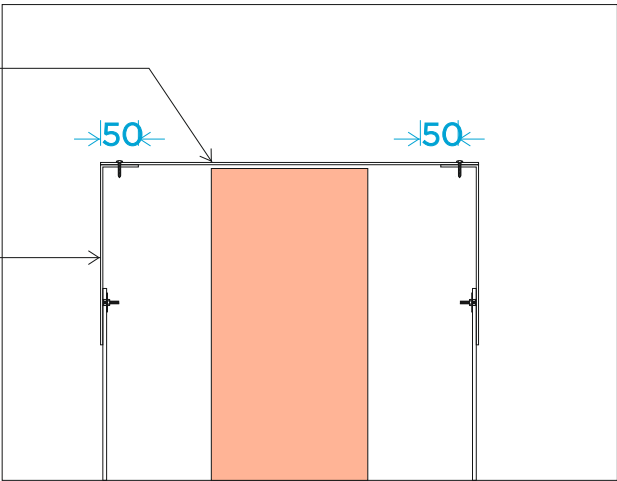


Custom Folded
3mm aluminium
panel slip joins
and fixing angle

3mm clear polycarbonate


EV Price Unit - Bever - White Numbers
DPXX-550-1321-MS3-XXXX-4MLD3-XX
Fixed to 3mm aluminium angle

Custom Folded
3mm aluminium
panel slip joins
and fixing angle

Fabricated rim/return lightboxes
mounted to the front & rear
finished RAL 6018 matt green.
5mm Clear acrylic panel with reverse
applied detail.
Full backtray with
turret folds & internal LED illumination.





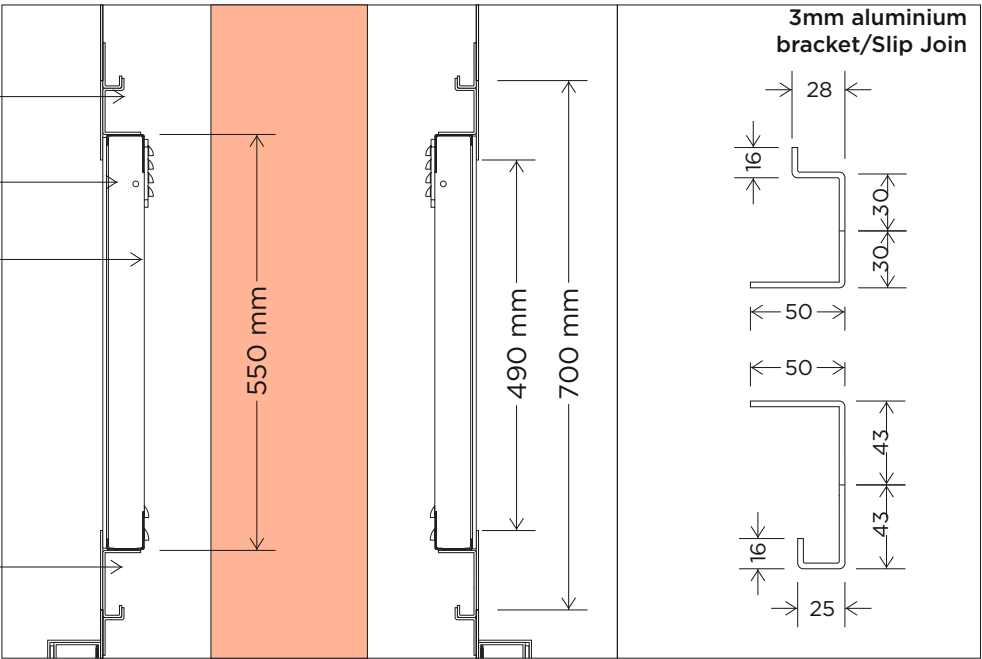


1:10 Scale

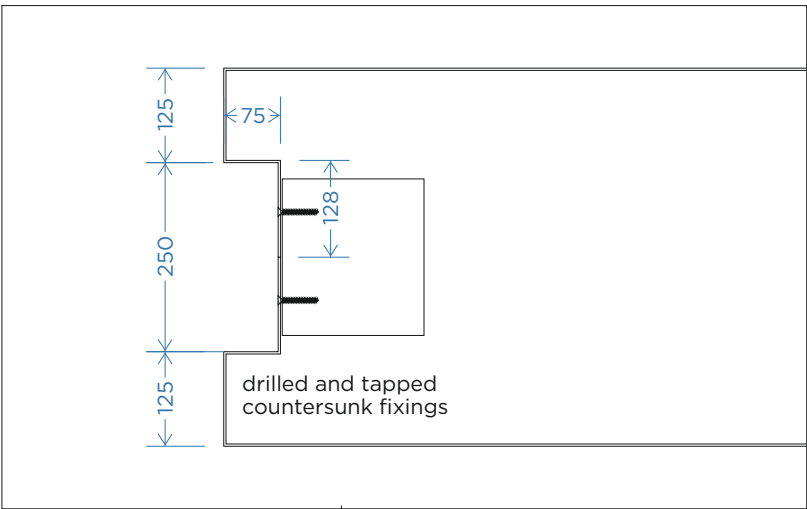

CUSTOMER/SITE				PROJECT/PRODUCT			
EG On The Move Ltd / Hayling Island				EG on the move			
JOB N°	SCALE	PAGE SIZE	PAGE N°	all dimensions are in mm unless otherwise stated			
C-GS11517-01	1:40	A3	10/23				
REV	FIRST ISSUE			DATE	DRAWN BY		
A	VARIOUS CHANGES			28/02/2025	AAT		
B	Site Plan Added			27/03/2025	CJ		
				25/02/2025	CT		

PID Totem Side Section Parts

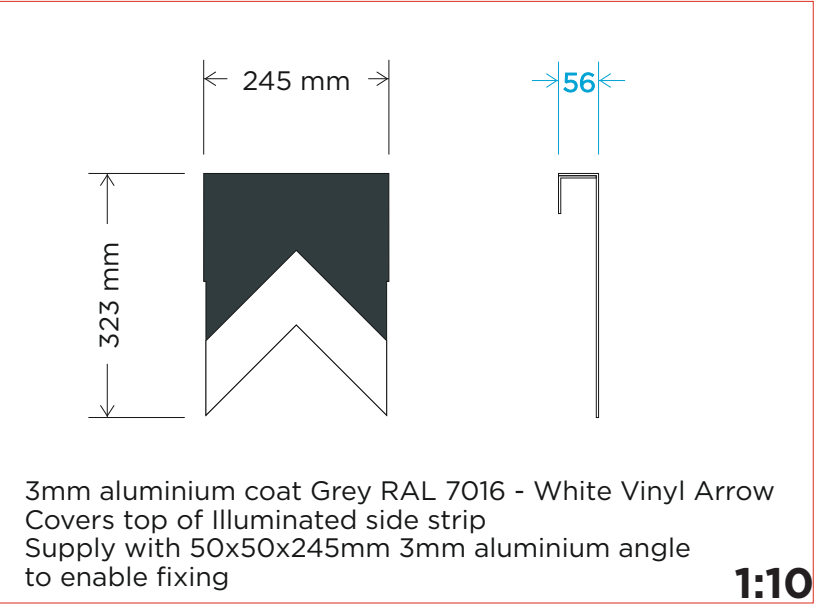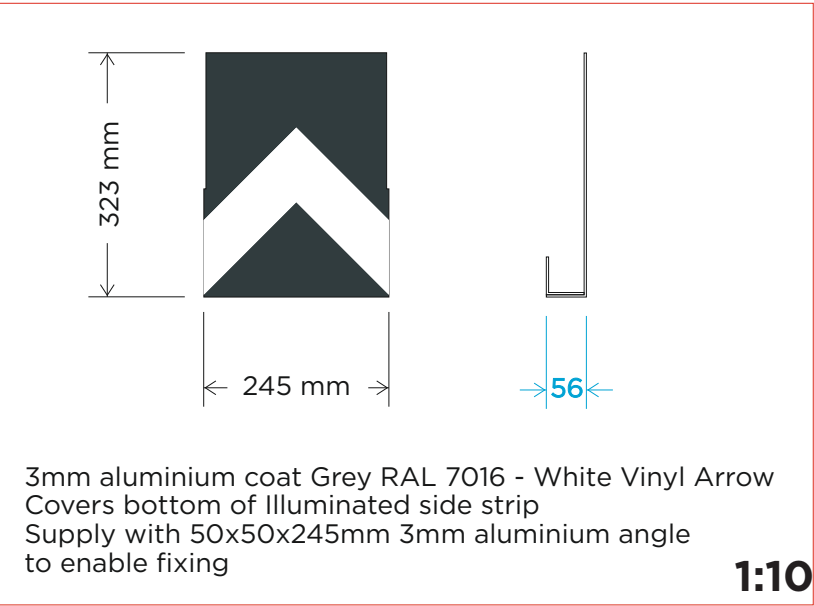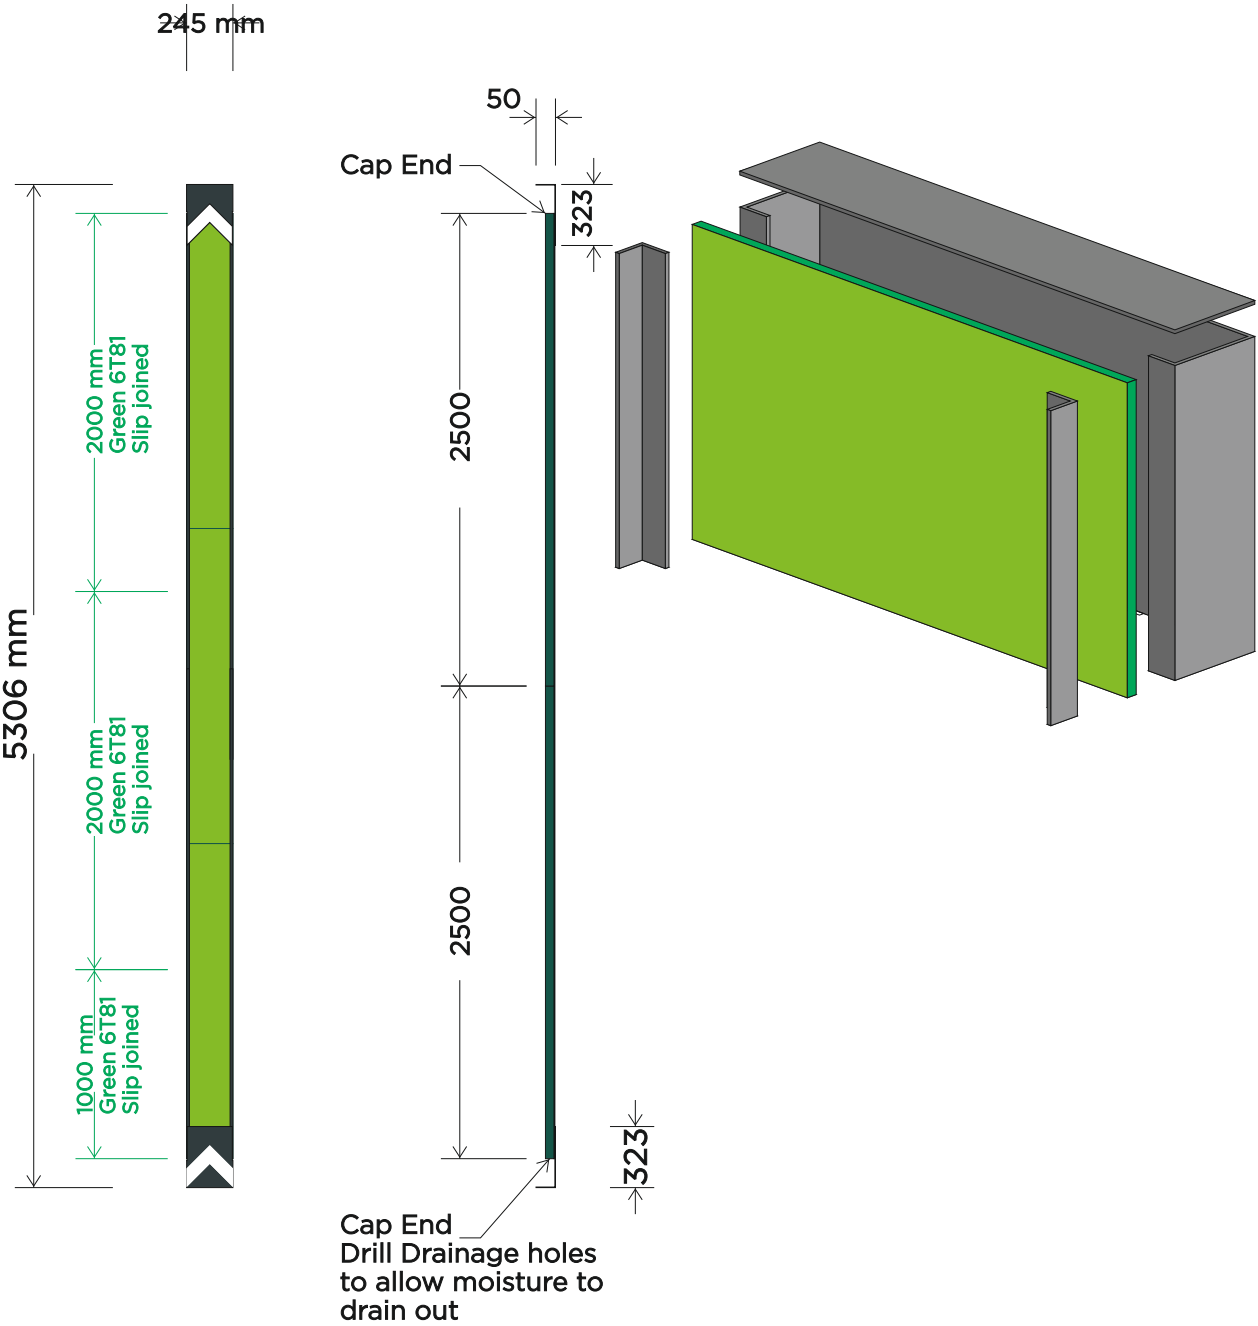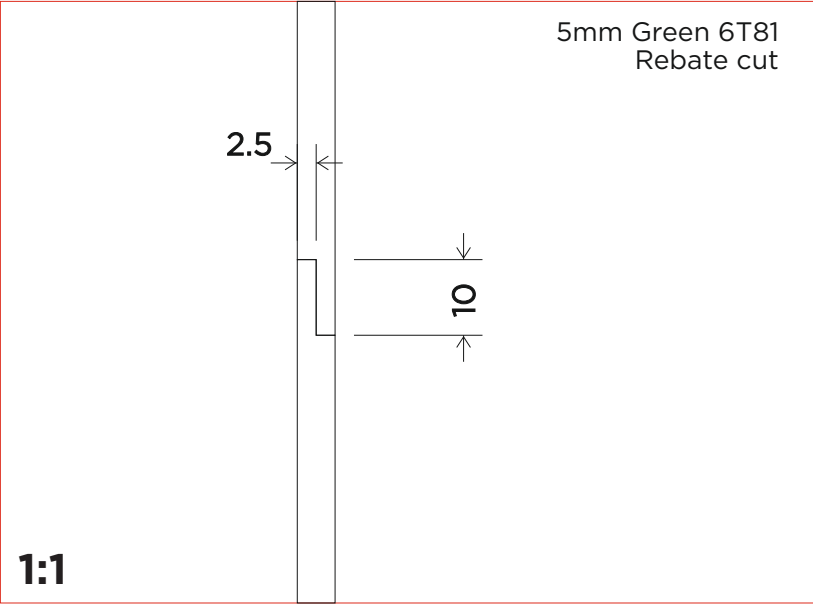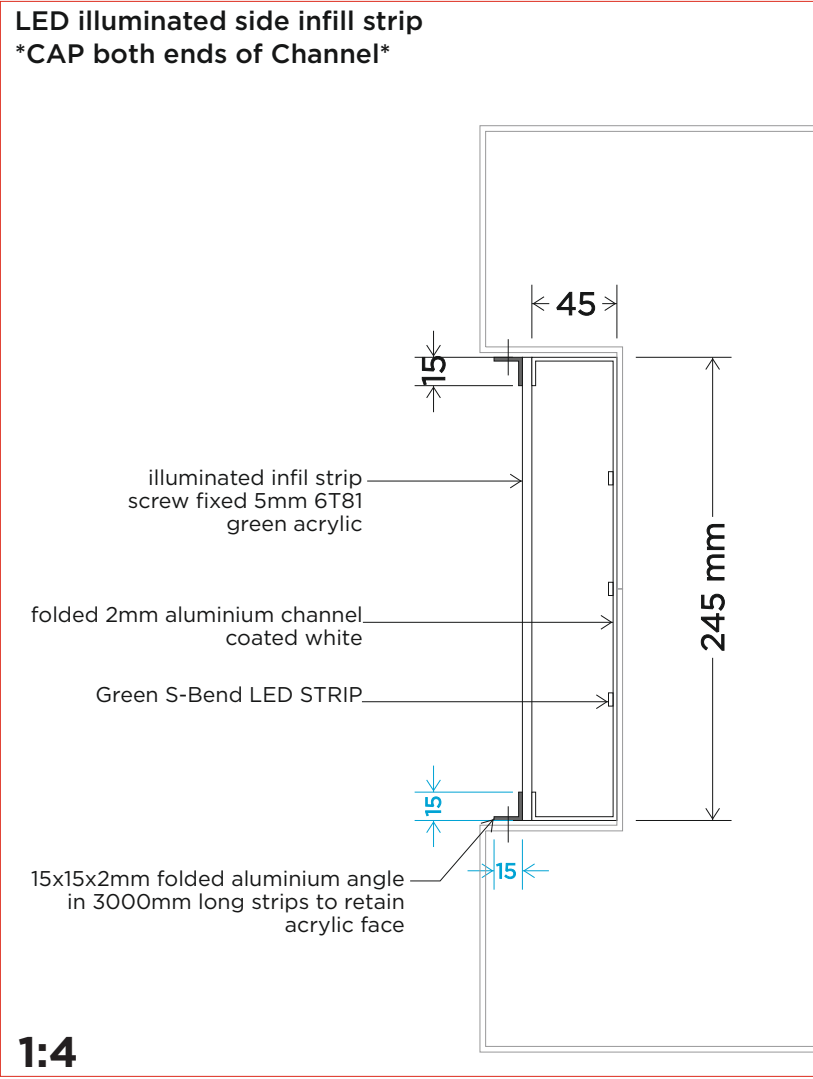

CUSTOMER/SITE				PROJECT/PRODUCT	
EG On The Move Ltd / Hayling Island				EG on the move	
JOB N°	SCALE	PAGE SIZE	PAGE N°	all dimensions are in mm unless otherwise stated	
C-GS11517-01		A3	11/23		
REV	FIRST ISSUE		DATE	DRAWN BY	
A	VARIOUS CHANGES		28/02/2025	AAT	
B	Site Plan Added		27/03/2025	CJ	
			25/02/2025	CT	

PFS09

QTY

8



3

SPECIFICATION:

‘Pump No.’ Double sided aluminium ear.

- 3mm aluminium panel c/w 50mm return to one side finished RAL 9003.
- Applied vinyl display Metamark M7-126 Storm Grey.
- Fixed to stanchion of petrol station, leading side facing out.

Scale 1:10

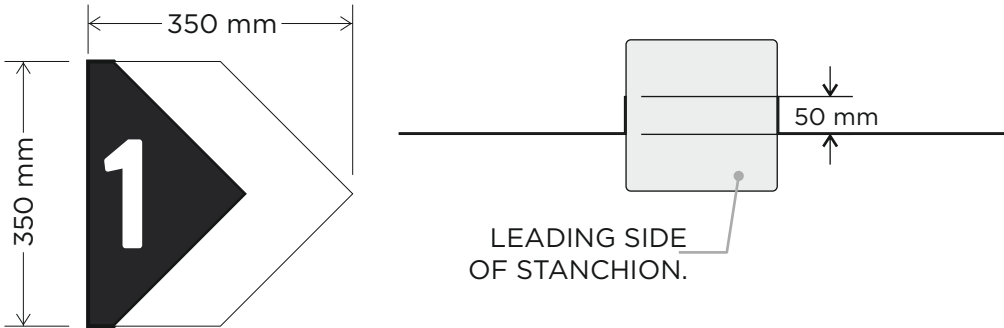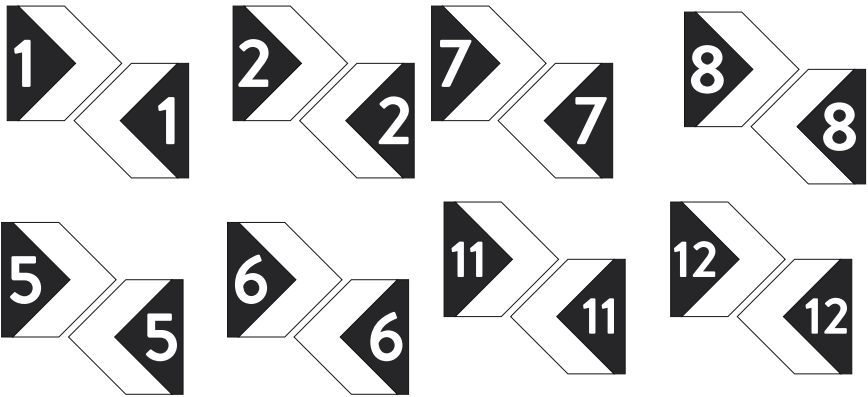

NO STANCHIONS TO FIT NUMBERS 3,4, 9 & 10

PFS11

QTY

12

SPECIFICATION: 4

‘Pump No.’ Self adhesive graphic .


- Digitally Printed MD5-A with MG-UV-702 laminate
- Applied direct to pump

Scale 1:5



CUSTOMER/SITE				PROJECT/PRODUCT	
EG On The Move Ltd / Hayling Island				EG on the move	
JOB N°	SCALE	PAGE SIZE	PAGE N°	all dimensions are in mm unless otherwise stated	
C-GS11517-01		A3	12/23		
REV	FIRST ISSUE		DATE	DRAWN BY	
A	VARIOUS CHANGES		28/02/2025	AAT	
B	Site Plan Added		27/03/2025	CJ	
			25/02/2025	CT	

Stanchion Notices

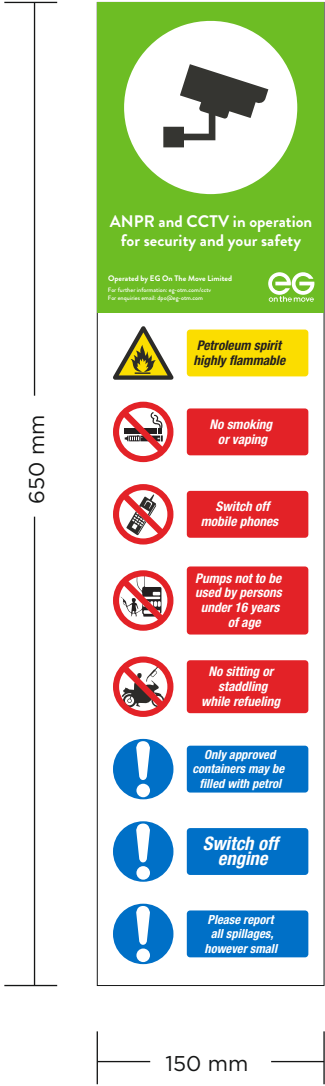


PFS15-A
QTY 8 5

SPECIFICATION:

‘H&S / CCTV’ digitally printed stanchion panel.

- 1mm White Foamex Panel VHB tape to Rear
 - MD5 Media with UV Laminate 705
 - Applied direct to stanchion of petrol station.
- Scale 1:5

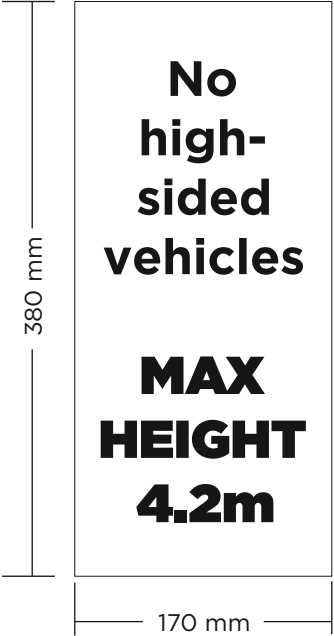

PFS16-A
QTY 4 6

SPECIFICATION:

‘Max Height’ digitally printed stanchion sticker.

- 1mm White Foamex PANEL VHB tape to Rear
 - Black M7-110 vinyl
 - Applied direct to stanchion of petrol station.
 - Height numbers to be applied after installation
- artwork pack contains a full set of numbers
Scale 1:5

PLEASE NOTE:
This Sign is to be applied to the leading side of the stanchions.

PFS49
QTY 4 7



30mm

SPECIFICATION:

‘Max Height’ Folded 2mm aluminium panel

- Coat White RAL 9003
 - RED M7-141 vinyl
 - Fitted under canopy after main panels installed
 - Height numbers to be applied after installation
- artwork pack contains a full set of numbers

EG on the Move PFS Fill Station Signage - Offset Fill Station Pack

PFS20-A
QTY 2 8

SPECIFICATION:

- ‘Interceptor Vent’ foamex panel.
- 2mm aluminium coated White RAL 9003
 - Direct digital print to media.
 - Holes 75mm apart for installation.
 - Cable tie to suit 100mm diameter vent pipe
- Scale 1:5




PFS18
QTY 2 9

SPECIFICATION:

‘Vent Warning’ (Offset Fill) panel.

- 5mm white foamex panel
 - Direct digital print to media.
 - 5mm fixing holes to accommodate cable ties.
 - Fixed to offset fill station.
- Scale 1:10

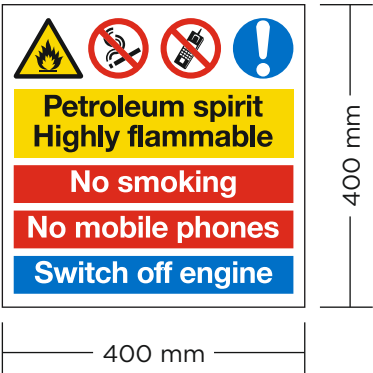

Straighten out panels on site so that they face the correct way



Double Sided ‘Road Signs’

SPECIFICATION:

QTY 1

Left Side of Entrance

- 3mm aluminium panels with medium sign fix rail to rear
- Supply with banding tool to secure to existing posts
- Digitally Printed reflective vinyl with gloss laminate.

Scale 1:16



Double Sided ‘Road Signs’

SPECIFICATION:

QTY 1

Right Side of Entrance

- 3mm aluminium panels with medium sign fix rail to rear
- Supply with banding tool to secure to existing posts
- Digitally Printed reflective vinyl with gloss laminate.

Scale 1:16



Double Sided ‘Road Signs’

SPECIFICATION:

QTY 2

Exit Panels

- 3mm aluminium panels with medium sign fix rail to rear
- Supply with banding tool to secure to existing posts
- Digitally Printed reflective vinyl with gloss laminate.

Scale 1:16



Single Sided 'Road Signs'
SPECIFICATION:

QTY 1

Left Side of Entrance

- 3mm aluminium panels with medium sign fix rail to rear
- Supply with banding tool to secure to existing posts
- Digitally Printed reflective vinyl with gloss laminate.

Scale 1:10



Single Sided 'Road Signs'
SPECIFICATION:

QTY 2

- 3mm aluminium panels with medium sign fix rail to rear
- Supply with banding tool to secure to existing posts
- Digitally Printed reflective vinyl with gloss laminate.

Scale 1:10



Single Sided 'Road Signs'
SPECIFICATION:

QTY 1

Post near bike park

- 3mm aluminium panels with medium sign fix rail to rear
- Supply with banding tool to secure to existing posts
- Digitally Printed reflective vinyl with gloss laminate.

Scale 1:10

Additional Signs



QTY 1

SPECIFICATION:

‘Air & Water’ Post Mounted Sign Panel

- Coat Grey 7016
- Face applied vinyl graphics
- Panel fitted with sign fix channel and fitted to post reusing existing brackets on site.

Scale 1:10



QTY 1

Digitally printed MD5 - AB
with MG -UV-702 laminate
Scale 1:10



QTY 1

Digitally printed MD5 - AB
with MG -UV-702 laminate
Scale 1:10



PFS44 - EG Logo - Air & Vac Unit

QTY 2

Digitally printed MD5 - AB
with MG -UV-702 laminate
Scale 1:5

CUSTOMER/SITE			PROJECT/PRODUCT		
EG On The Move Ltd / Hayling Island			EG on the move		
JOB N°	SCALE	PAGE SIZE	PAGE N°	all dimensions are in mm unless otherwise stated	
C-GS11517-01		A3	16/23		
REV	FIRST ISSUE		DATE	DRAWN BY	
A	VARIOUS CHANGES		28/02/2025	AAT	
B	Site Plan Added		27/03/2025	CJ	
			25/02/2025	CT	




Single Sided ‘Road Signs’

SPECIFICATION:

QTY 1

- 3mm aluminium panels with medium sign fix rail to rear
- Supply with banding tool to secure to existing posts
- Digitally Printed reflective vinyl with gloss laminate.

Scale 1:10

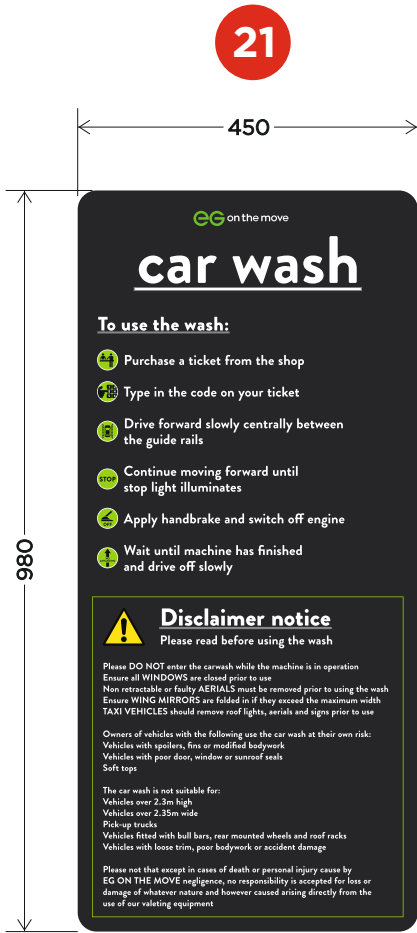

Single Sided Sign’

SPECIFICATION:

QTY 1

- 3mm ACM panel
- Face fixted to steel supports - cover with RAL 7016 screw caps
- Digitally Printed MD5A with MG-UV-702 laminate

Scale 1:10





22

2620

2490



QTY 8

Digitally printed MD5 - AB
with MG -UV-702 laminate
Scale 1:20

CUSTOMER/SITE				PROJECT/PRODUCT	
EG On The Move Ltd / Hayling Island				EG on the move	
JOB N°	SCALE	PAGE SIZE	PAGE N°	all dimensions are in mm unless otherwise stated	
C-GS11517-01		A3	18/23		
REV	FIRST ISSUE		DATE	DRAWN BY	
A	VARIOUS CHANGES		28/02/2025	AAT	
B	Site Plan Added		27/03/2025	CJ	
			25/02/2025	CT	

CAR WASH Signs



‘Notice Print’
SPECIFICATION:

QTY 1

- Digitally Printed MD5A with MG-UV-702 laminate
- Scale 1:10



‘Do not leave’
SPECIFICATION:

QTY 2

- Digitally Printed MD5A with MG-UV-702 laminate
- Scale 1:10




‘slippery’
SPECIFICATION:

QTY 2

- Digitally Printed MD5A with MG-UV-702 laminate
- Scale 1:10

CUSTOMER/SITE				PROJECT/PRODUCT	
EG On The Move Ltd / Hayling Island				EG on the move	
JOB Nr	SCALE	PAGE SIZE	PAGE Nr	all dimensions are in mm unless otherwise stated	
C-GS11517-01		A3	19/23		
REV	FIRST ISSUE		DATE	DRAWN BY	
A	VARIOUS CHANGES		28/02/2025	AAT	
B	Site Plan Added		27/03/2025	CJ	
			25/02/2025	CT	

Front Sign

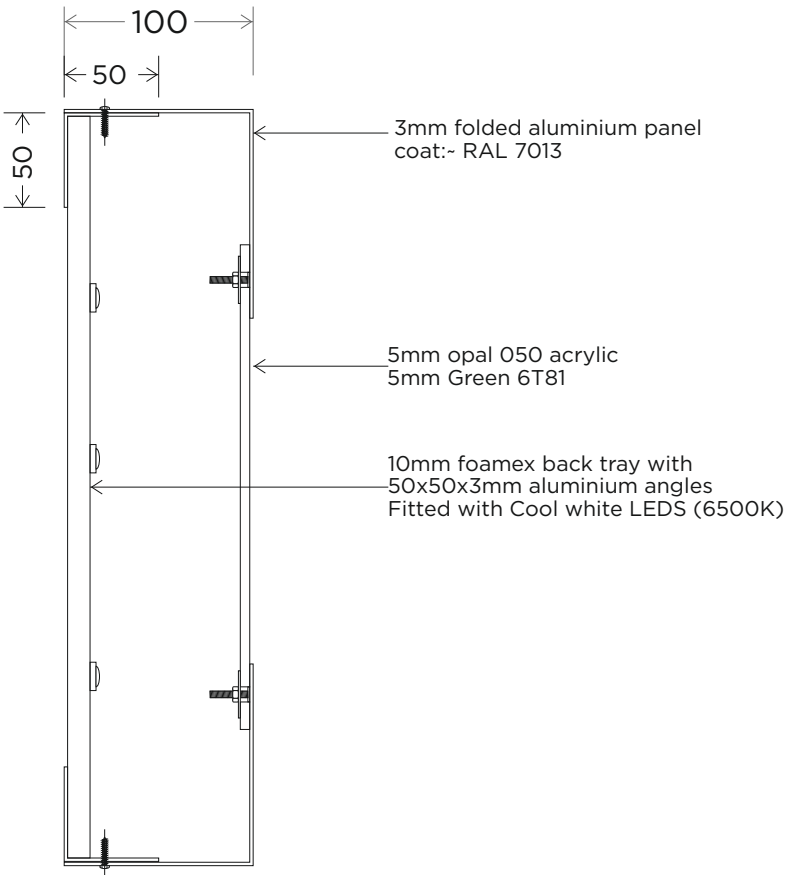

26



CHECK DIMS OF AVAILABLE SPACE

Single Sided Sign'

SPECIFICATION:

CNC cut 'EG on the move'
backed with green 6T81 acrylic
and opal 050 acrylic

Folded/fabricated cladding panels
3mm aluminium
CNC cut details
coated RAL 7016

CNC cut brand aperture backed
with light vinyl decorated
opal 050 acrylic

Scale 1:25

CUSTOMER/SITE				PROJECT/PRODUCT	
EG On The Move Ltd / Hayling Island				EG on the move	
JOB Nr	SCALE	PAGE SIZE	PAGE Nr	all dimensions are in mm unless otherwise stated	
C-GS11517-01		A3	20/23		
REV	FIRST ISSUE		DATE	DRAWN BY	
A	VARIOUS CHANGES		28/02/2025	AAT	
B	Site Plan Added		27/03/2025	CJ	
			25/02/2025	CT	

Pump ID VINYL

27

PFS01

QTY

8

100 mm

345 mm

eg
on the move

Unleaded

Ultra Low Sulphur Petrol

Includes detergent additives

Complies with BSEN228 Specification 95 Octane (RON)

Petrol

E10

95 Octane

Suitable for most petrol vehicles: check before use

Fuel ID Vinyls -
Digitally Printed MD5-A with MG-UV-702 laminate

PFS02

QTY

8

100 mm

eg
on the move

hyperform
unleaded

Complies with BSEN228 Specification 97 Octane (RON)

Petrol

E5

97 Octane

Premium

PFS03

QTY

8

100 mm

eg
on the move

Diesel

Ultra Low Sulphur Diesel

Suitable for all diesel engines

Complies with BSEN590 Specification

Diesel

B7

PFS04

QTY

8

100 mm

eg
on the move

hyperform
diesel

Complies with BSEN590 Specification

Diesel

B7

Premium

Price ID Pump Sticker 45x30mm

28

PFS05

Unleaded

QTY

8

PFS06

hyPerform
unleaded

QTY

8

PFS07

Diesel

QTY

8

PFS08

hyPerform
diesel

QTY

8

Face applied digitally printed vinyl complete with matt laminate
Digitally Printed MD5-A with MG-UV-702 laminate

29

Price ID Pump Handle Sticker 38mm

PFS30

Unleaded

QTY

8

PFS31

hyPerform
unleaded

QTY

8

PFS32

Diesel

QTY

8

PFS33

hyPerform
diesel

QTY

8

Face applied digitally printed vinyl discs complete with matt laminate
Digitally Printed MD5-A with MG-UV-702 laminate

**1-2 Cobbswood Industrial Estate
Brunswick Road
Ashford
Kent
TN23 1EL**

01233 552980

www.ivcsigns.co.uk