


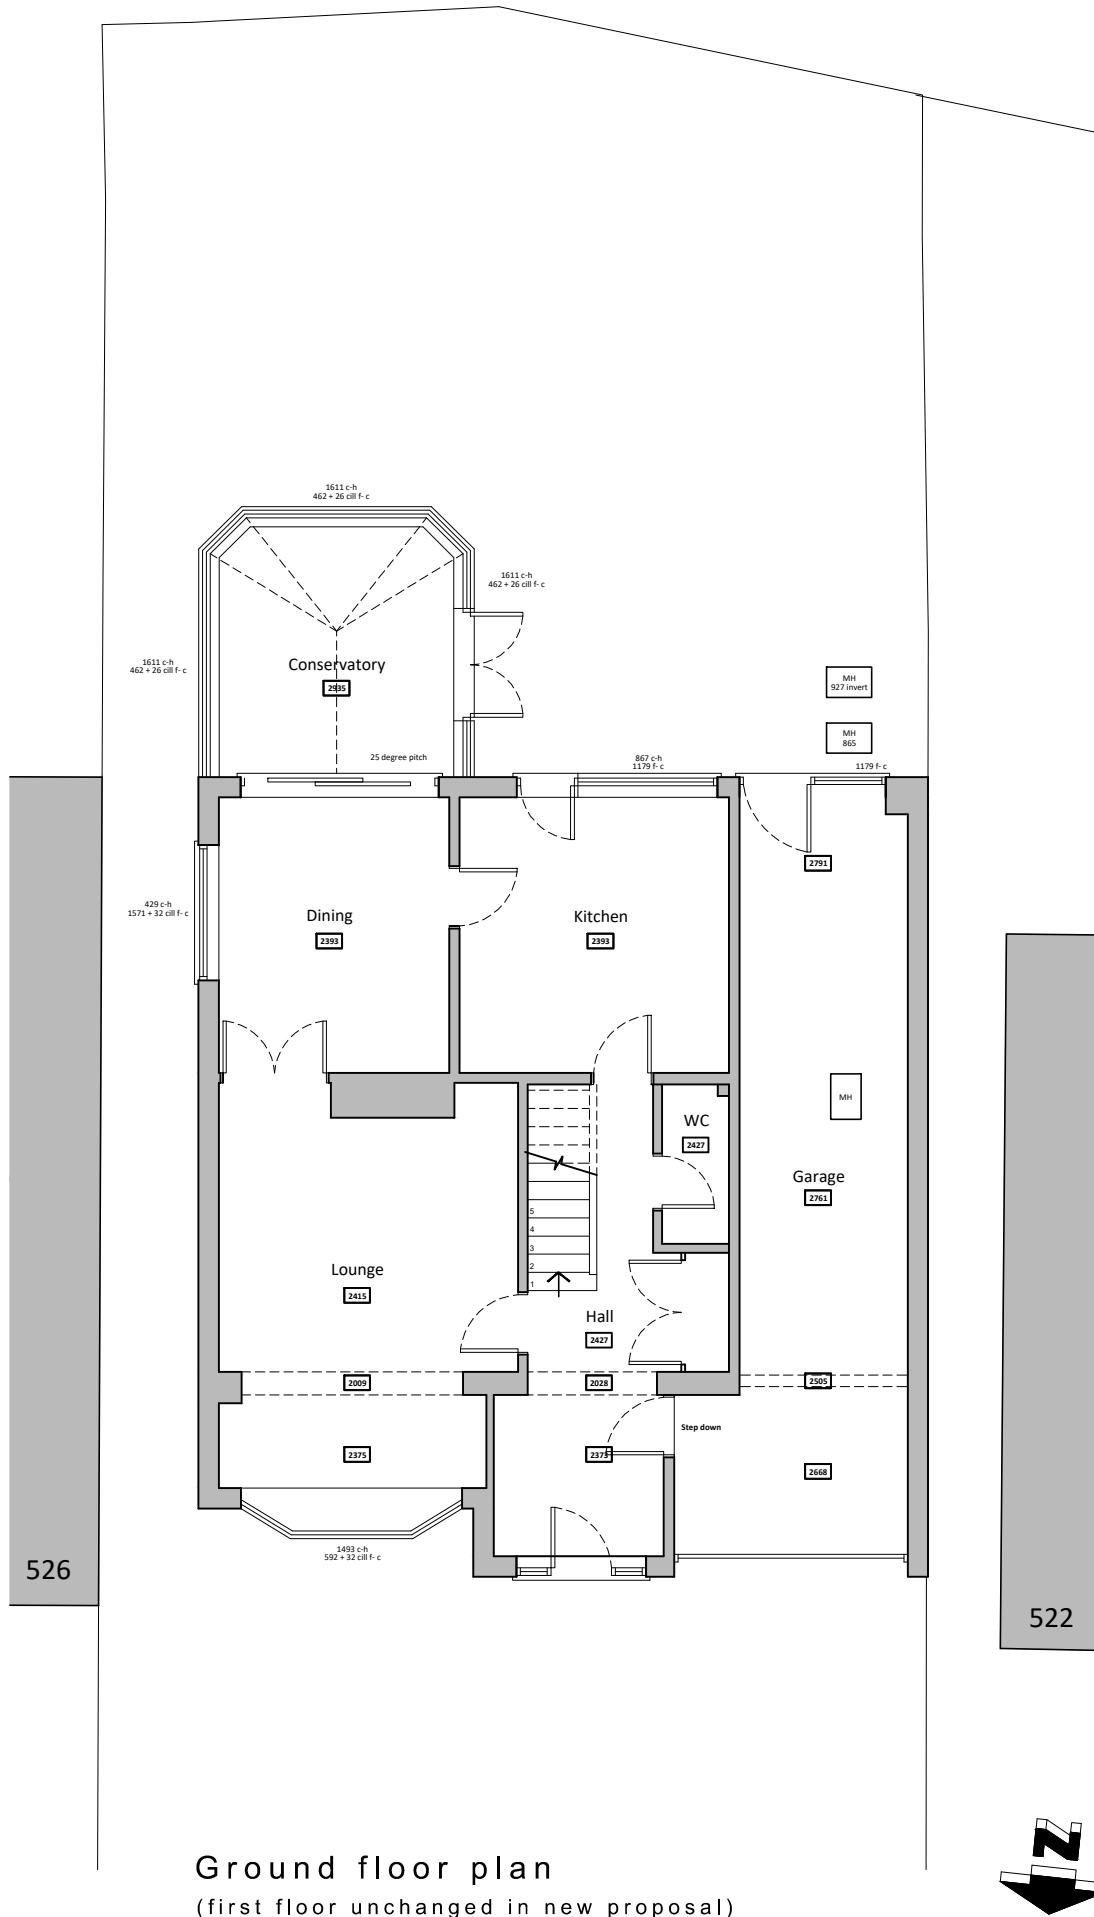


South (rear) elevation

West (side) elevation



East (side) elevation

Existing floor plans & elevations scale 1:100

 

For MRS & MRS GODDARD		Title EXISTING FLOOR PLANS & ELEVATIONS		Office Tel: 01243 933732 Email: admin@jb-architecturedesign.com Web: www.jb-architecturedesign.com
Project PROPOSED REAR EXTENSION AT 524 SOUTHLEIGH ROAD, EMSWORTH, HANTS, PO10 7TD		Date FEB 2026	Drawn JB	
		Scale 1:100 @ A3	Checked -	
		Job Number PL.983.26	Drawing Number -02	Revision

