



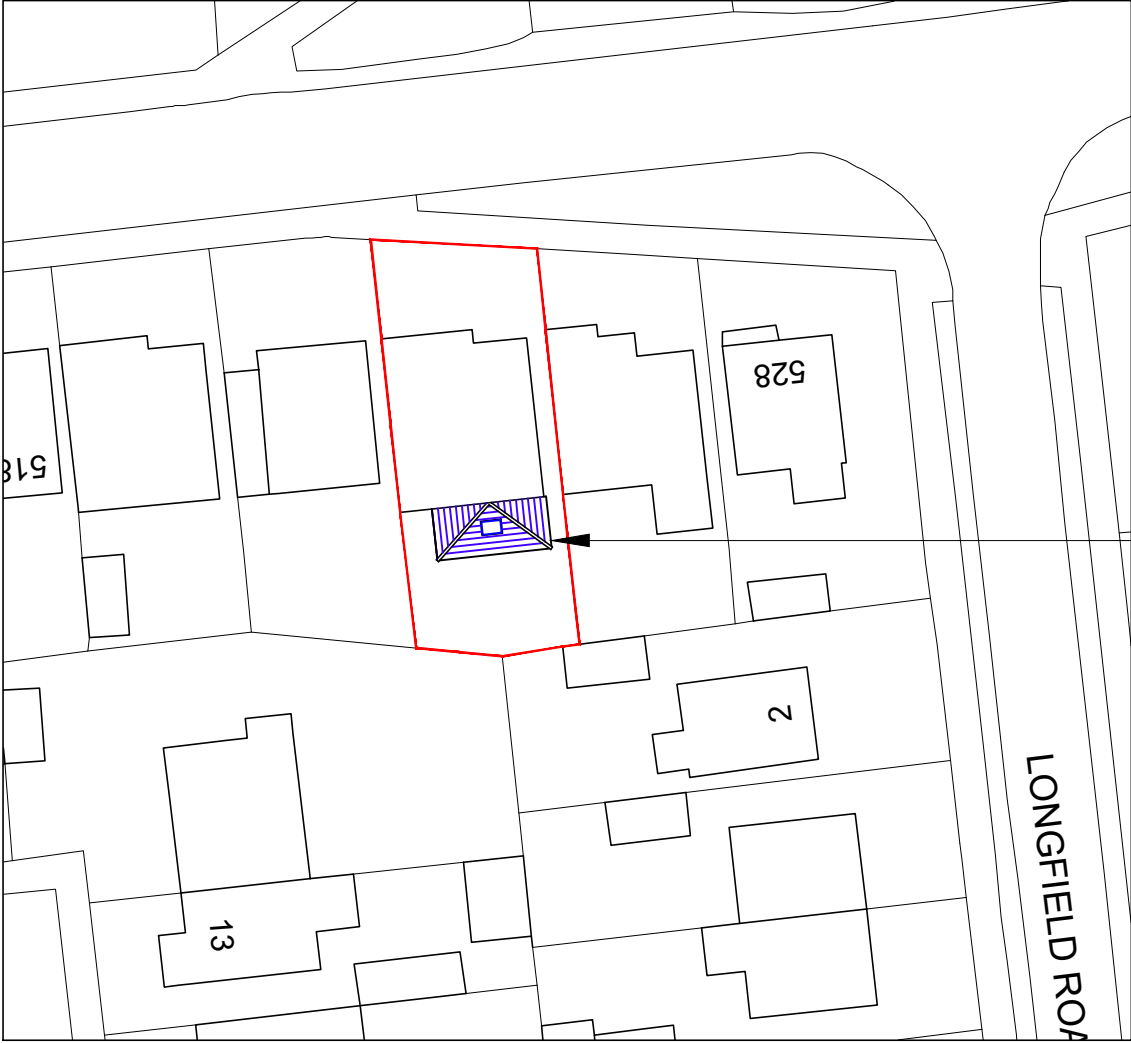


Site plan

scale 1:500

 



**Proposed
single storey
rear extension**
(to replace existing
conservatory)

Ordnance Survey, (c) Crown Copyright 2026.
All rights reserved. Licence number 100022432

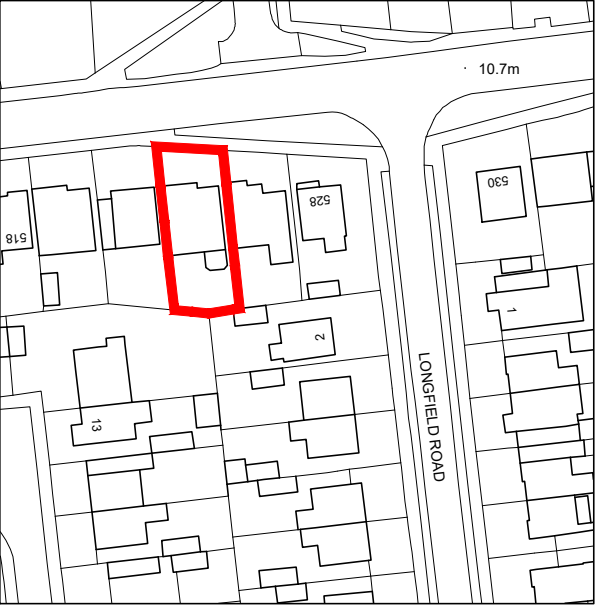

Location plan

scale 1:1250

 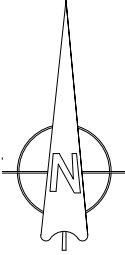

For
MRS & MRS GODDARD

Project
**PROPOSED REAR EXTENSION
AT 524 SOUTHLEIGH ROAD,
EMSWORTH,
HANTS, PO10 7TD**

Title
SITE & LOCATION PLANS

Date	Drawn	Scale	Checked
FEB 2026	JB	1:500 & 1:1250 @ A3	-
Job Number	Drawing Number	Revision	
PL.983.26	-01		

Office Tel:
01243 933732

Email:
admin@jb-architecturedesign.com

Web:
www.jb-architecturedesign.com

