



Existing walls Proposed walls


Raised floor Proposed structure

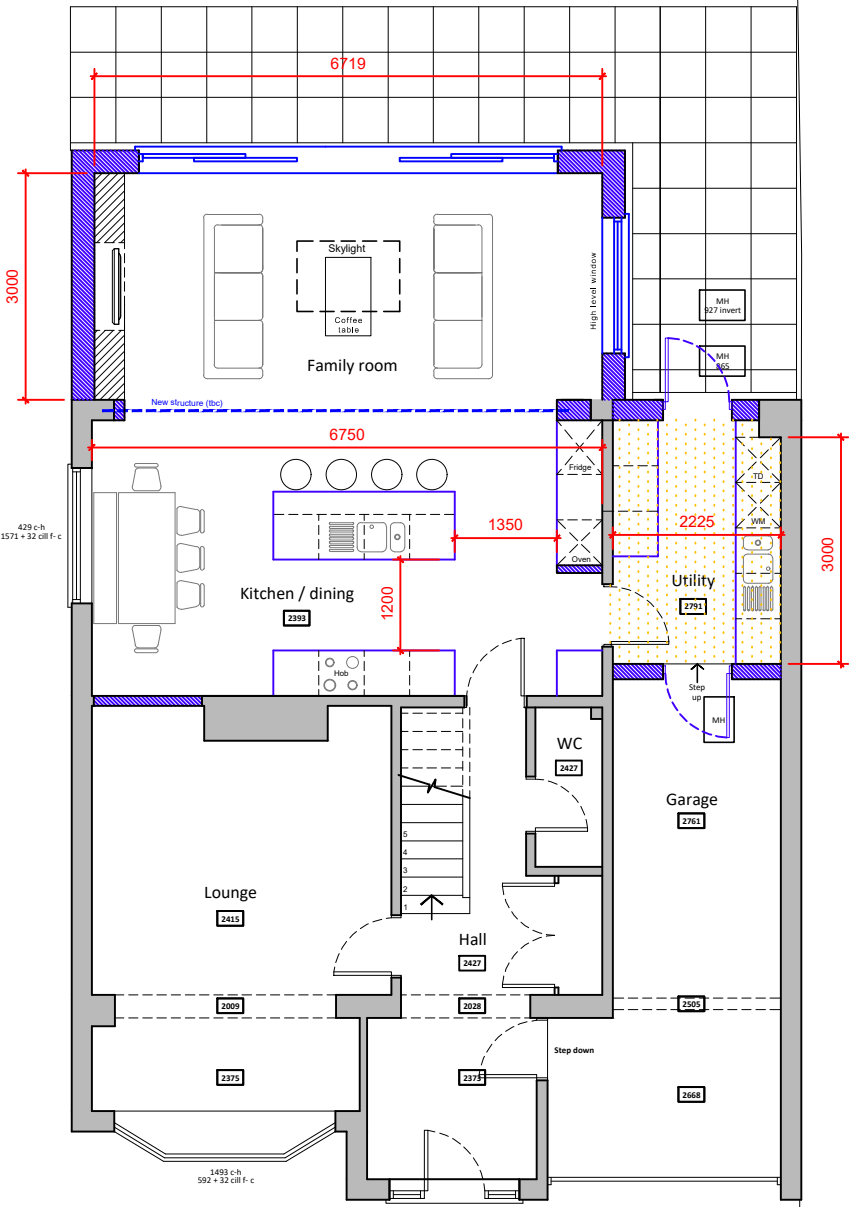


Ground floor plan
(first floor unchanged in new proposal)

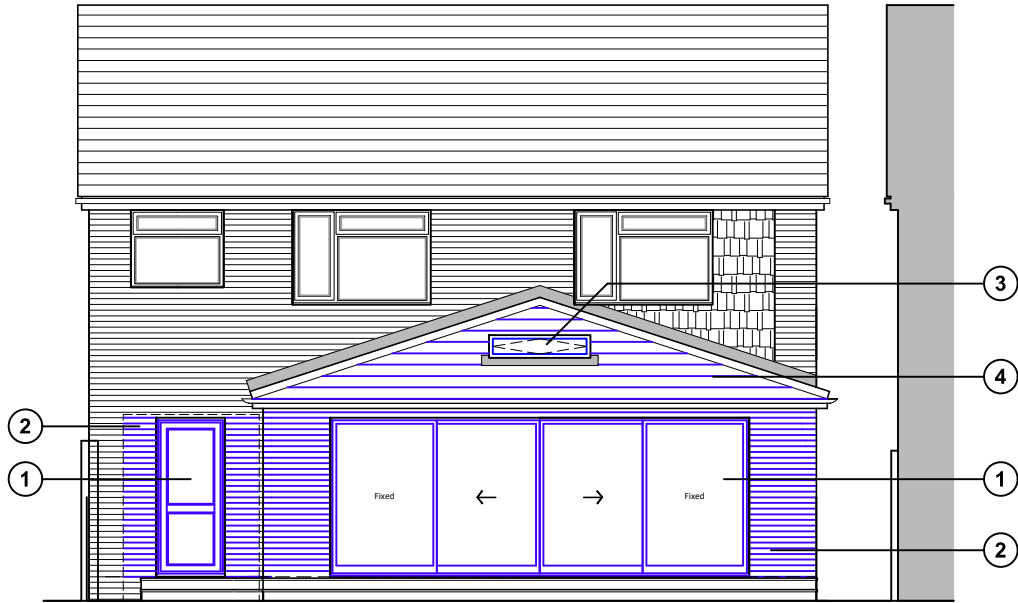

South (rear) elevation

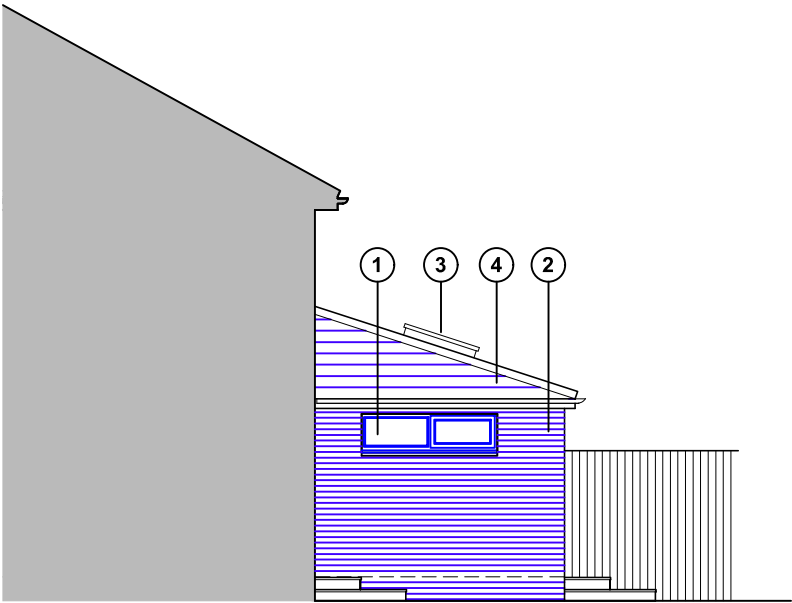


West (side) elevation

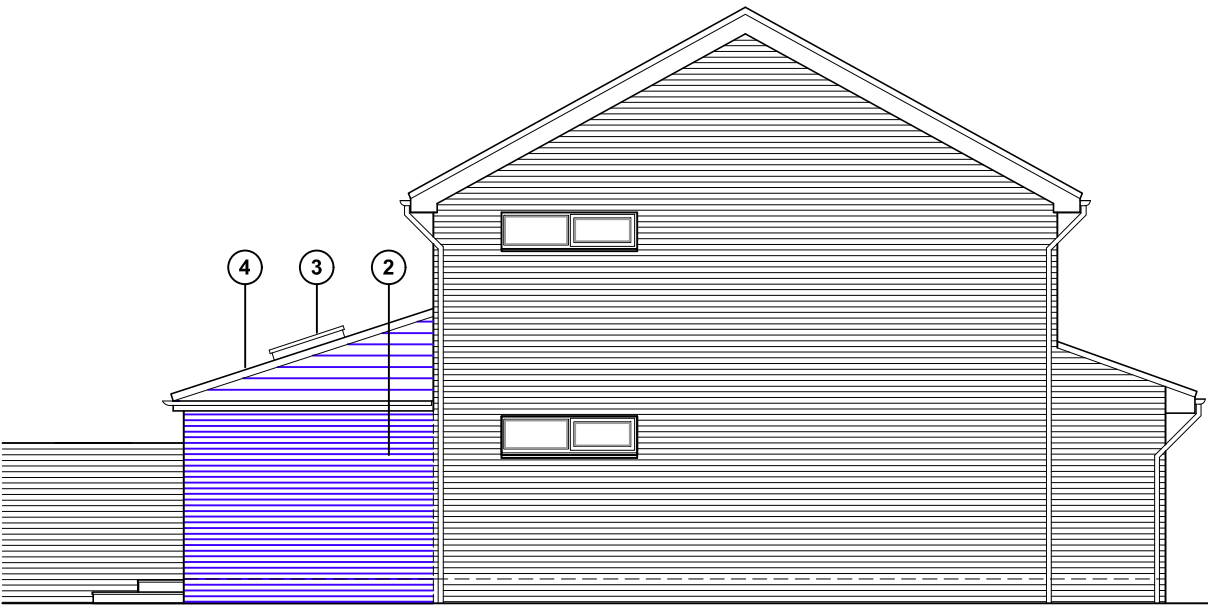

East (side) elevation

- 1 uPVC doors & windows to match existing
- 2 Bricks to match existing
- 3 Skylight Velux or similar
- 4 Concrete roof tiles to match existing

Proposed floor plans & elevations scale 1:100

 

For MRS & MRS GODDARD	Title PROPOSED FLOOR PLANS & ELEVATIONS	Office Tel: 01243 933732
Project PROPOSED REAR EXTENSION AT 524 SOUTHLEIGH ROAD, EMSWORTH, HANTS, PO10 7TD	Date FEB 2026	Email: admin@jb-architecturedesign.com
	Drawn JB	Web: www.jb-architecturedesign.com
	Scale 1:100 @ A3	
	Checked -	
	Job Number PL.983.26	
	Drawing Number -03	
	Revision A	

JB architecture
JB ARCHITECTURE