



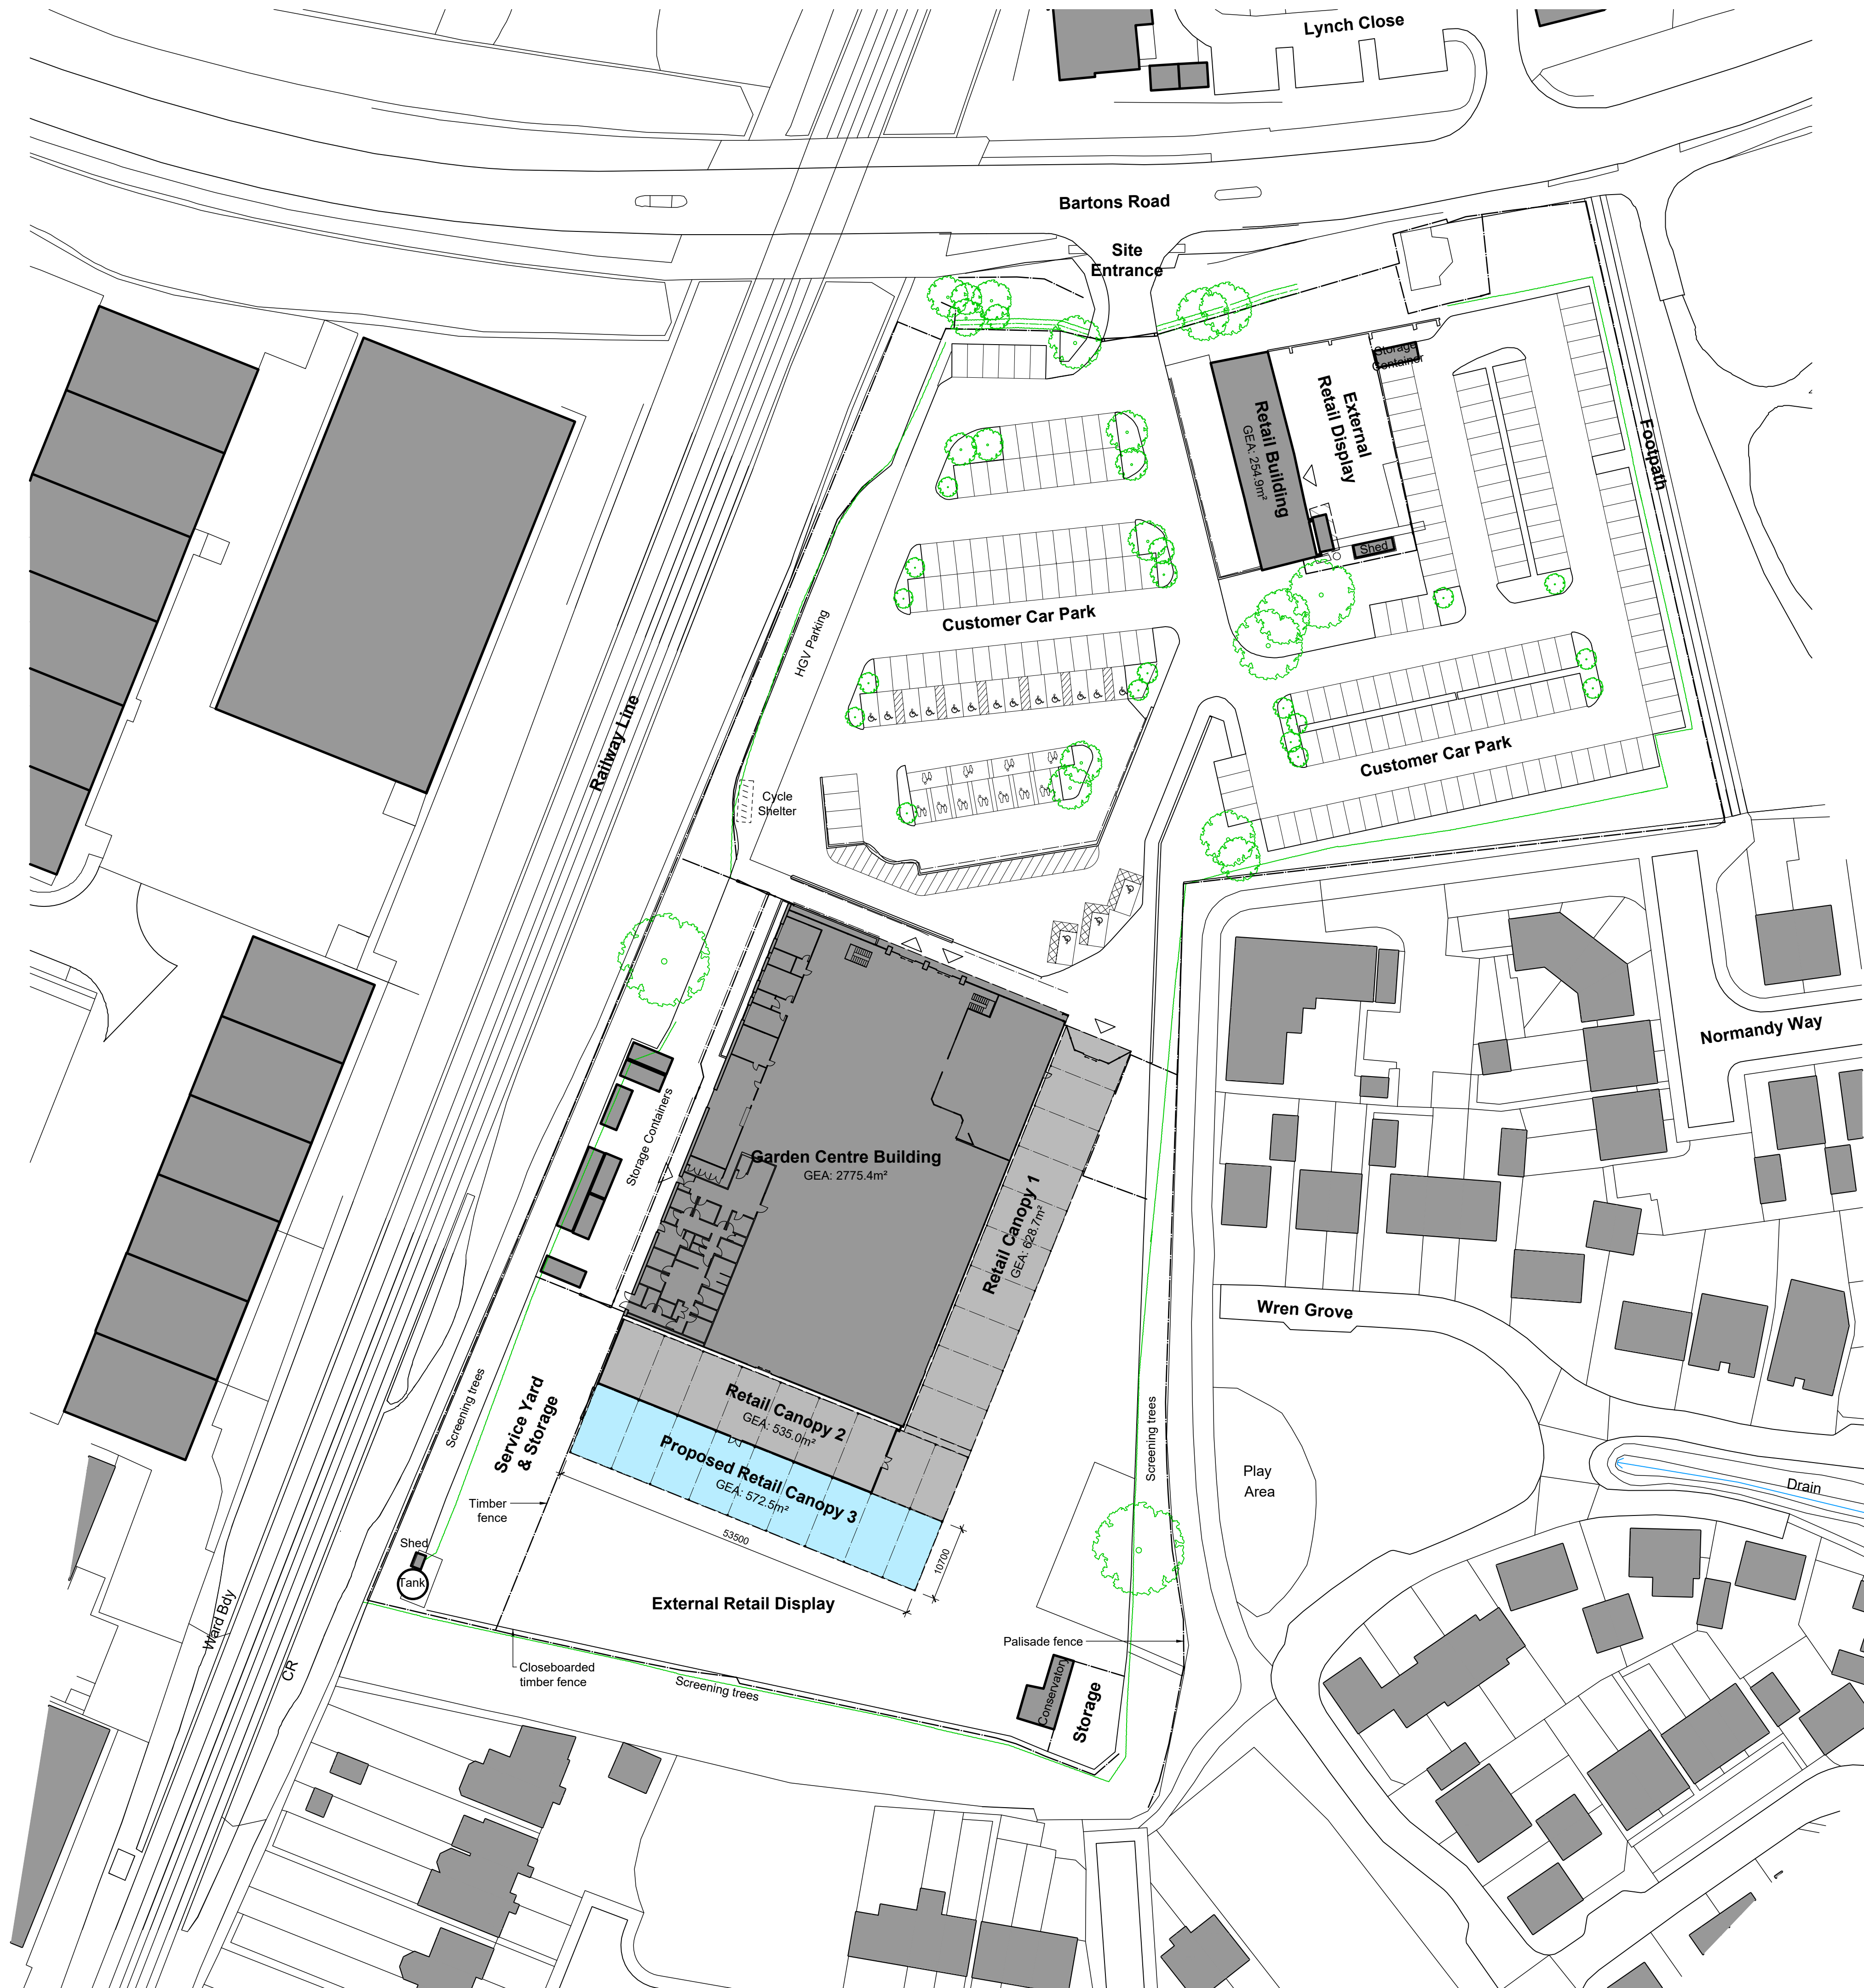

NOTES

Incorporates the following drawings:

- Ordnance Survey plan 2020. All rights reserved. Licence number 100022432.

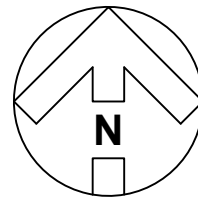

0m 10 20 30 40 50
1:500

PLAN KEY & BUILDING AREAS

	Existing Buildings	
GEA		3231.8m ²
	Existing Canopies	
GEA		1163.7m ²
	Proposed Canopies	
GEA		572.5m ²
Total		4968.0m ²

Existing Parking

Customer Car Park	
Standard	204
Disabled	16
Parent & Child	11
TOTAL	231
Existing Cycle Storage	12

REVISION: P01 By: KJB CHECKED: TR DATE: 09/03/2026
Initial issue

S4a | FOR PLANNING



PROJECT
**HAVANT GARDEN CENTRE
BARTONS ROAD
HAVANT, PO9 5NA**

TITLE
PROPOSED SITE PLAN

Hadfield Cawkwell Davidson

Broomgrove Lodge, 13 Broomgrove Rd, Sheffield, S10 2LZ T 0114 266 8181 www.hcd.co.uk

HCD PROJECT NO 25271	SCALE 1:500 @ A1	REV P01
PROJECT NO HCD	ORIGINATOR AZ	VOLUME 00
LEVEL DR	TYPE A-PL-004	ROLE - NUMBER