


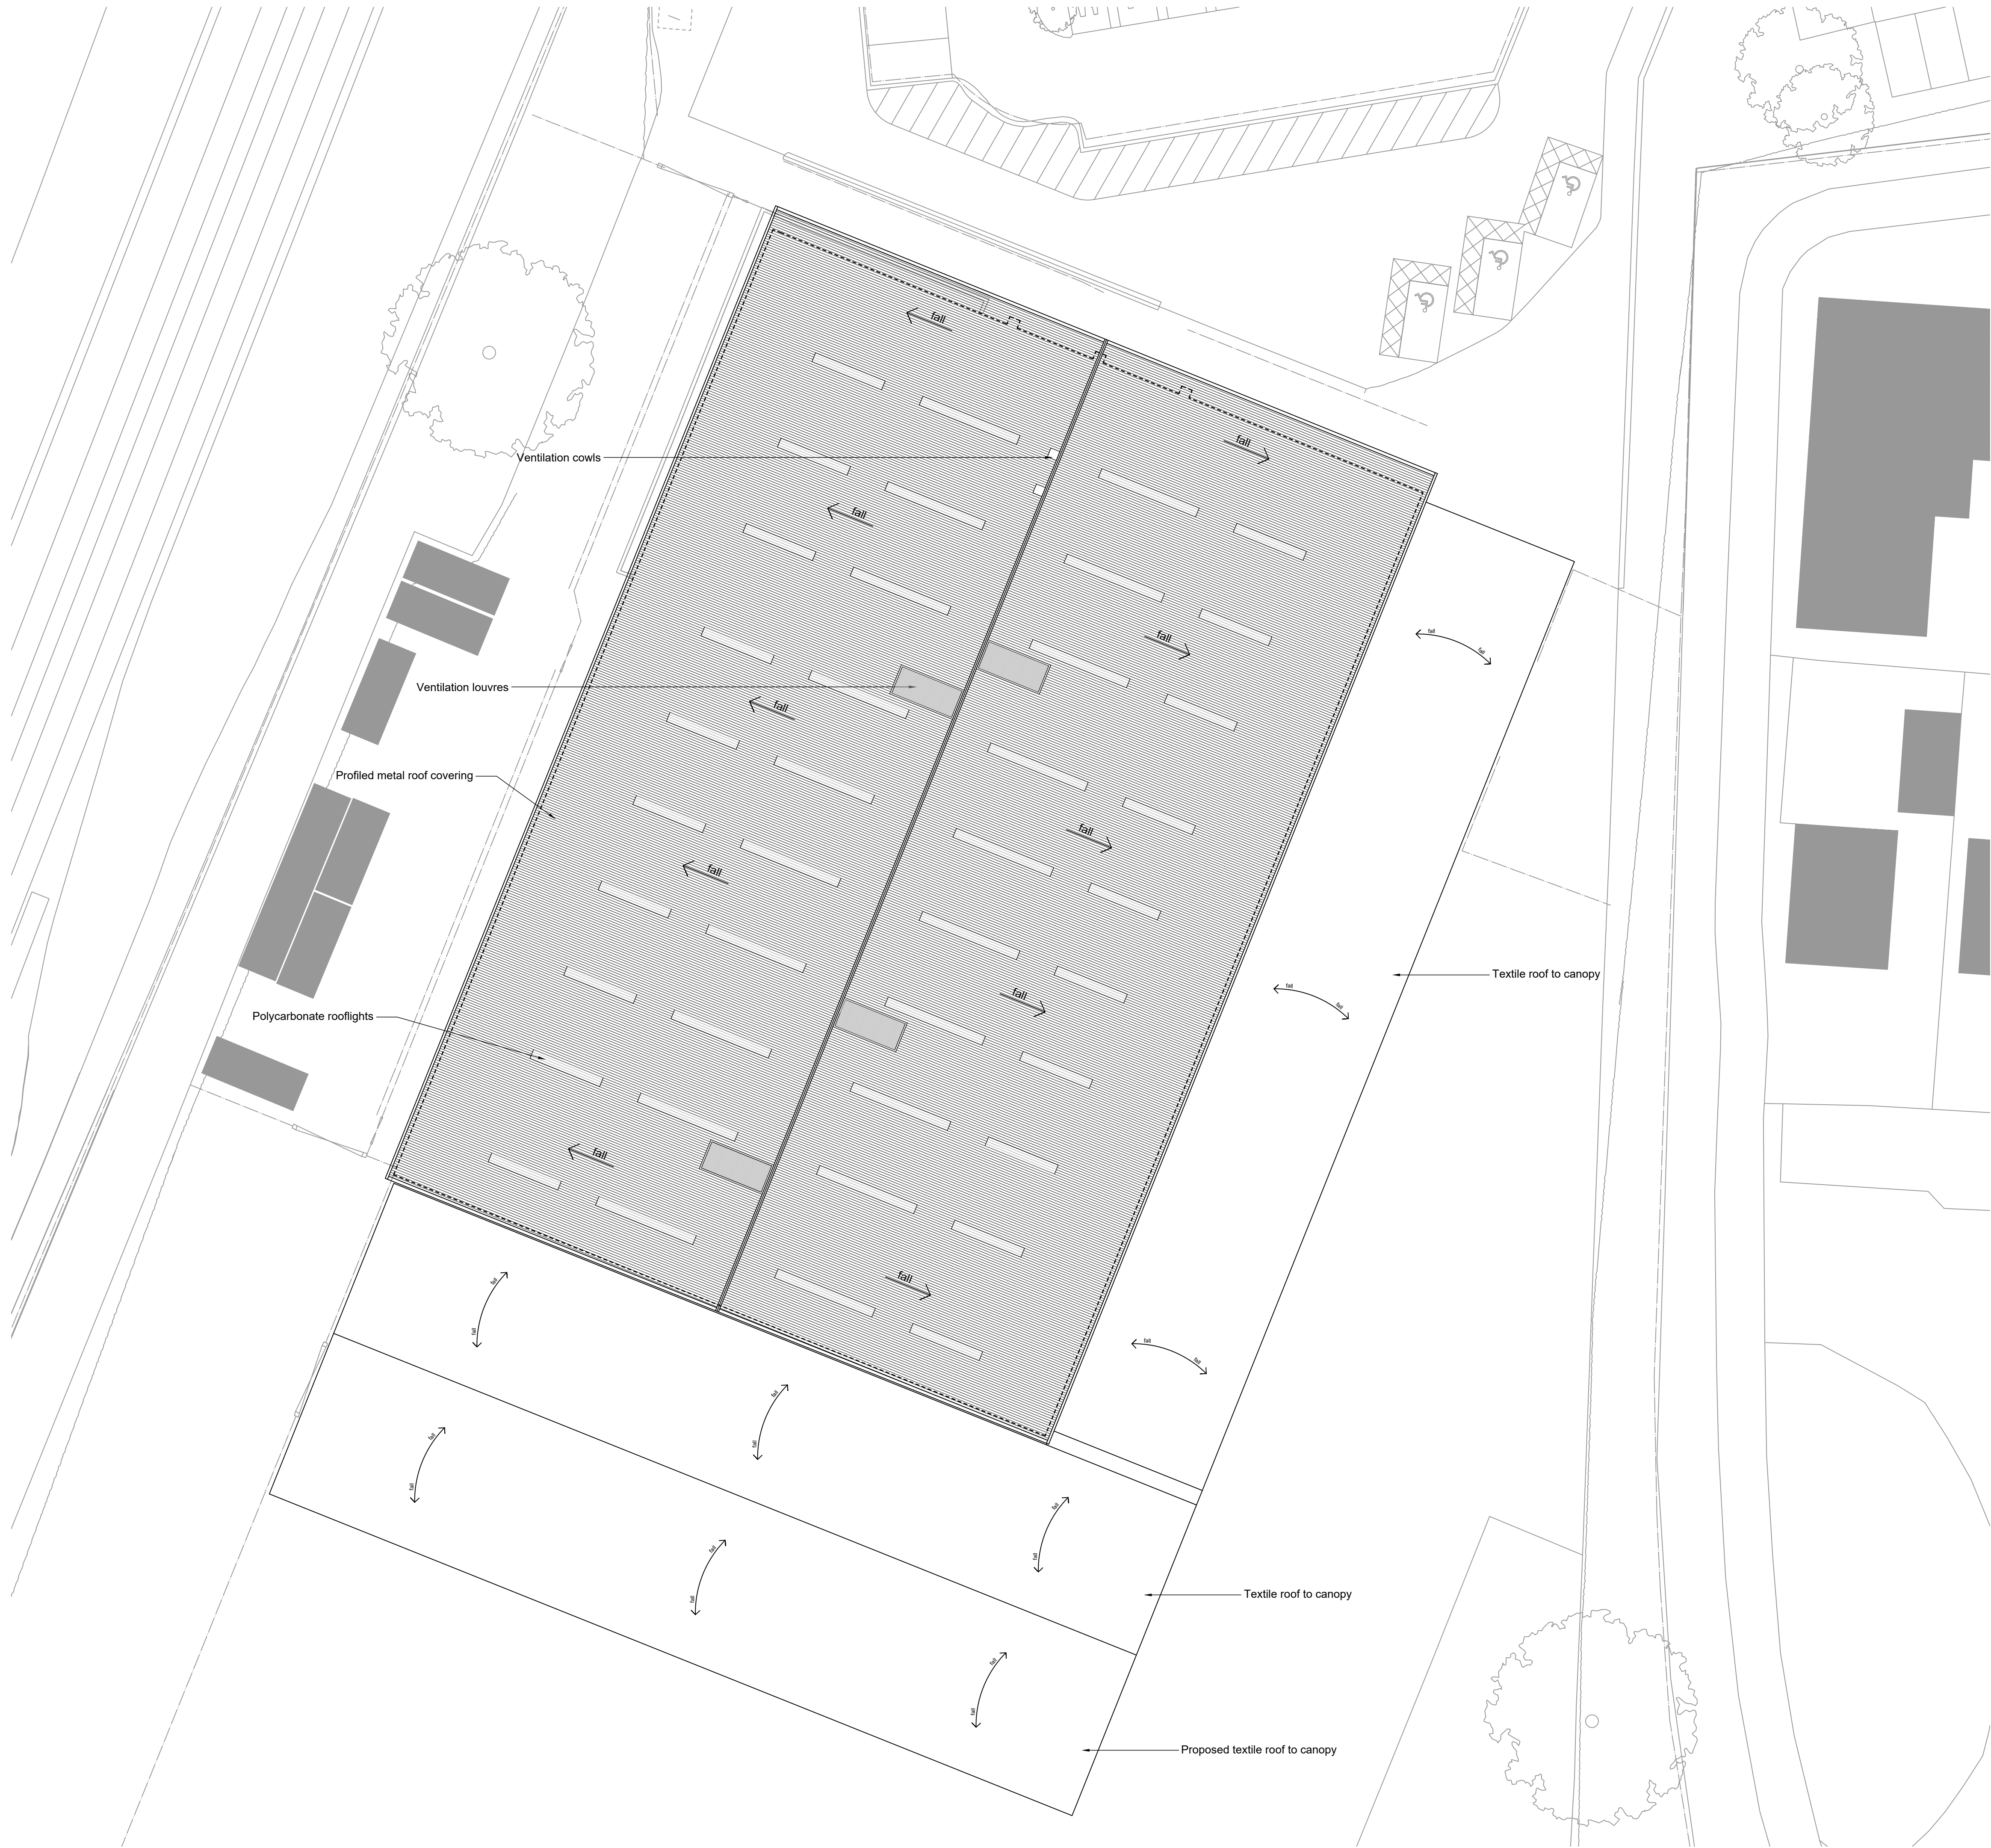

NOTES

Incorporates the following drawings:

- Ordnance Survey plan 2020. All rights reserved. Licence number 100022432.

0m 5 10 15 20

1:200

10/03/24 P01 Initial issue By: KJB Checked: TR Date: 09/03/2026

S4a | FOR PLANNING



HAVANT GARDEN CENTRE
BARTONS ROAD
HAVANT, PO9 5NA

PROPOSED ROOF PLAN

Hadfield Cawkwell Davidson

Broomgrove Lodge, 13 Broomgrove Rd, Sheffield, S10 2LZ T 0114 266 8181 www.hcd.co.uk

HCD PROJECT NO. 25271	SCALE 1:200 @ A1	REV P01
PROJECT NO. HCD	ORIGINATOR AZ	LEVEL 00
	TYPE DR	ROLE - NUMBER A-PL-006