



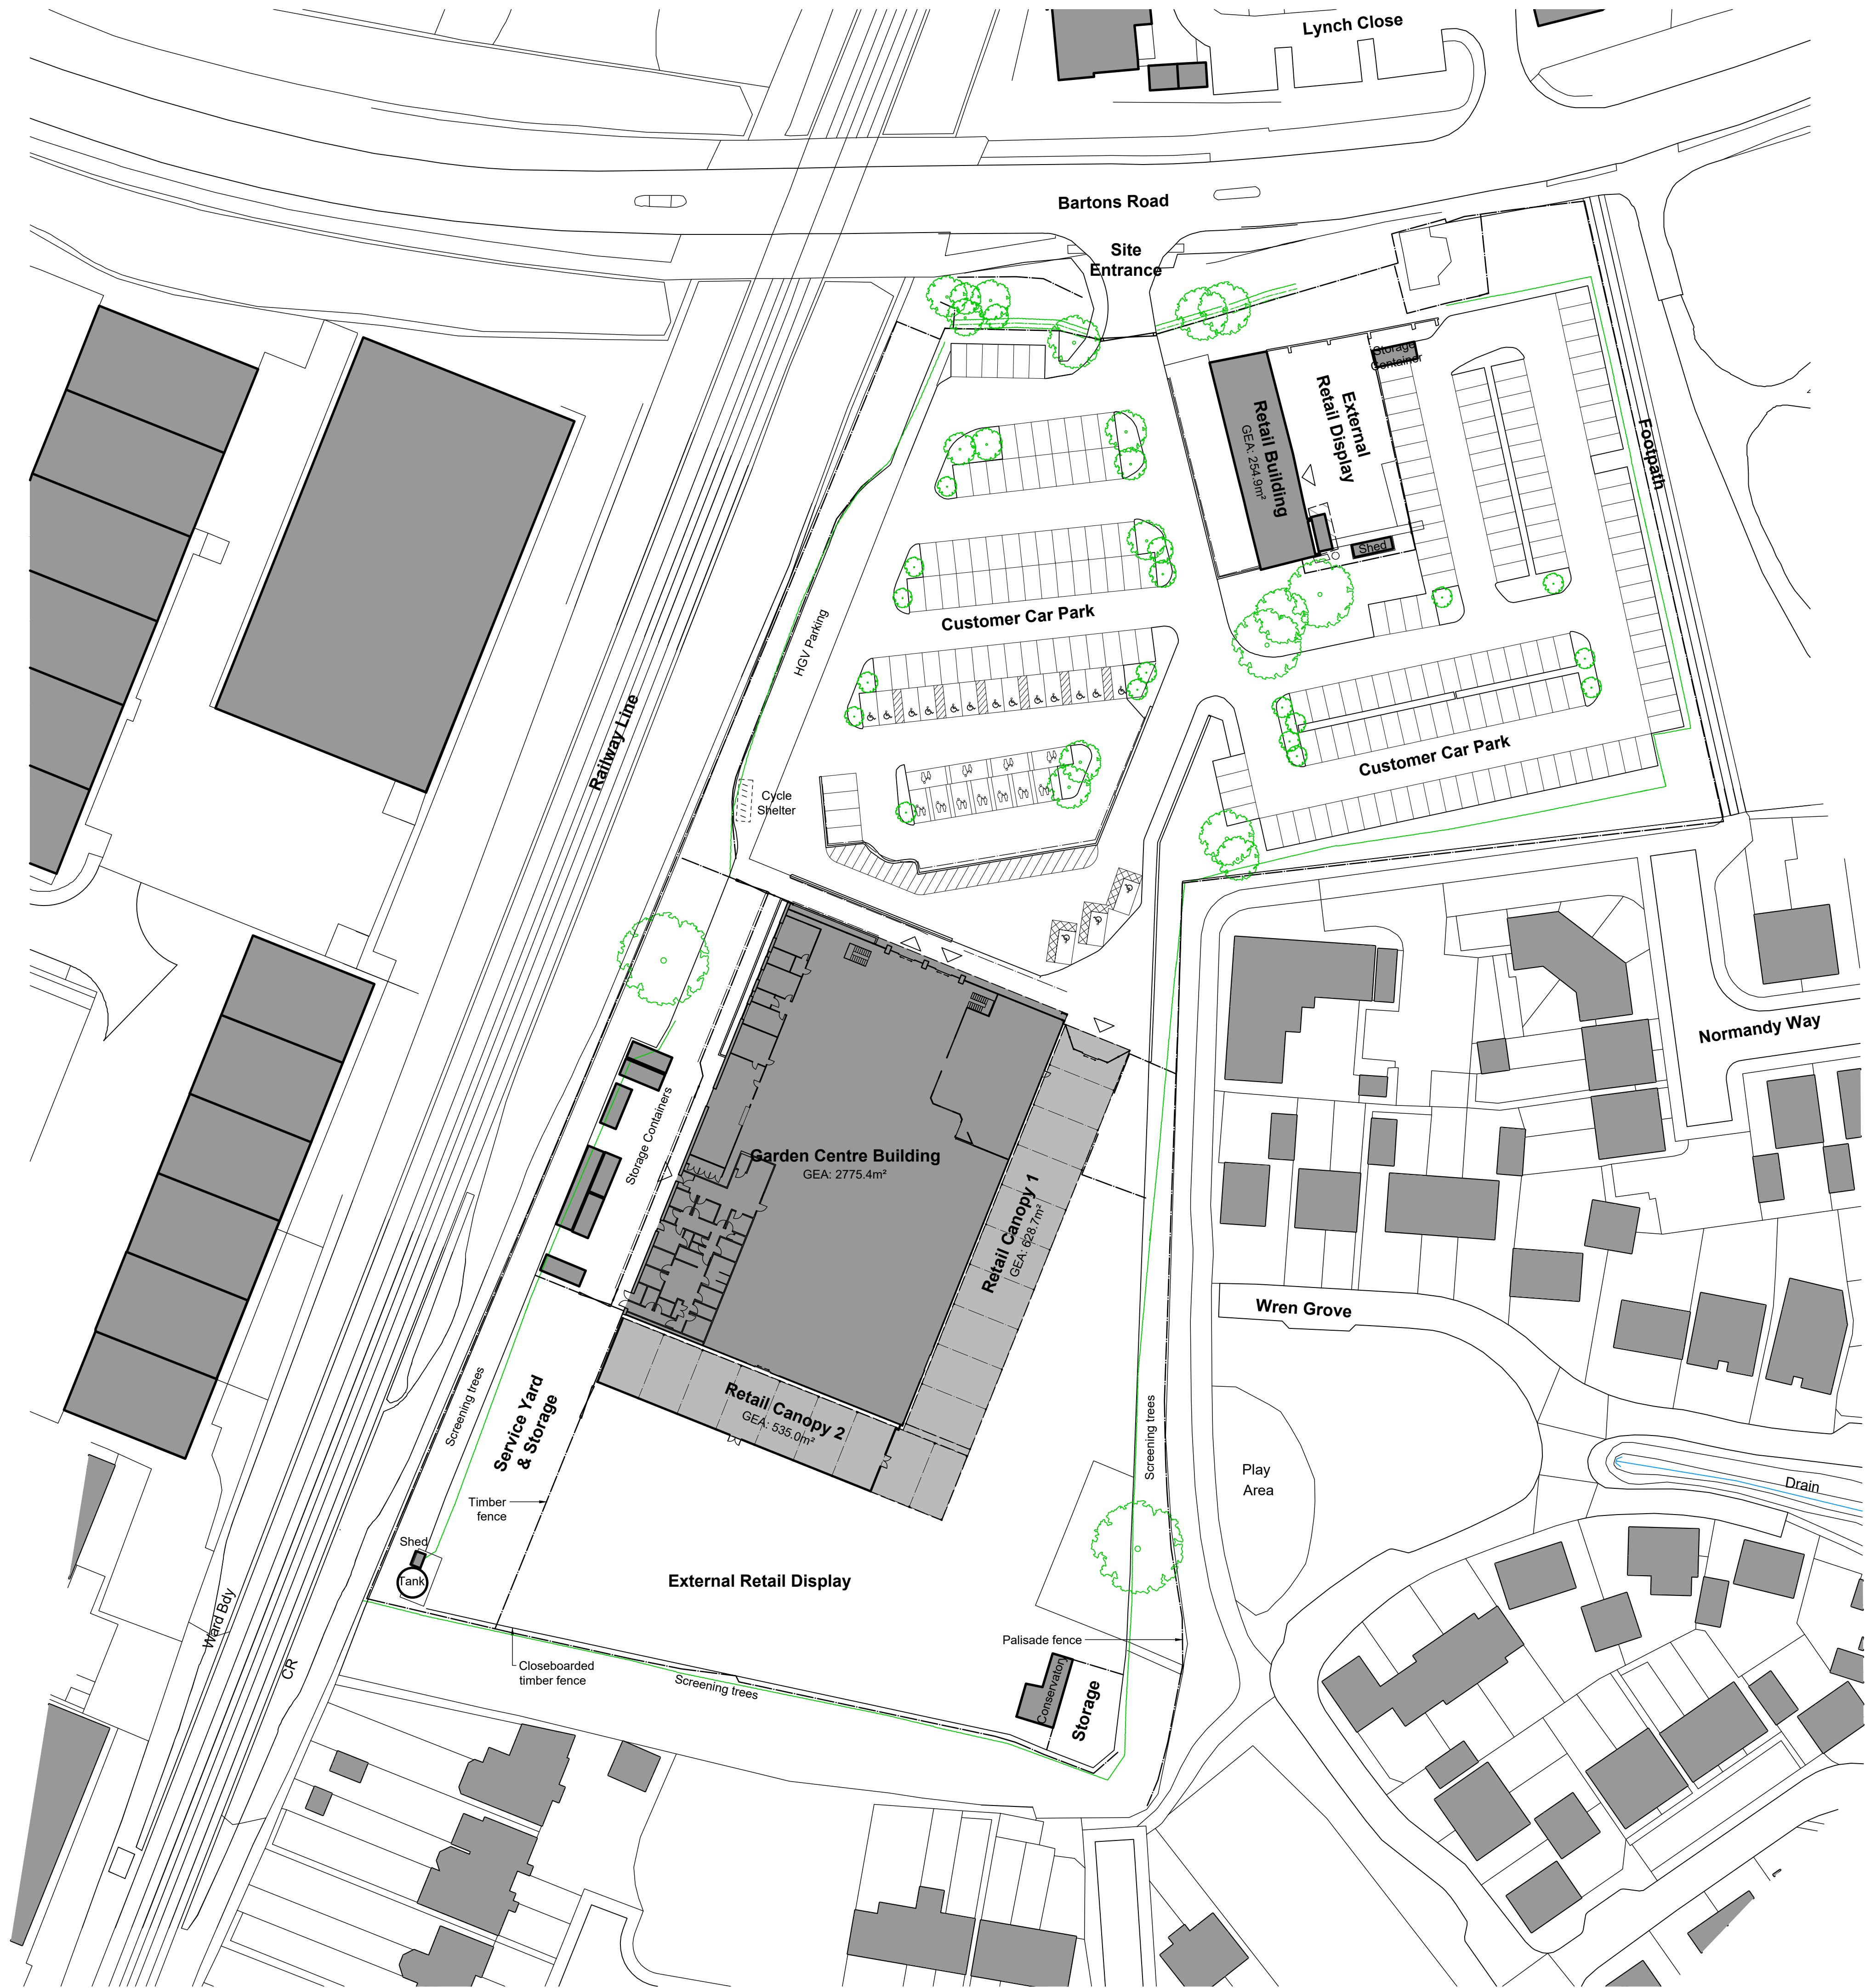

NOTES

Incorporates the following drawings:

- Ordnance Survey plan 2020. All rights reserved. Licence number 100022432.

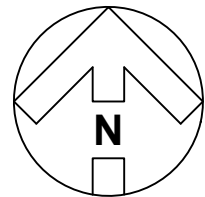

0m 10 20 30 40 50

1:500

PLAN KEY & BUILDING AREAS

	Existing Buildings	
GEA		3231.8m²
	Existing Canopies	
GEA		1163.7m²
	Total	4395.5m²

Existing Parking

Customer Car Park	
Standard	204
Disabled	16
Parent & Child	11
TOTAL	231
Existing Cycle Storage	12

REVISION: P01 By: KJB CHECKED: TR DATE: 06/03/2026

Initial issue

S4a | FOR PLANNING



PROJECT

**HAVANT GARDEN CENTRE
BARTONS ROAD
HAVANT, PO9 5NA**

TITLE

EXISTING SITE PLAN

Hadfield Cawkwell Davidson

Broomgrove Lodge, 13 Broomgrove Rd, Sheffield, S10 2LZ T 0114 266 8181 www.hcd.co.uk

HCD PROJECT NO 25271	SCALE 1:500 @ A1	REV P01
PROJECT NO 25271	ORIGINATOR HCD	VOLUME AZ
	LEVEL 00	TYPE DR
		ROLE - NUMBER A-PL-002

S:\Architecture\25271\Drawings\DR - Photoshops\Planning\A-PL-002 Existing Site Plan.dwg 6 HCD