




**NOTES:**  
Copyright: Doveall Building Consultants Ltd.  
This drawing is issued for the purposes of obtaining local authority approval and should not be used for construction.

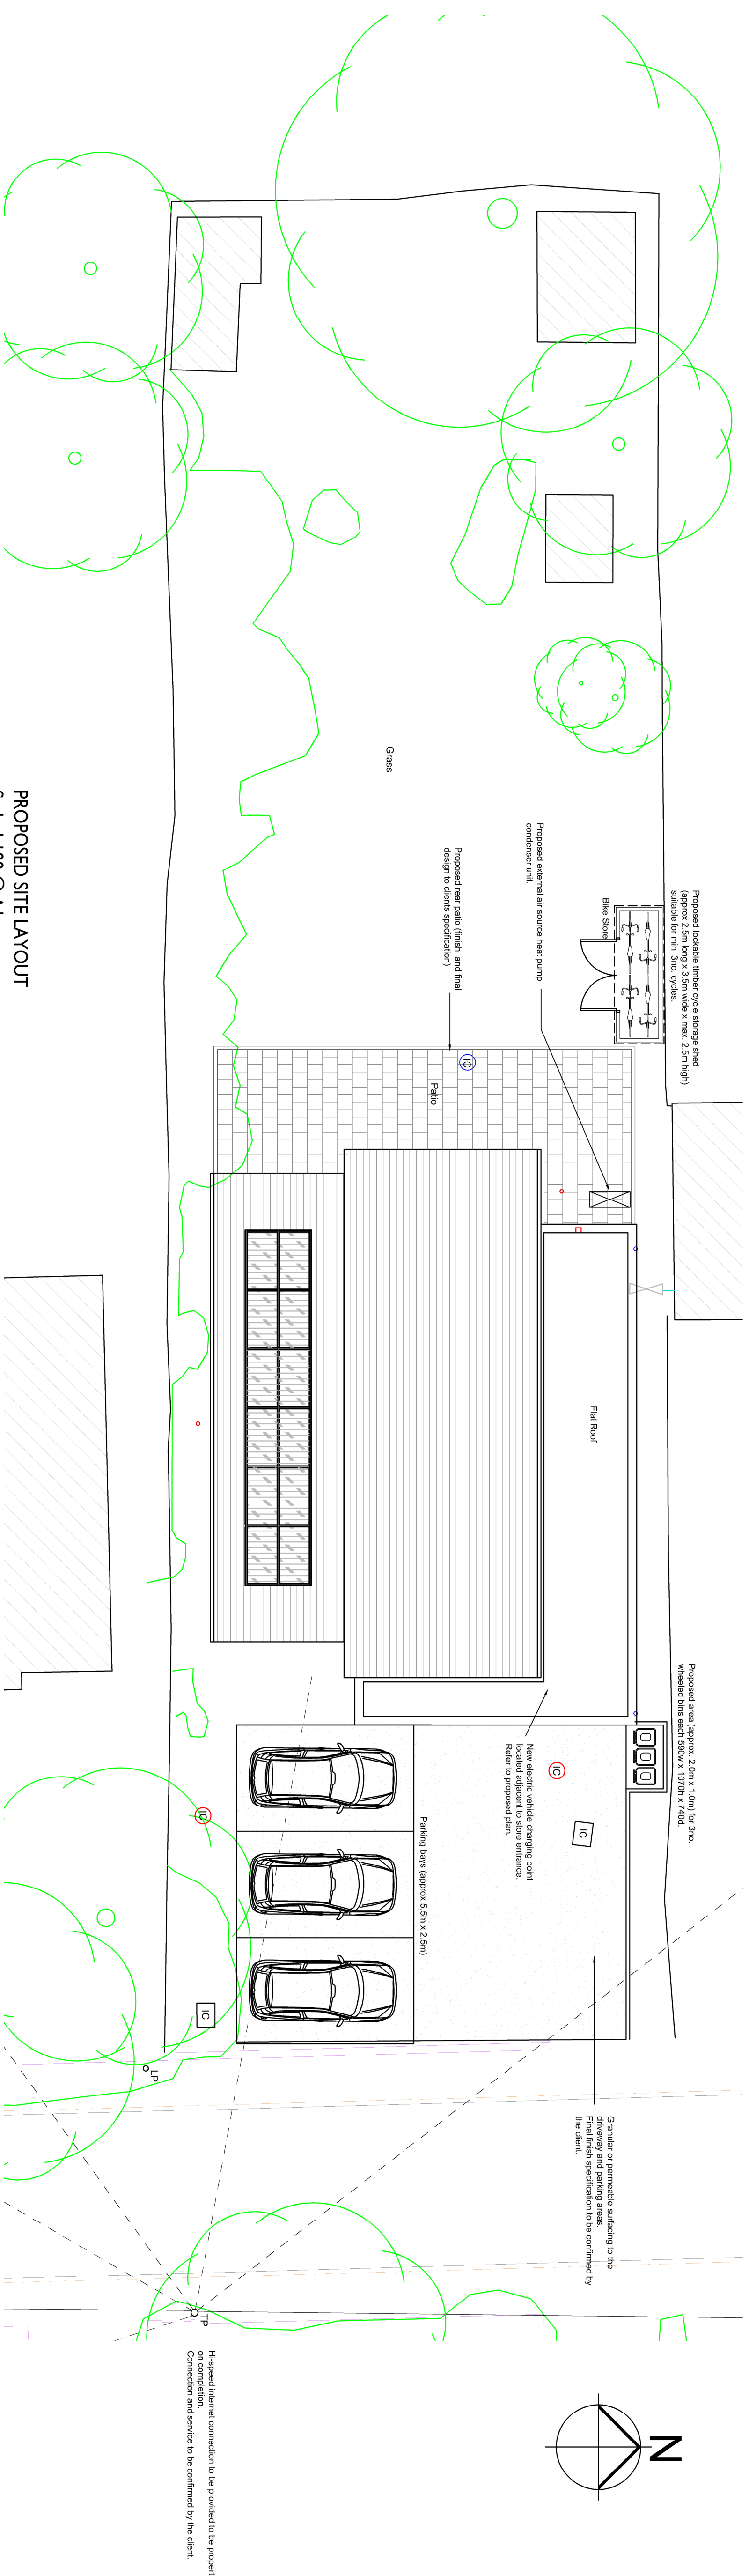

PROPOSED SITE LAYOUT  
Scale 1:100 @ A1

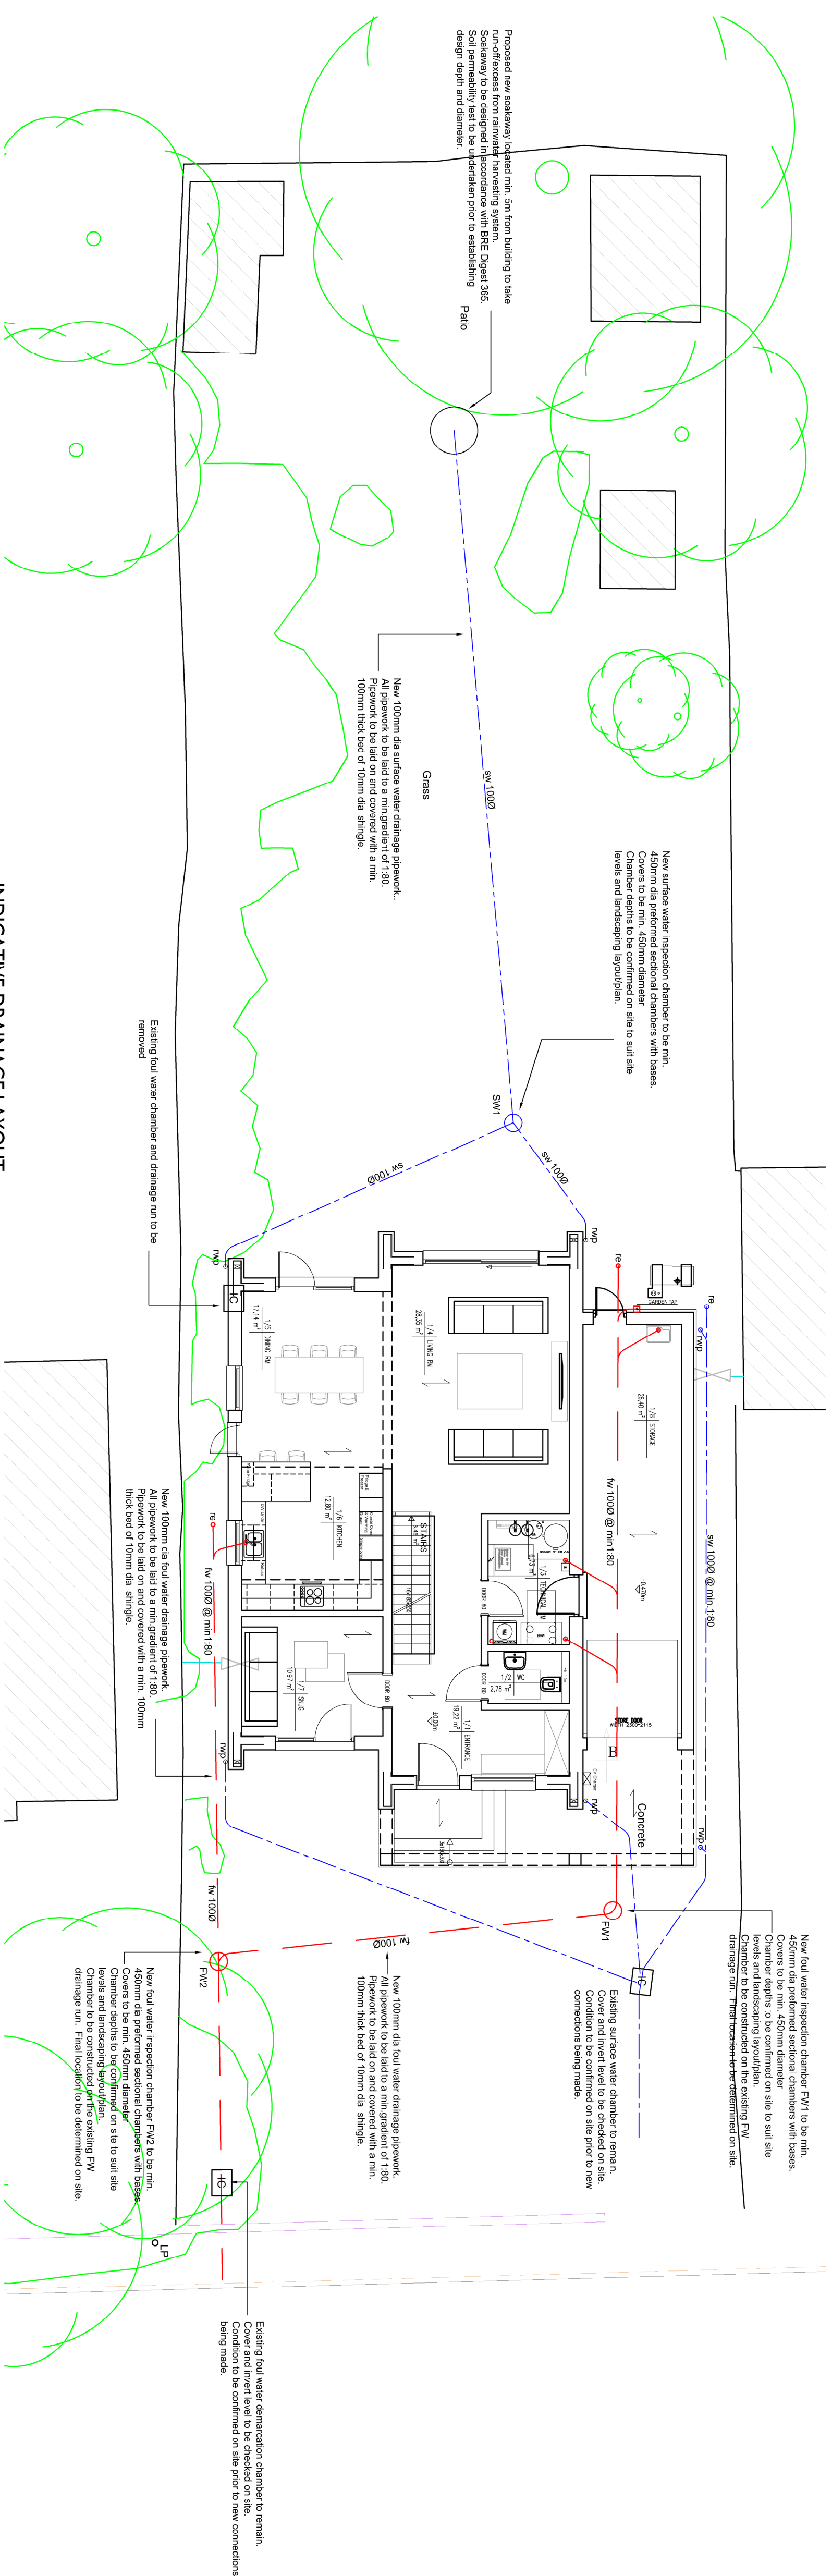

INDICATIVE DRAINAGE LAYOUT  
Scale 1:100 @ A1

 

|   |          |                   |  |
|---|----------|-------------------|--|
| BRI   | 28.01.26 | Application Issue |  |
| Rev   | Date     | Notes             |  |
| <br><b>DOVETAIL</b><br>BUILDING CONSULTANTS LTD |          |                   |  |
| Contract Building Consultants Ltd<br>4 The Cornmarket<br>Bournemouth BH1 1JG<br>PO 010 7HP                                         |          |                   |  |
| Project<br>4 Kingsley Avenue,<br>Emsworth,<br>Hampshire<br>PO10 7HP                                                                |          |                   |  |
| Drawing<br>Indicative Drainage Layout<br>Site layout                                                                               |          |                   |  |
| Date   | Drawn by | Scales            |  |
| 22.08.25   | SPR      | As marked @ A1    |  |
| Status: <b>BUILDING REGULATIONS</b>                                                                                                |          |                   |  |
| Drawing No.   | Rev      |                   |  |
| 3959/AB-03   | BRI      |                   |  |