



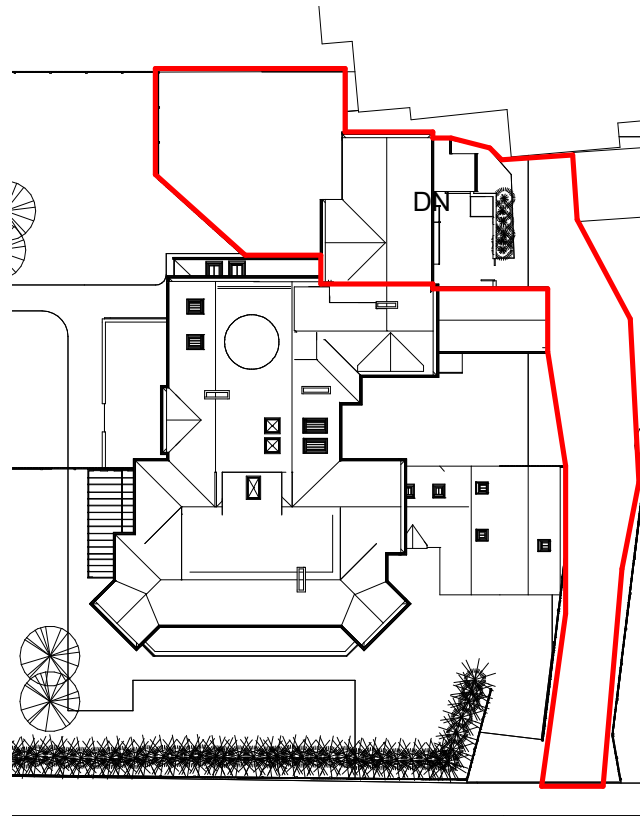


**2 Site Plan**  
1 : 500




VISUAL SCALE 1:500 @ A3

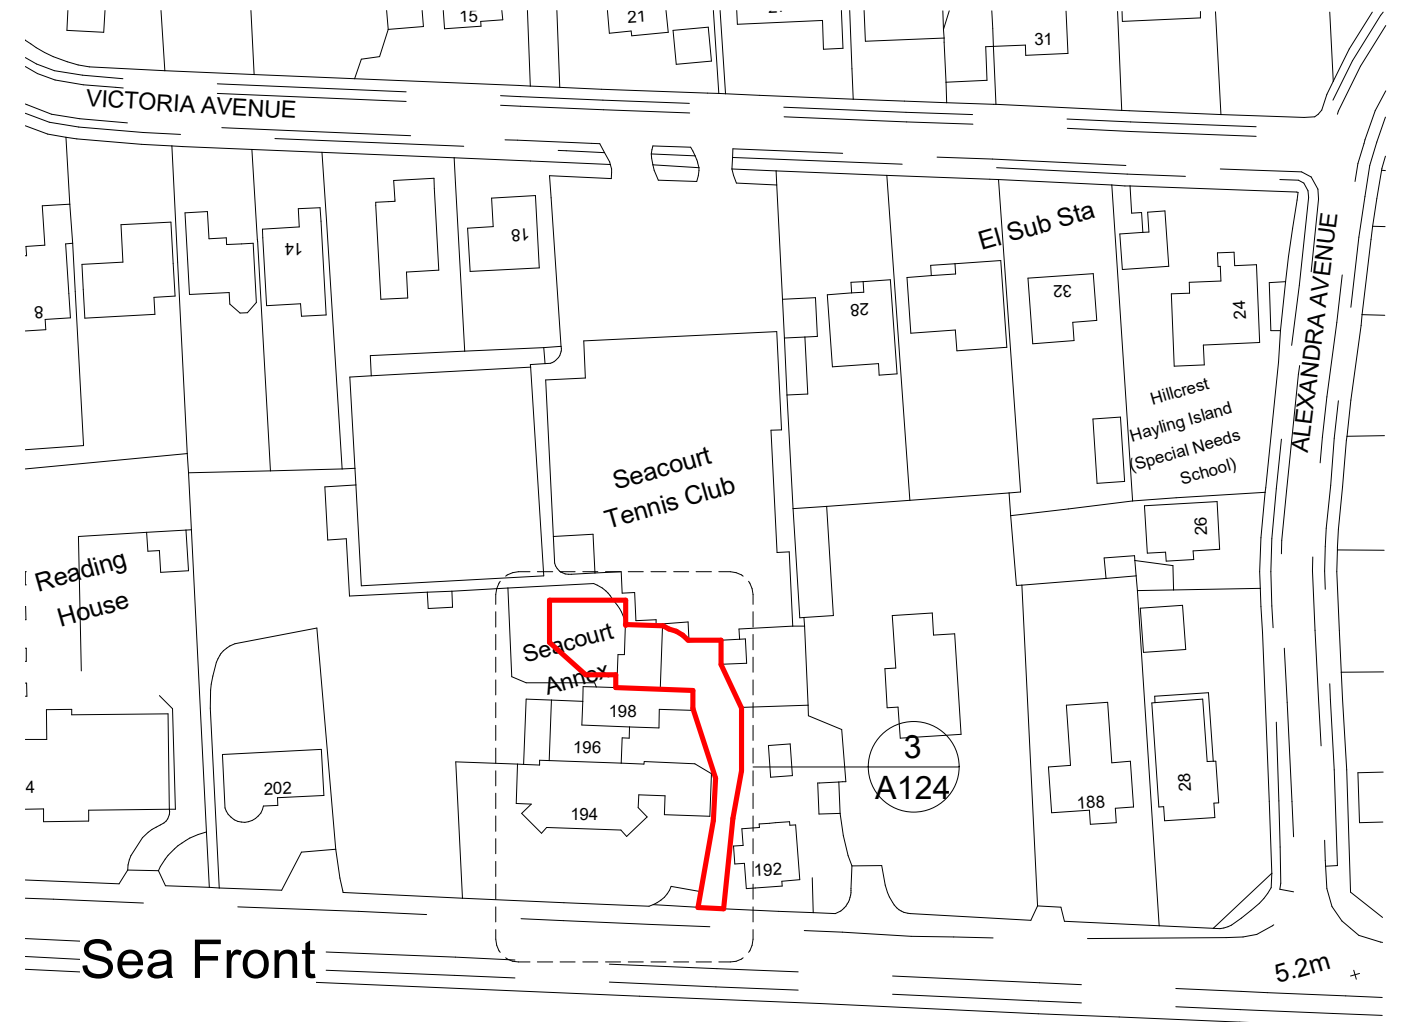

**1 Location Plan**  
1 : 1250

 

VISUAL SCALE 1:1250 @ A3

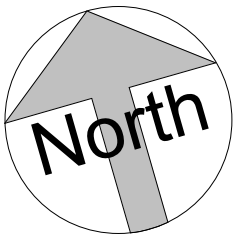

This map was purchased from  
emapsite.com and is subject  
to the following © Crown copyright and  
database rights  
Ordnance Survey AC0000808122

**IJ Murray  
Associates Ltd**

www.ijma.co.uk



I J Murray Associates  
Ltd  
200 Seafront  
Hayling Island  
Hampshire  
PO11 9HR  
Phone 07779 246915  
e-mail ian@ijma.co.uk

These drawings are for planning and building regulation  
purposes only and are not for construction. All dimensions  
should be checked on site before work commences

These drawings are the  
property of IJ Murray  
Associates Ltd and should  
not be reproduced or used  
in any way without the  
permission of a Director of  
IJ Murray Associates Ltd

**Mr John Stewart**  
**194A Seacourt hse**  
**Existing**

**Location and Site Plans**

|                |                |              |
|----------------|----------------|--------------|
| Project number | Project Number | <b>A121</b>  |
| Date           | Issue Date     |              |
| Drawn by       | Author         |              |
| Paper size     | Checker        | Scale        |
|                |                | As indicated |