


Proposed Elevations
showing works to the roof
approved under
APP/25/00560

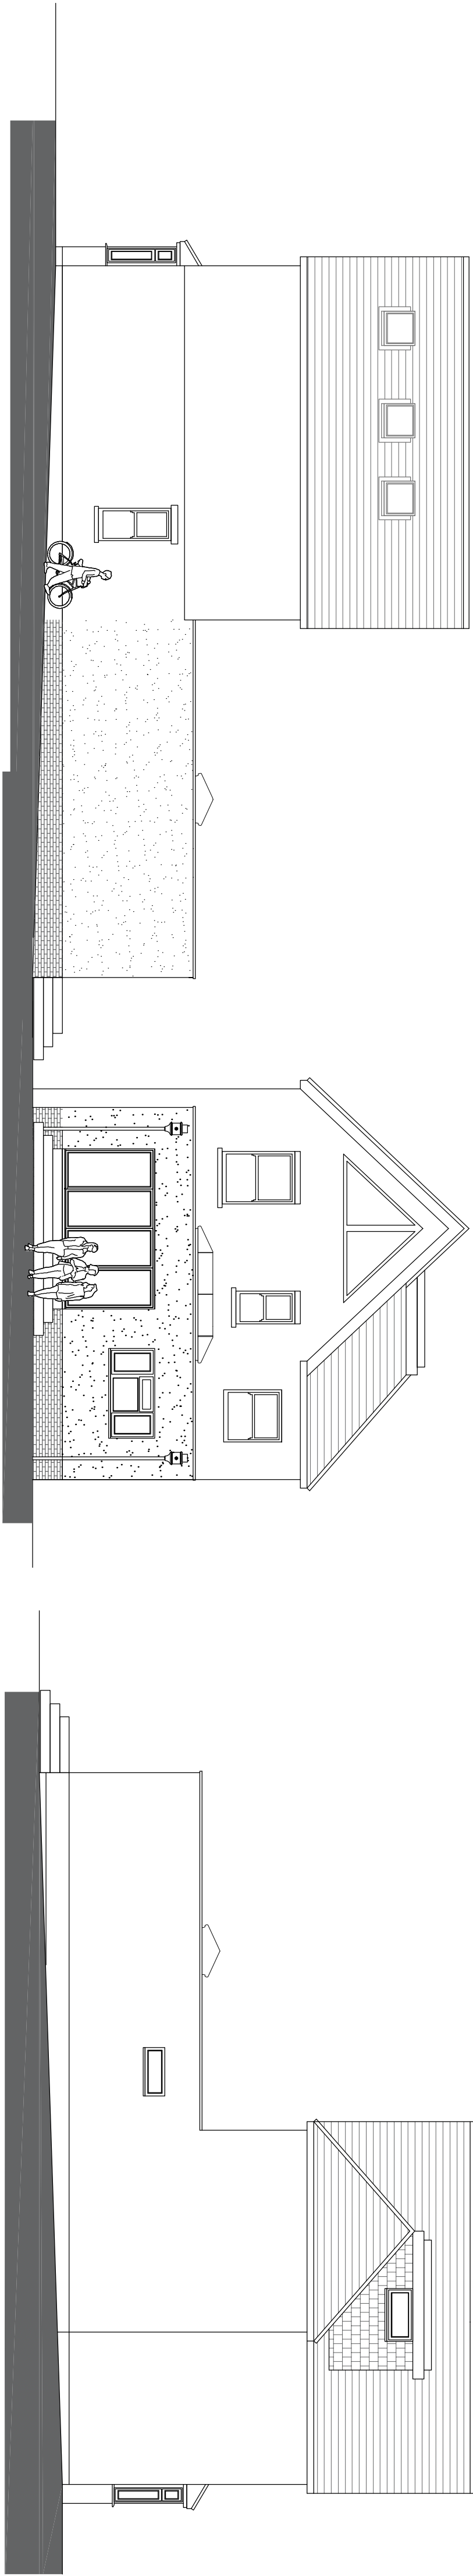


South Elevation




East Elevation

North Elevation

Proposed Floor Plan
& Roof Plan

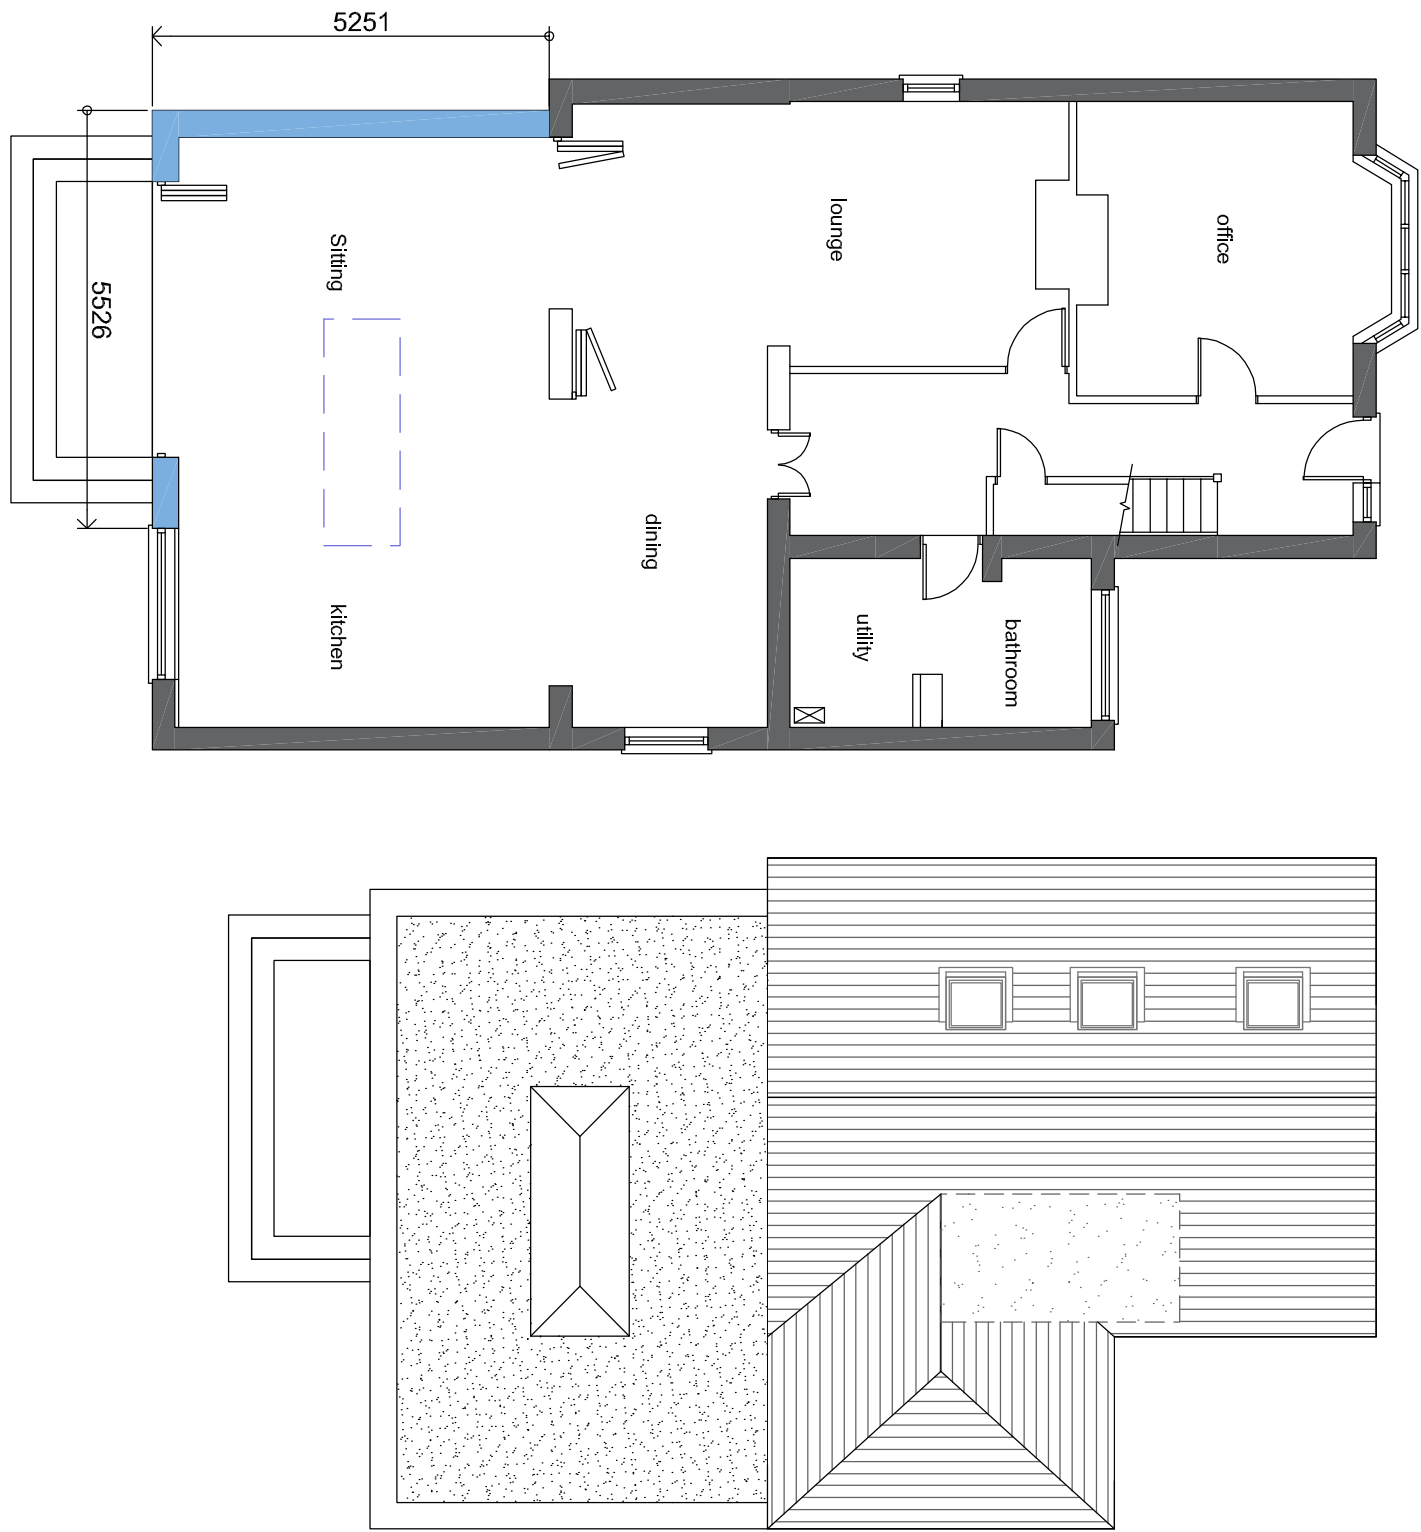

Proposed Single Storey Rear Extension

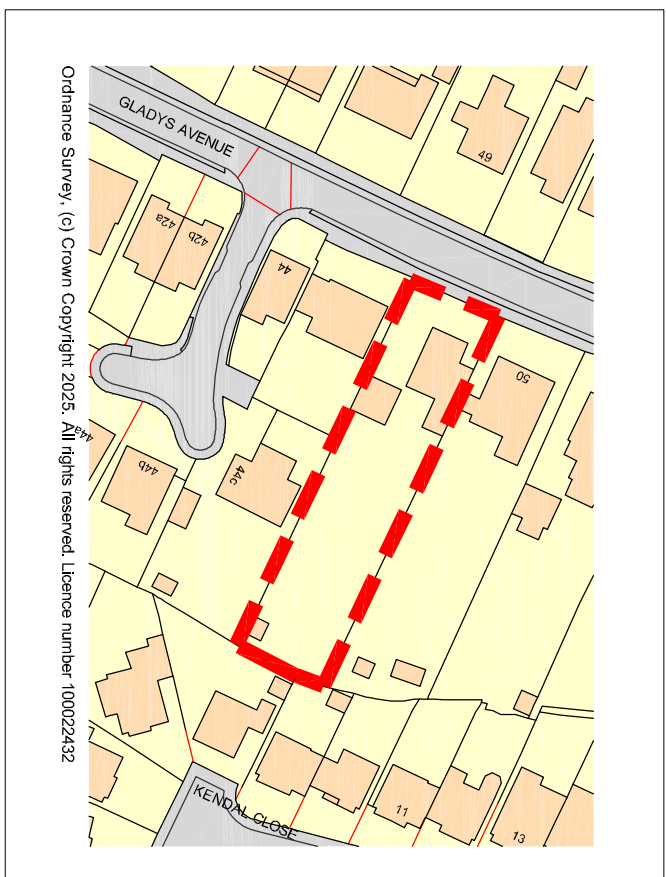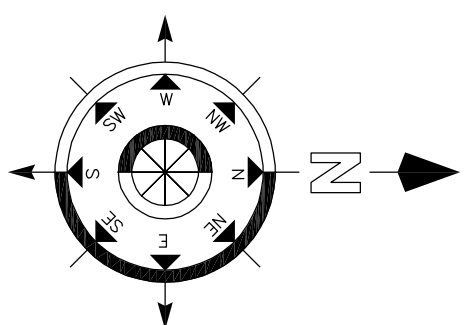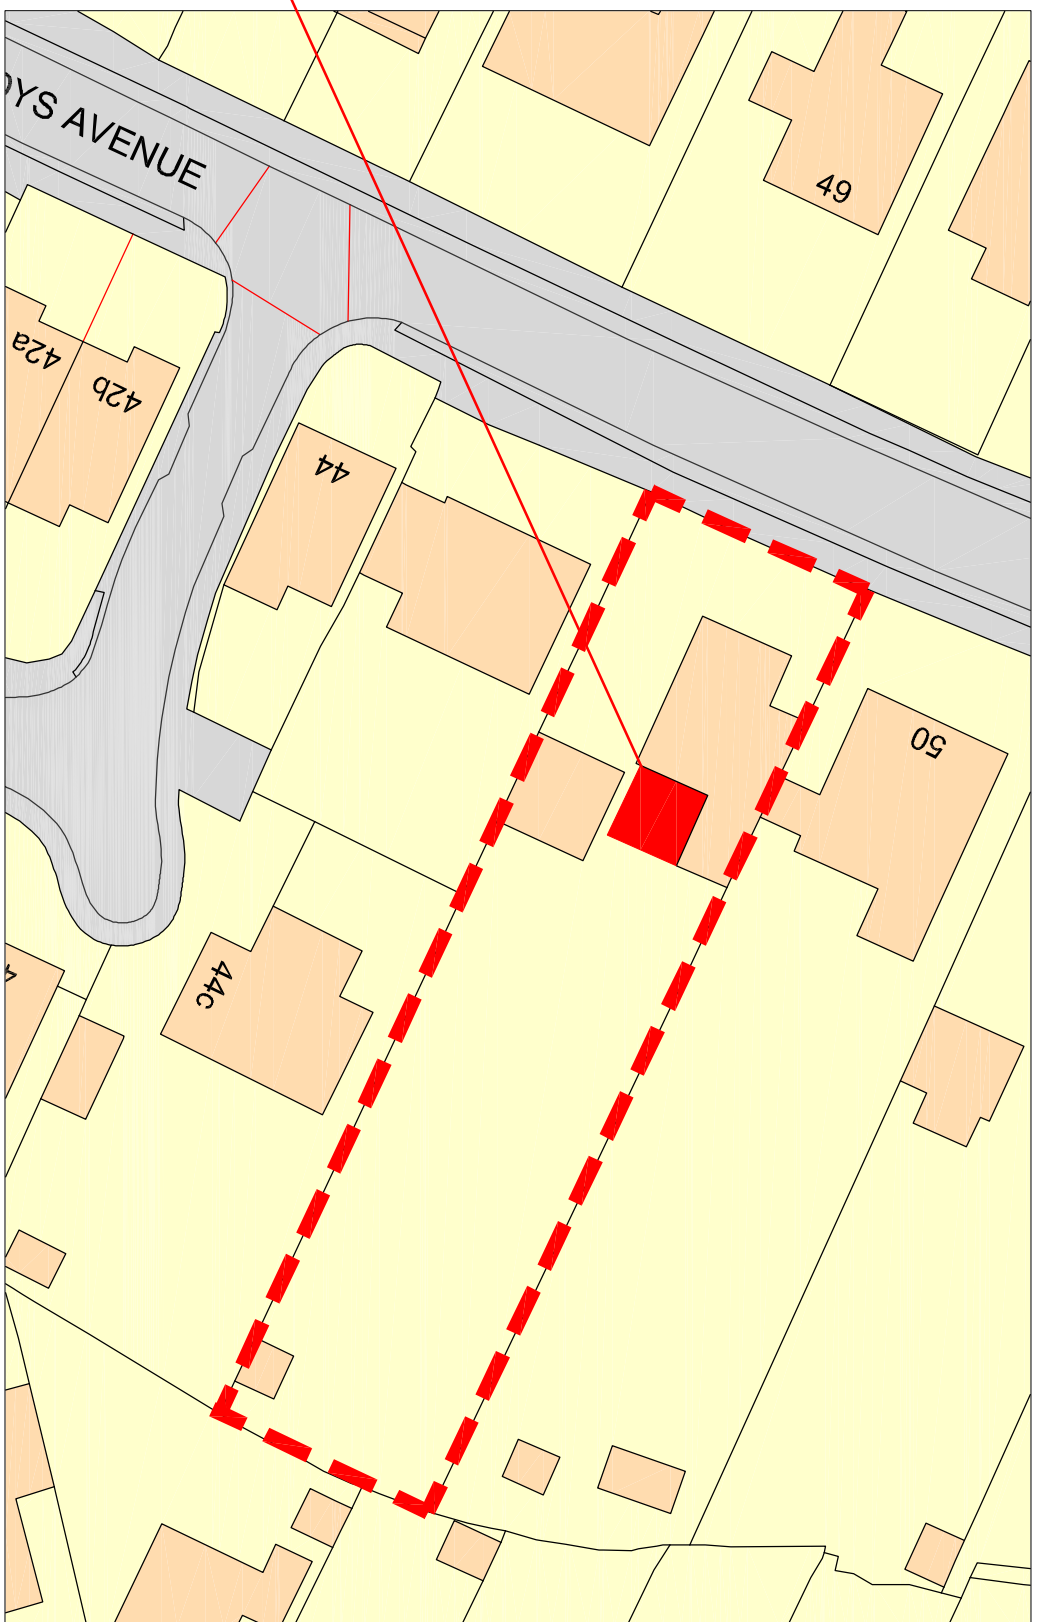

01	Planning updates	Rev: 26	CRF
Revisions	Descriptions	Date	Drawn

Project:
48 Gladys Avenue
Waterlooville
Hampshire

Drawing Title:

Proposed Single Storey Rear Extension

Chris Flint Associates Ltd			
CHARTERED SURVEYORS - PROJECT MANAGERS DEVELOPMENT CONSULTANTS			
Drawn By	Date	SHEET SIZE	Approved By
CF	17/02/26	A1	

Drawn By	Date	SHEET SIZE	Approved By
CFA	FULL	02	01
			1-100

PLANNING

REC'D 0000 - 20 QUEENS ROAD - WATERLOOVILLE - PO7 5SR
Tel: 023 92 43344
Email: info@flintassociates.co.uk