

25046

PLANNING SCHEME AT 21 & 23 THE CRESCENT




JAMES POTTER
ASSOCIATES

This drawing may be scaled with reference to the scale bar for planning application purposes only. Do not scale for any other purpose, use only annotated dimensions. All dimensions are to be checked by parties using the drawing, and any errors or omissions are to be reported to James Potter Associates Ltd.





Rev.	Date	Note	Author	Checked
P01	19/02/2026	Planning Issue	TJ	JP
P02	26/02/2026	Planning Issue	TJ	JP
P03	03/03/2026	Planning Issue	TJ	JP

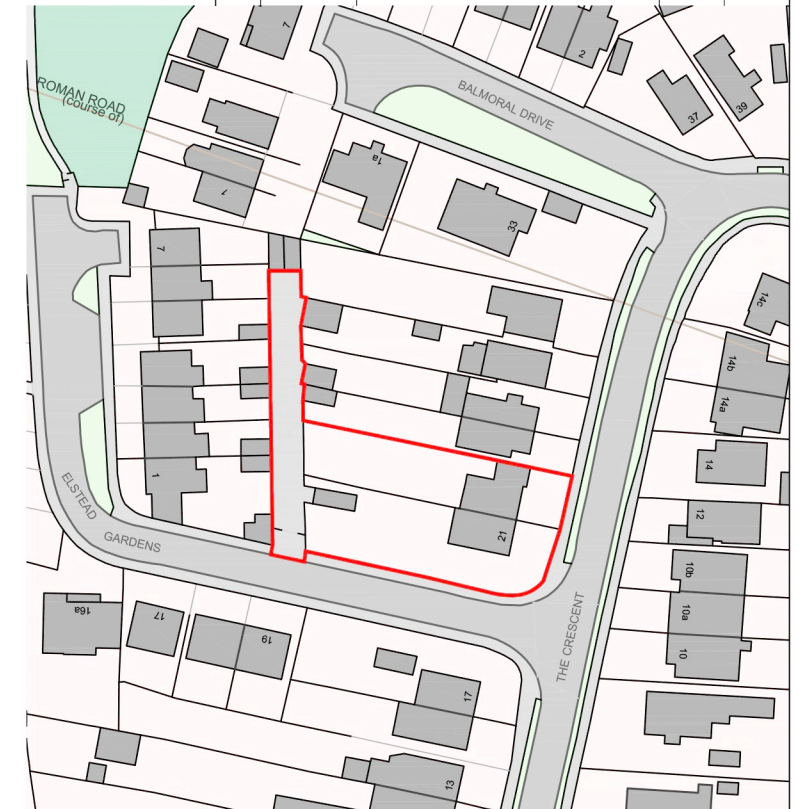


Ordnance Survey, (c) Crown Copyright 2026. All rights reserved. Licence number 100022432

LOCATION PLAN
SCALE 1:1250

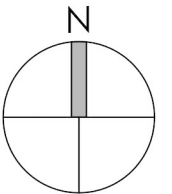 

KEY

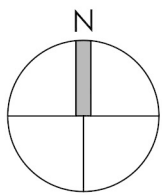 Site Boundary

SITE LAYOUT
SCALE 1:200



SCHEDULE OF ACCOMMODATION

1No. 3 Bed House A	93m ² (1001 sqft)
--------------------	------------------------------

TOTAL UNITS: 1 UNIT

Project	NEW DWELLINGS AT 21 & 23 THE CRESENT WIDLEY, WATERLOOVILLE PO7 5EU			Drawing	BLOCK AND LOCATION PLAN		
				Job-Dwg Number	25046-PL-1110		Rev.
Client	RICHARD MIDDLETON			<div><div></div><div>JAMES POTTER ASSOCIATES</div></div> <p>www.jpa.design</p> <p>JPA - PORTSMOUTH</p> <p>117 Highland Road, Southsea, Portsmouth, PO4 9DD</p> <p>t. +44(0)2394 002 897</p>			
Status	PLANNING						
Scale	1:200 & 1:1250	Sheet Size	A3				
JPA Project No.	25046	Date	FEB 2026				

This drawing may be scaled with reference to the scale bar for planning application purposes only. Do not scale for any other purpose, use only annotated dimensions. All dimensions are to be checked by parties using the drawing, and any errors or omissions are to be reported to James Potter Associates Ltd.

Rev.	Date	Note	Author	Checked
P01	19/02/2026	Preliminary Planning Pack	TJ	JP

1 Elstead Gardens



16a Elstead Gardens



37 The Crescent



17, 18 & 19 Elstead Gardens



14a & 14b The Crescent




15 & 17 The Crescent




4 The Crescent

Project	NEW DWELLING AT 21 & 23 THE CRESCENT, WIDLEY, WATERLOOVILLE, PO7 5EU			Drawing	SITE ANALYSIS - SURROUNDING PROPERTIES		
Client	RICHARD MIDDLETON			Job-Dwg Number	25046-PL-2101	Rev.	P01
Status	Planning			 JAMES POTTER ASSOCIATES www.jpa.design JPA - PORTSMOUTH 117 Highland Road, Southsea, Portsmouth, PO4 9DD t: +44(0)2394 002 897			
Scale		Sheet Size	A3				
JPA Project No.	25046	Date	FEB 2026				

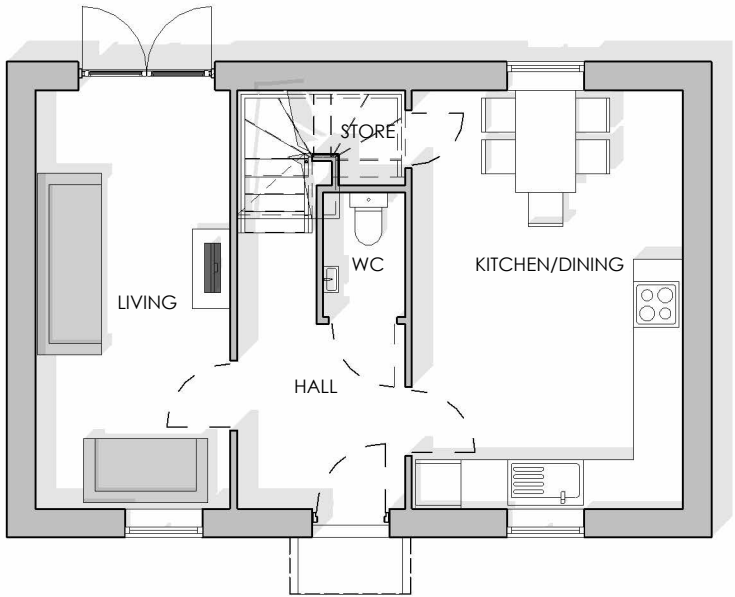


Proposed Ground Floor Plan
1 : 100

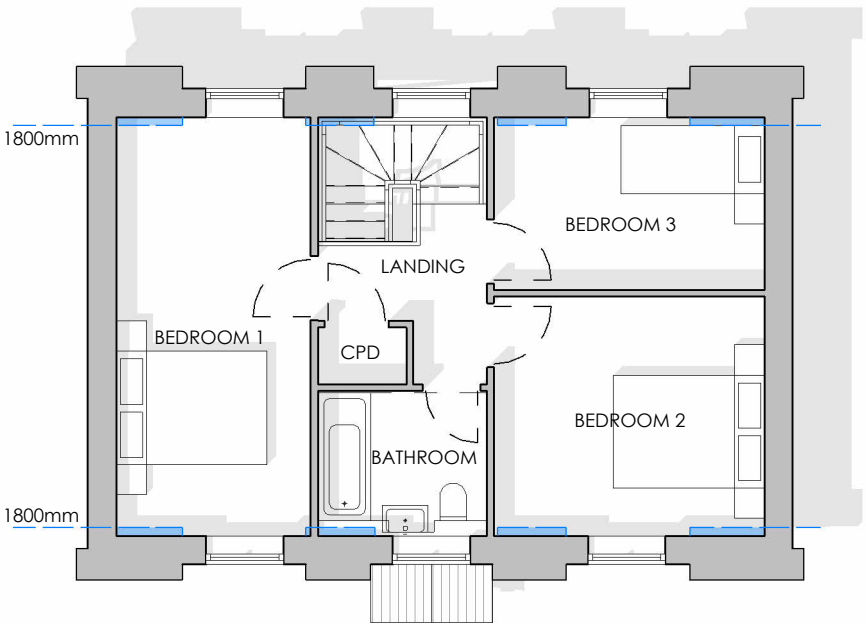

Proposed First Floor Plan
1 : 100




Proposed Roof Plan
1 : 100

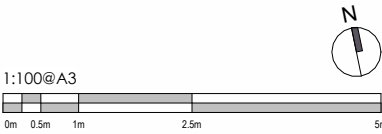


Project	NEW DWELLING AT 21 & 23 THE CRESCENT, WIDLEY, WATERLOOVILLE, PO7 5EU			Drawing	PROPOSED FLOOR PLANS		
				Job-Dwg Number	25046-PL-2200	Rev.	P01
Client	RICHARD MIDDLETON			<div><div></div><div>JAMES POTTER ASSOCIATES</div></div> <div>www.jpa.design JPA - PORTSMOUTH 117 Highland Road, Southsea, Portsmouth, PO4 9DD t. +44(0)2394 002 897</div>			
Status	Planning						
Scale	1 : 100	Sheet Size	A3				
JPA Project No.	25046	Date	FEB 2026				




Proposed South Elevation

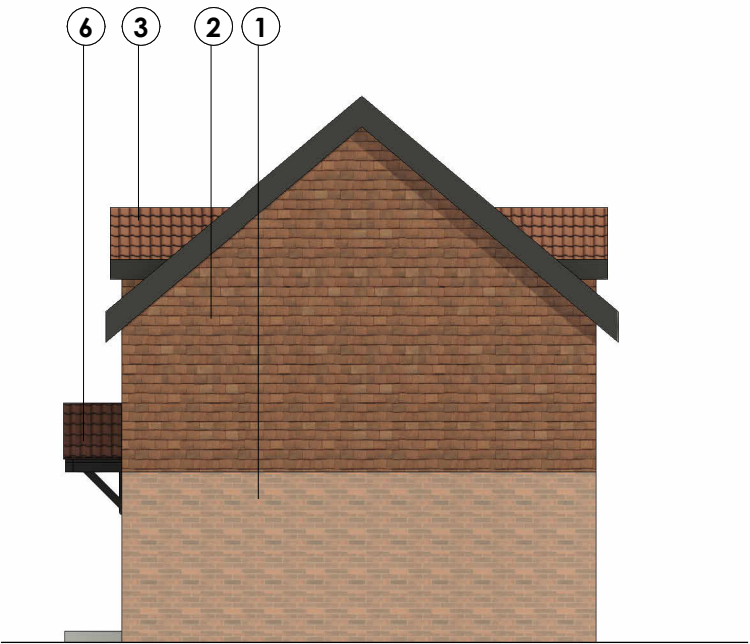

Proposed East Elevation

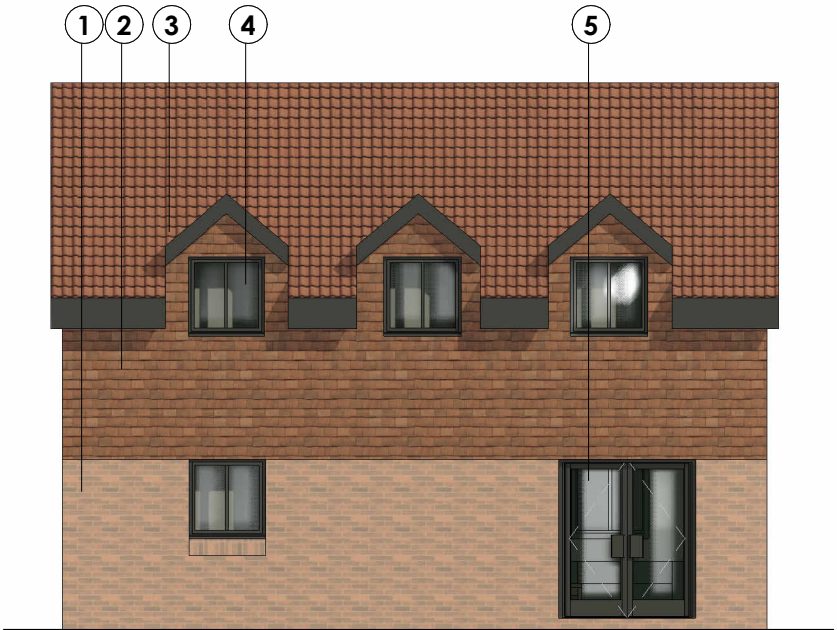


Proposed North Elevation

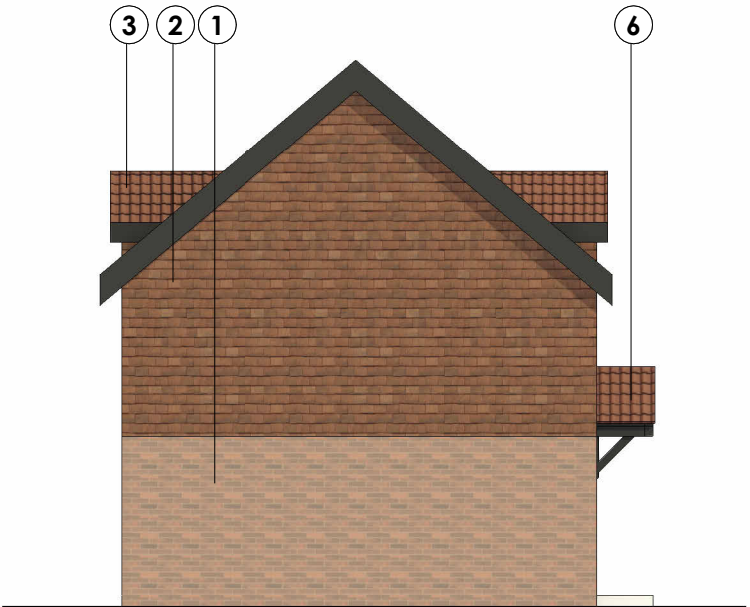

Proposed West Elevation

Material Schedule

- 1 Red Brick
- 2 Hanging Tiles
- 3 Red tiled roof
- 4 Windows
- 5 External door
- 6 Canopy

 

Project	NEW DWELLING AT 21 & 23 THE CRESCENT, WIDLEY, WATERLOOVILLE, PO7 5EU			Drawing	PROPOSED ELEVATIONS		
				Job-Dwg Number	25046-PL-2300	Rev.	P01
Client	RICHARD MIDDLETON			<div><div></div><div>JAMES POTTER ASSOCIATES</div></div> <div>www.jpa.design</div> <div>JPA - PORTSMOUTH</div> <div>117 Highland Road, Southsea, Portsmouth, PO4 9DD</div> <div>t. +44(0)2394 002 897</div>			
Status	Planning						
Scale	1 : 100	Sheet Size	A3				
JPA Project No.	25046	Date	FEB 2026				



Project	NEW DWELLING AT 21 & 23 THE CRESCENT, WIDLEY, WATERLOOVILLE, PO7 5EU			Drawing	INDICATIVE 3D VIEW		
				Job-Dwg Number	25046-PL-2600	Rev.	P01
Client	RICHARD MIDDLETON			<div><div>JPA</div><div>JAMES POTTER ASSOCIATES</div><div>www.jpa.design</div><div>JPA - PORTSMOUTH</div><div>117 Highland Road, Southsea, Portsmouth, PO4 9DD</div><div>t. +44(0)2394 002 897</div></div>			
Status	Planning						
Scale		Sheet Size	A3				
JPA Project No.	25046	Date	FEB 2026				