




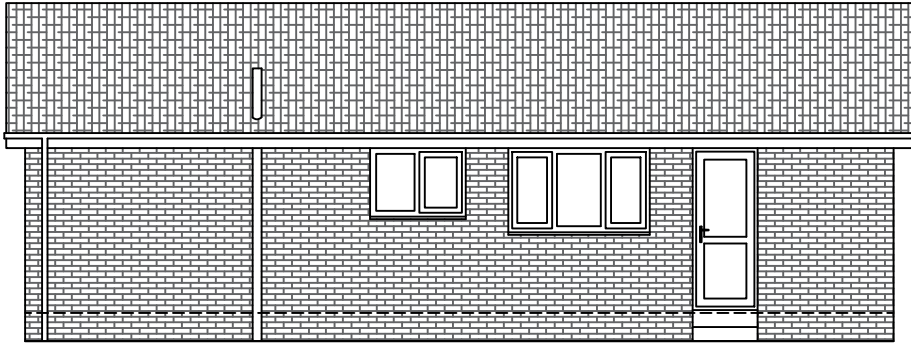


NORTH ELEVATION

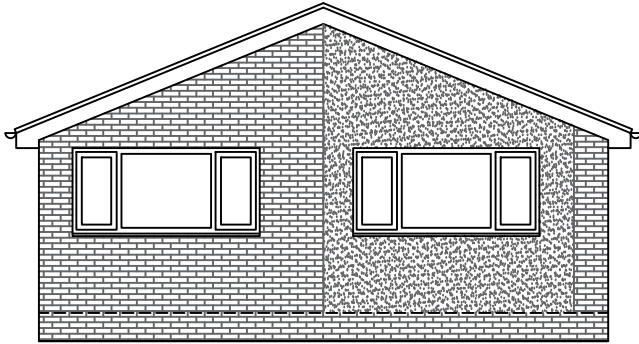


WEST ELEVATION

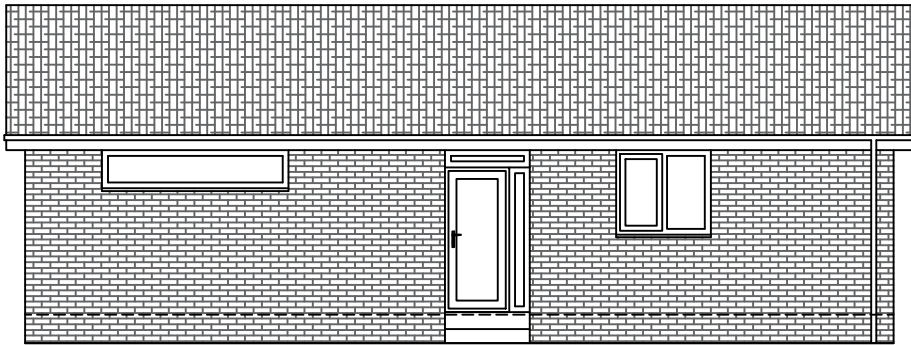

SOUTH ELEVATION

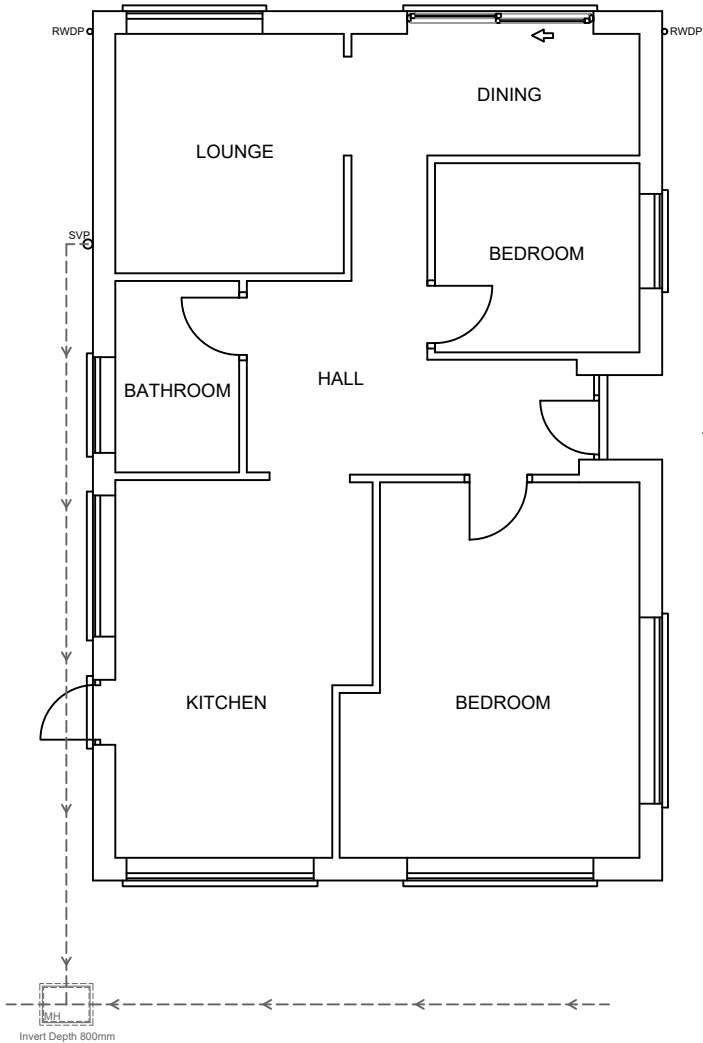

PLAN

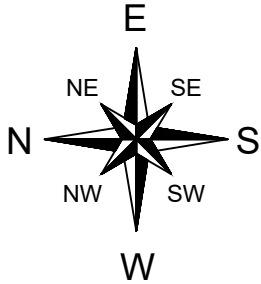

Notes:
Any drawings or plans depicted make no allowance for the provision of any tie bars within the roof of the proposed conservatory. This can only be determined once the roof is put into manufacture.
These drawings are the property of Anglian Home Improvements and must not be used, distributed, loaned or copied without the express permission of Anglian Home Improvements.
All dimensions are in millimetres (mm) unless noted otherwise.
Do not use for base laying purposes
Produced on A3 paper

Rev.	Date	Description	Initials
<div><div><div>Anglian</div><div>Home Improvements</div></div><div></div></div> <div>V04 September 2024</div>			
Drawing title:		Existing Plan and Elevations	
CONTRACT No. :		90018199	Page 1 of 2
Proposed: PVCu Conservatory at: 13 LABURNUM GROVE HAYLING ISLAND HAMPSHIRE PO11 9DR			
Drawers initials:		DJP	Scale : 1:100 Date: 23-03-26