




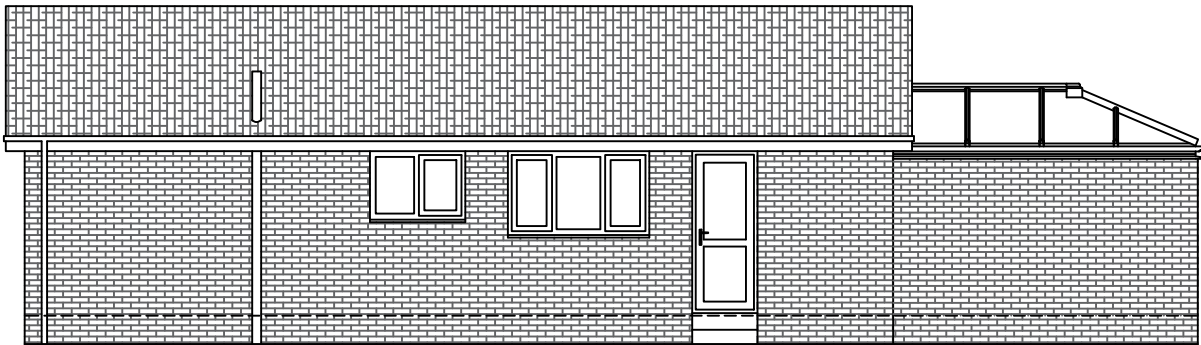


NORTH ELEVATION

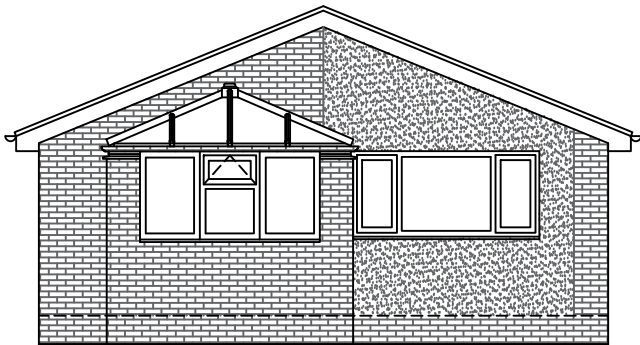


WEST ELEVATION

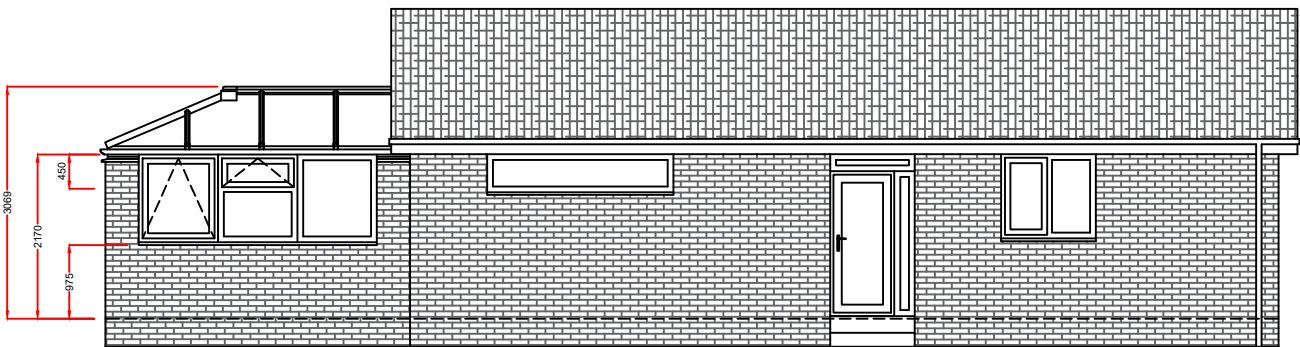


SOUTH ELEVATION

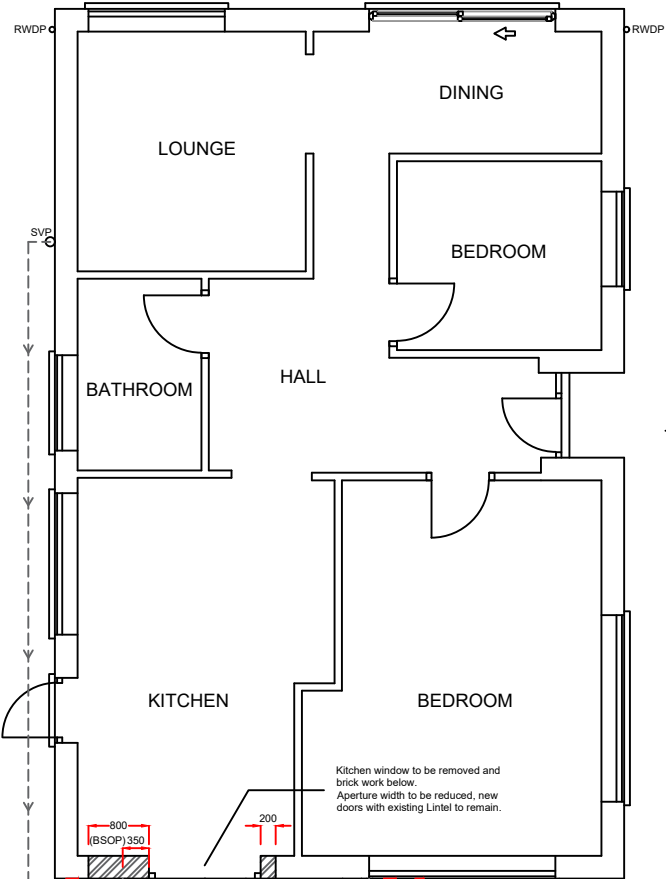

PLAN

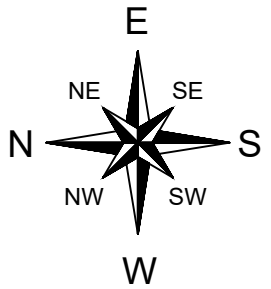

Product Specification:
Roof:
Roof Type: **Aluminium Rafter with PVCu Capping**
Roof Glazing: **Solaroof Glass**
Obscure Glass: **N/A**
Roof external colour: **WHITE**
Roof Internal colour: **WHITE**
Frames/Doors:
Frame type: **High Impact PVCu Mainframe**
External Colour : **WHITE**
Internal Colour : **WHITE**

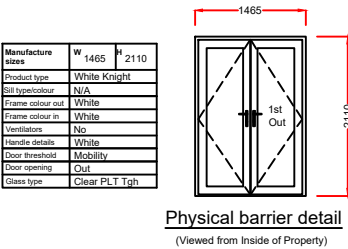

Notes:
All glazing to be toughened glass.
Any drawings or plans depicted make no allowance for the provision of any tie bars within the roof of the proposed Living space. This can only be determined once the roof is put into manufacture.
Existing physical barrier to remain (Bedroom window).
Knock through retaining existing lintel with new physical barrier by Anglian (Doors to replace kitchen window).
These drawings are the property of Anglian Home Improvements and must not be used, distributed, loaned or copied without the express permission of Anglian Home Improvements.
All dimensions are in millimetres (mm) unless noted otherwise.
Do not use for base laying purposes
Produced on A3 paper

Rev.	Date	Description	Initials

Anglian Home Improvements

TELEPHONE: 0800 093 3015

V04 September 2024

Drawing title: Proposed Plan and Elevations		
Contract No. : 90018199		Page 2 of 2
Proposed: PVCu Conservatory At: 13 LABURNUM GROVE HAYLING ISLAND HAMPSHIRE PO11 9DR		
Drawers initials: DJP	Scale : 1:100	Date: 23-03-26

