

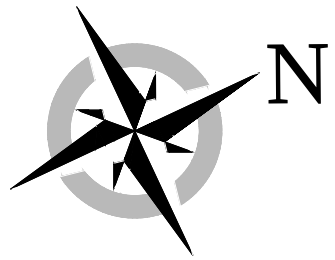


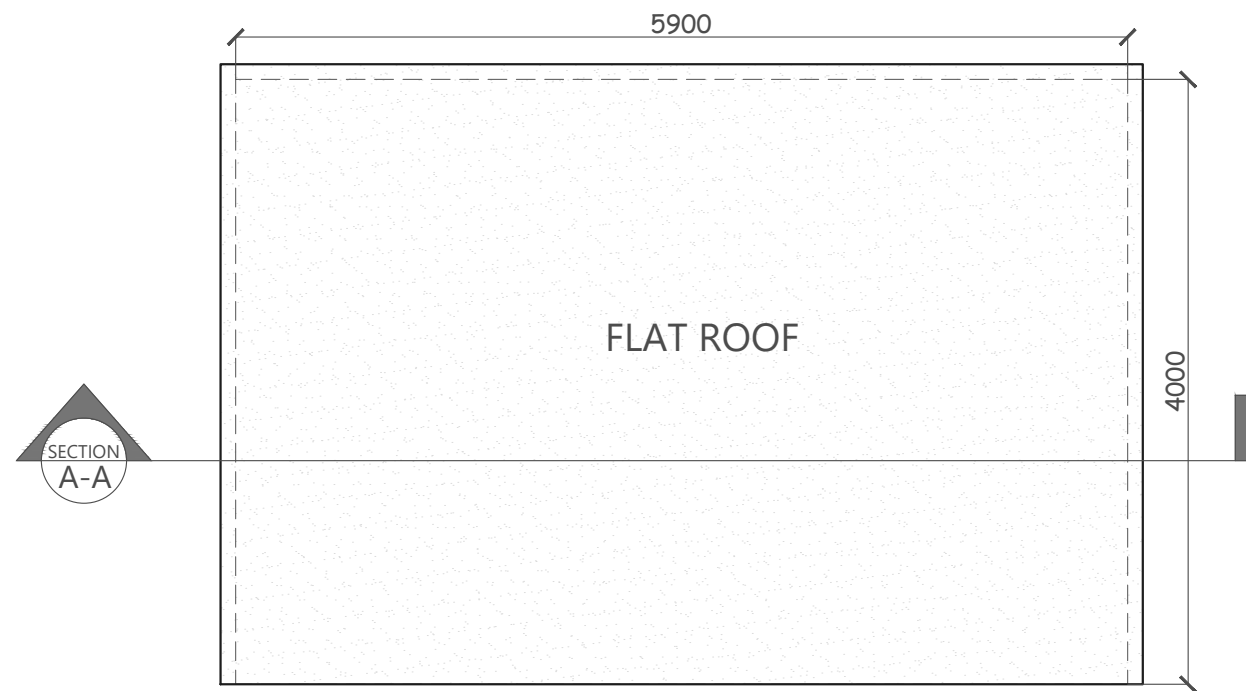

B ROOF PLAN
SCALE 1:50

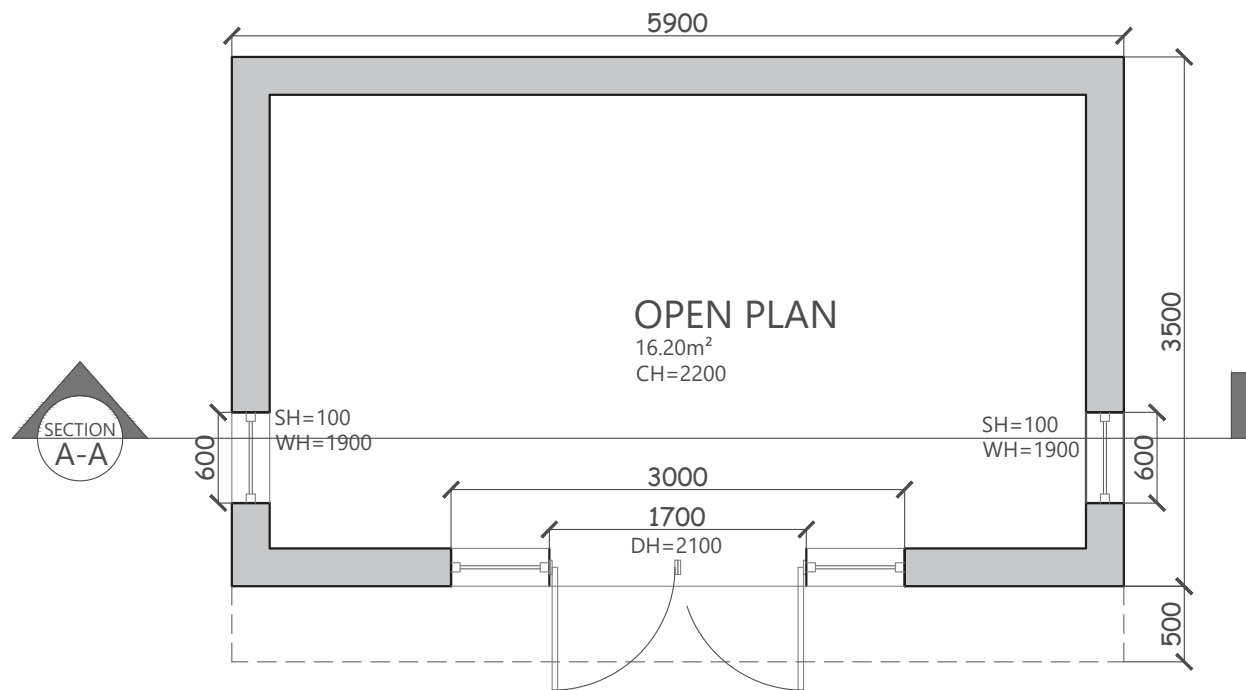

A GROUND FLOOR PLAN
SCALE 1:50

				PROJECT		DRAWING TITLE	
				4 WALLIS GARDENS, WATERLOOVILLE, PO7 7SA		GROUND FLOOR & ROOF PLANS	
				DRAWING NO.	REV.	<div>012345</div> <div>Meters @ 1:50 @ A3</div>	
REV	DATE	NOTES		PP-01			
				DATE	DRAWN	SCALE	
				26-03-26		1:50@A3	