


Key:


Existing walls to be retained



To be demolished / removed

 

Line of drainage (exist & prop)

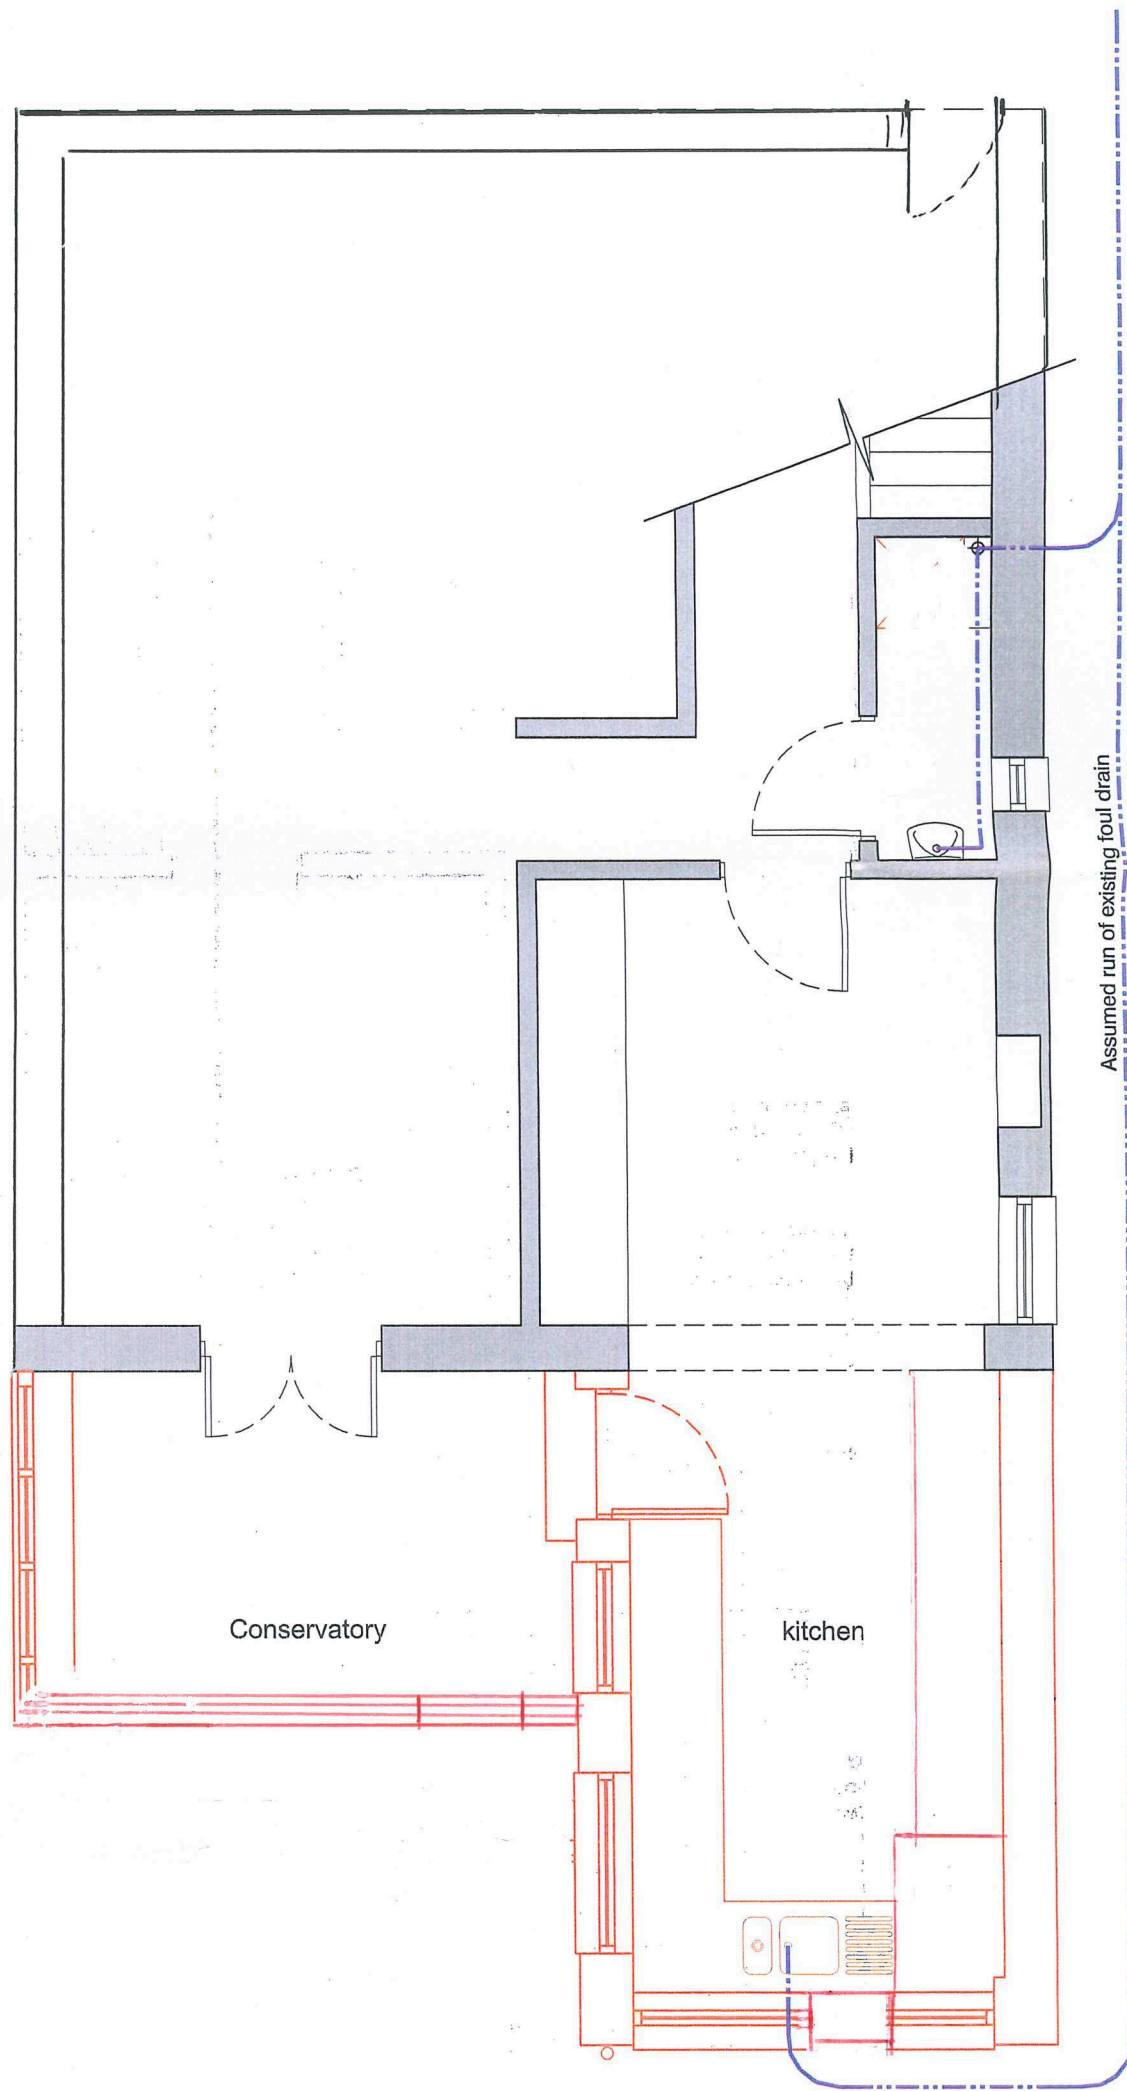

Existing floor plan

Scale 1:50

A3.