




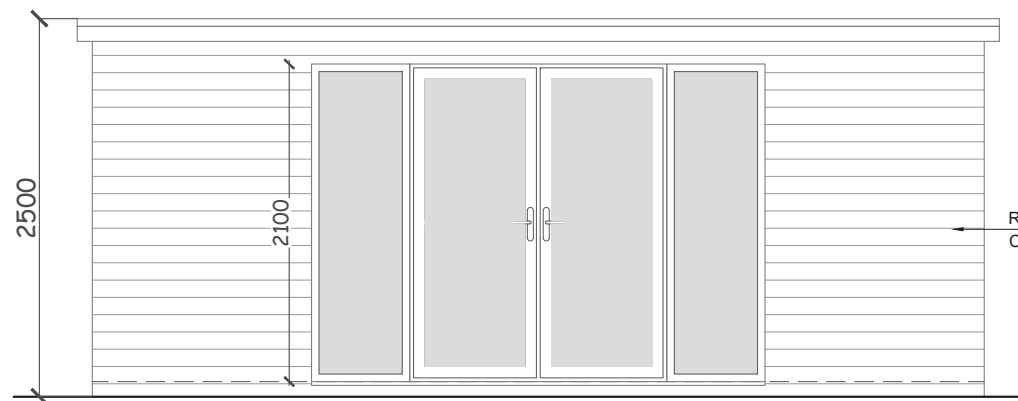


C FRONT ELEVATION
SCALE 1:50

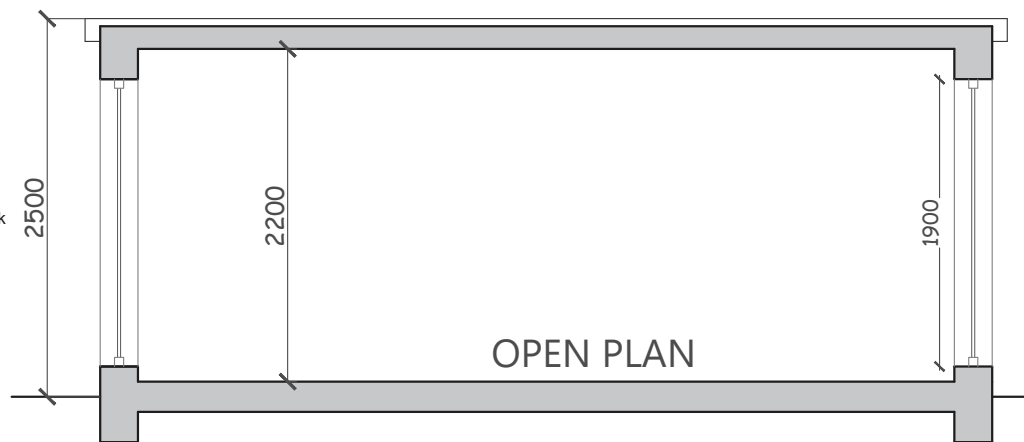


D SECTION AA'
SCALE 1:50

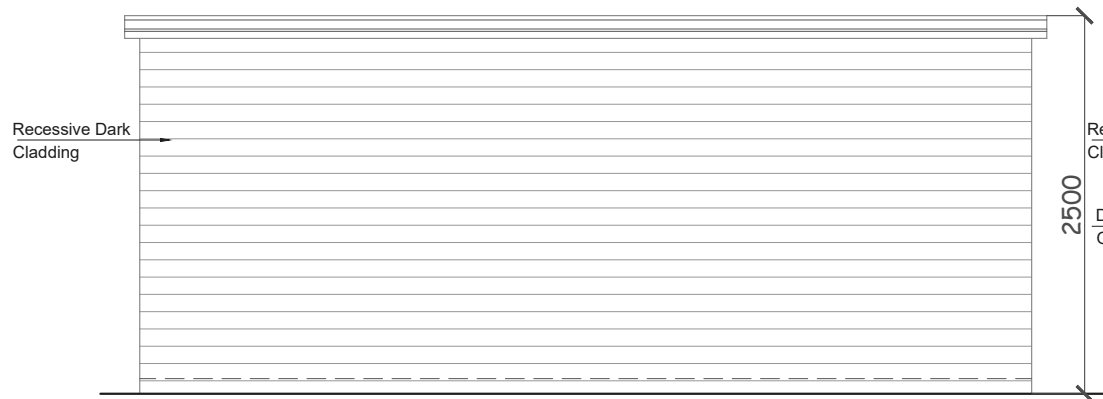

E REAR ELEVATION
SCALE 1:50

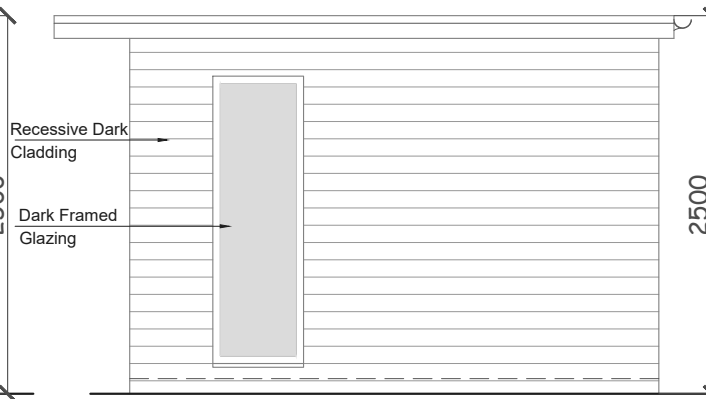

F SIDE ELEVATION
SCALE 1:50

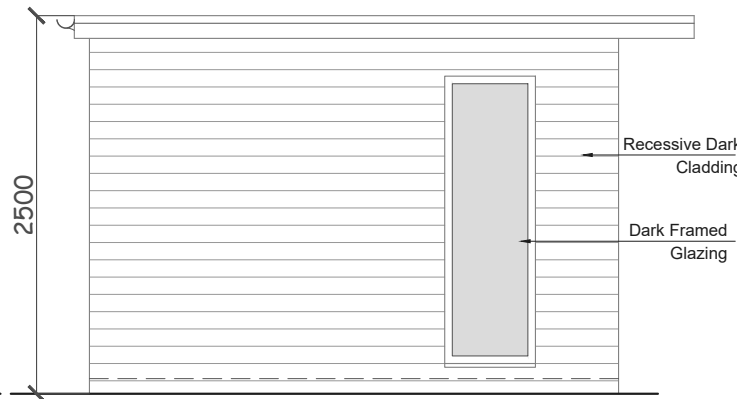

G SIDE ELEVATION
SCALE 1:50

				PROJECT		DRAWING TITLE	
				4 WALLIS GARDENS, WATERLOOVILLE, PO7 7SA		SECTION & ELEVATIONS	
				DRAWING NO.		REV.	<div>012345</div> <div>Meters @ 1:50 @ A3</div>
				PP-02			
REV	DATE	NOTES		DATE	DRAWN	SCALE	
			26-03-26		1:50@A3		