


NOTES

- 1. The contents of this drawing are copyright of Watts Holt.
- 2. It may not be copied, reproduced or altered in anyway without the written authority.
- 3. Do not scale. Figured dimensions only to be used.
- 4. Check dimensions on site before work proceeds, report any discrepancies.
- 5. All works commenced prior to formal planning approval and/or building control approval is entirely at contractors/client's own risk
- 6. If in doubt please ask!
- 7. Works are subject to the Party Wall Act 1996, owner has a duty to serve a Party Wall Structure Notice on any adjoining owner if building work on, to or near an existing Party Wall involves any of the following:

Key:

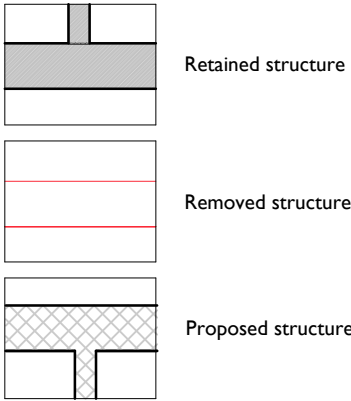

WATTS HOLT

THE YARD
LOCH ROAD, POOLE
DORSET, BH14 9EX

W: www.wattsholt.com
T: 01202 461586
E: hello@wattsholt.com

Scale 1000mm @ A3

No.	Revision.	Date	By
-----	-----------	------	----


Project
17 North Shore Road, Hayling Island

Client / Brand
Mr M Hodgkins

Drawing Title
Proposed Floor Plan

scale @ A3 1:50	checked .
date Mar '26	drawn VT

25193 05

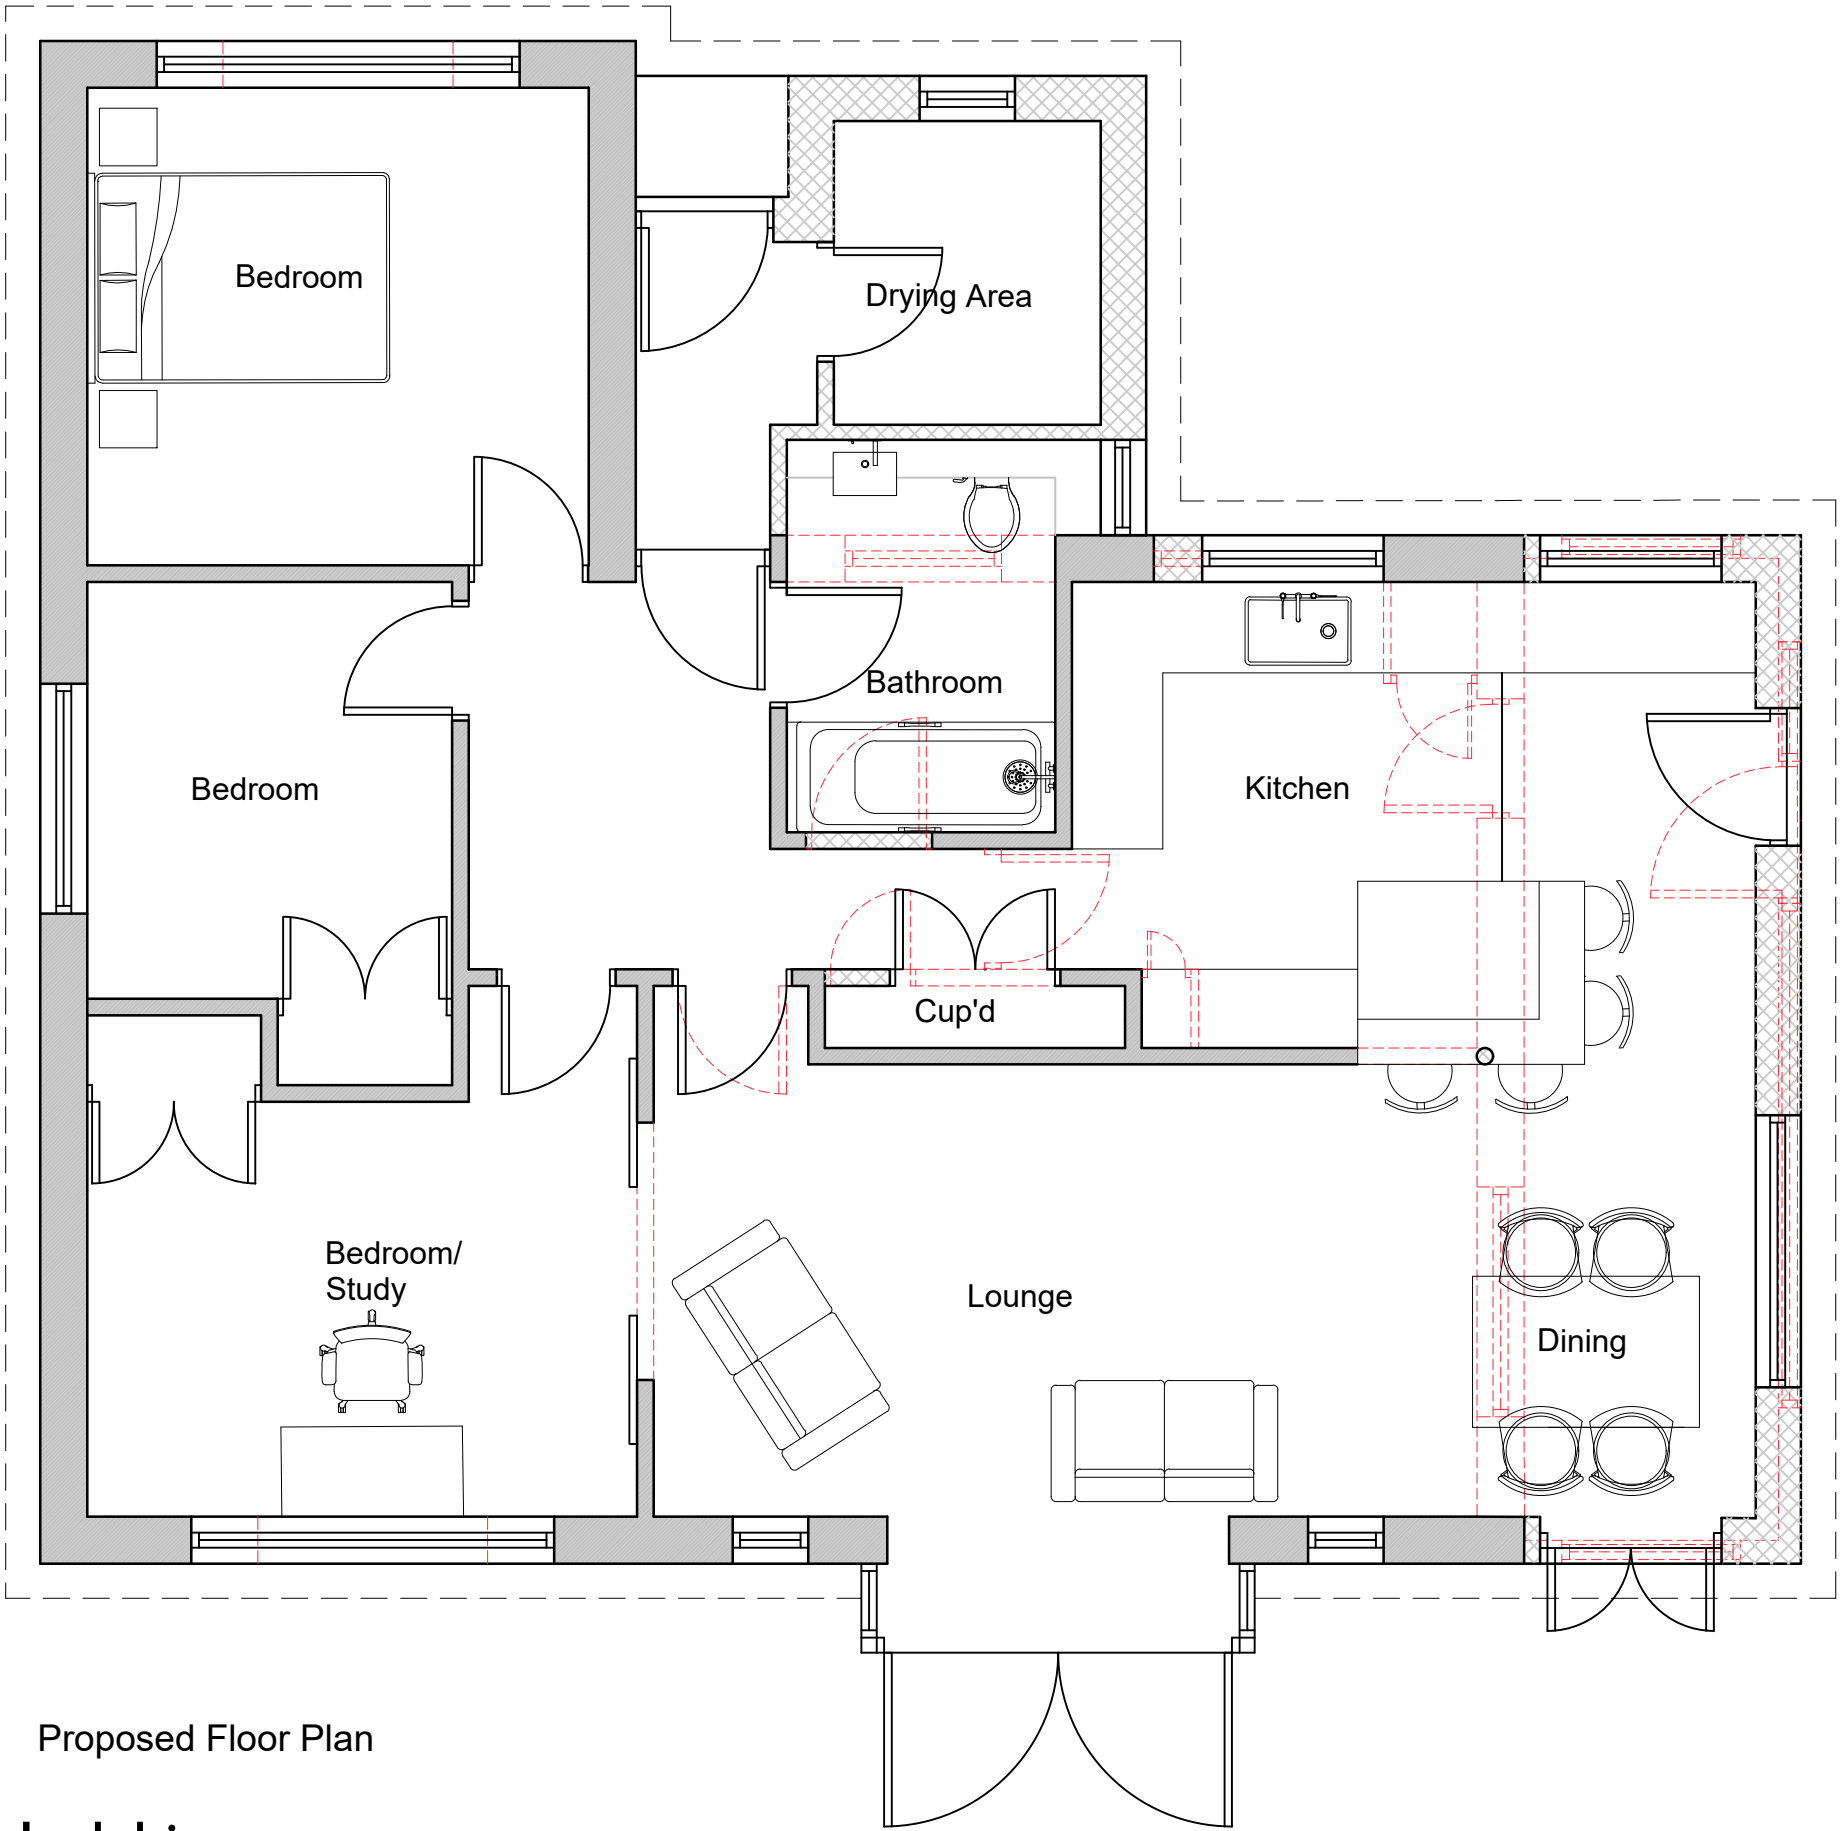

Proposed Floor Plan

Mr M Hodgkins
17 North Shore Road, Hayling Island.

