


Proposed
floor plan
Scale 1:50
(A3)

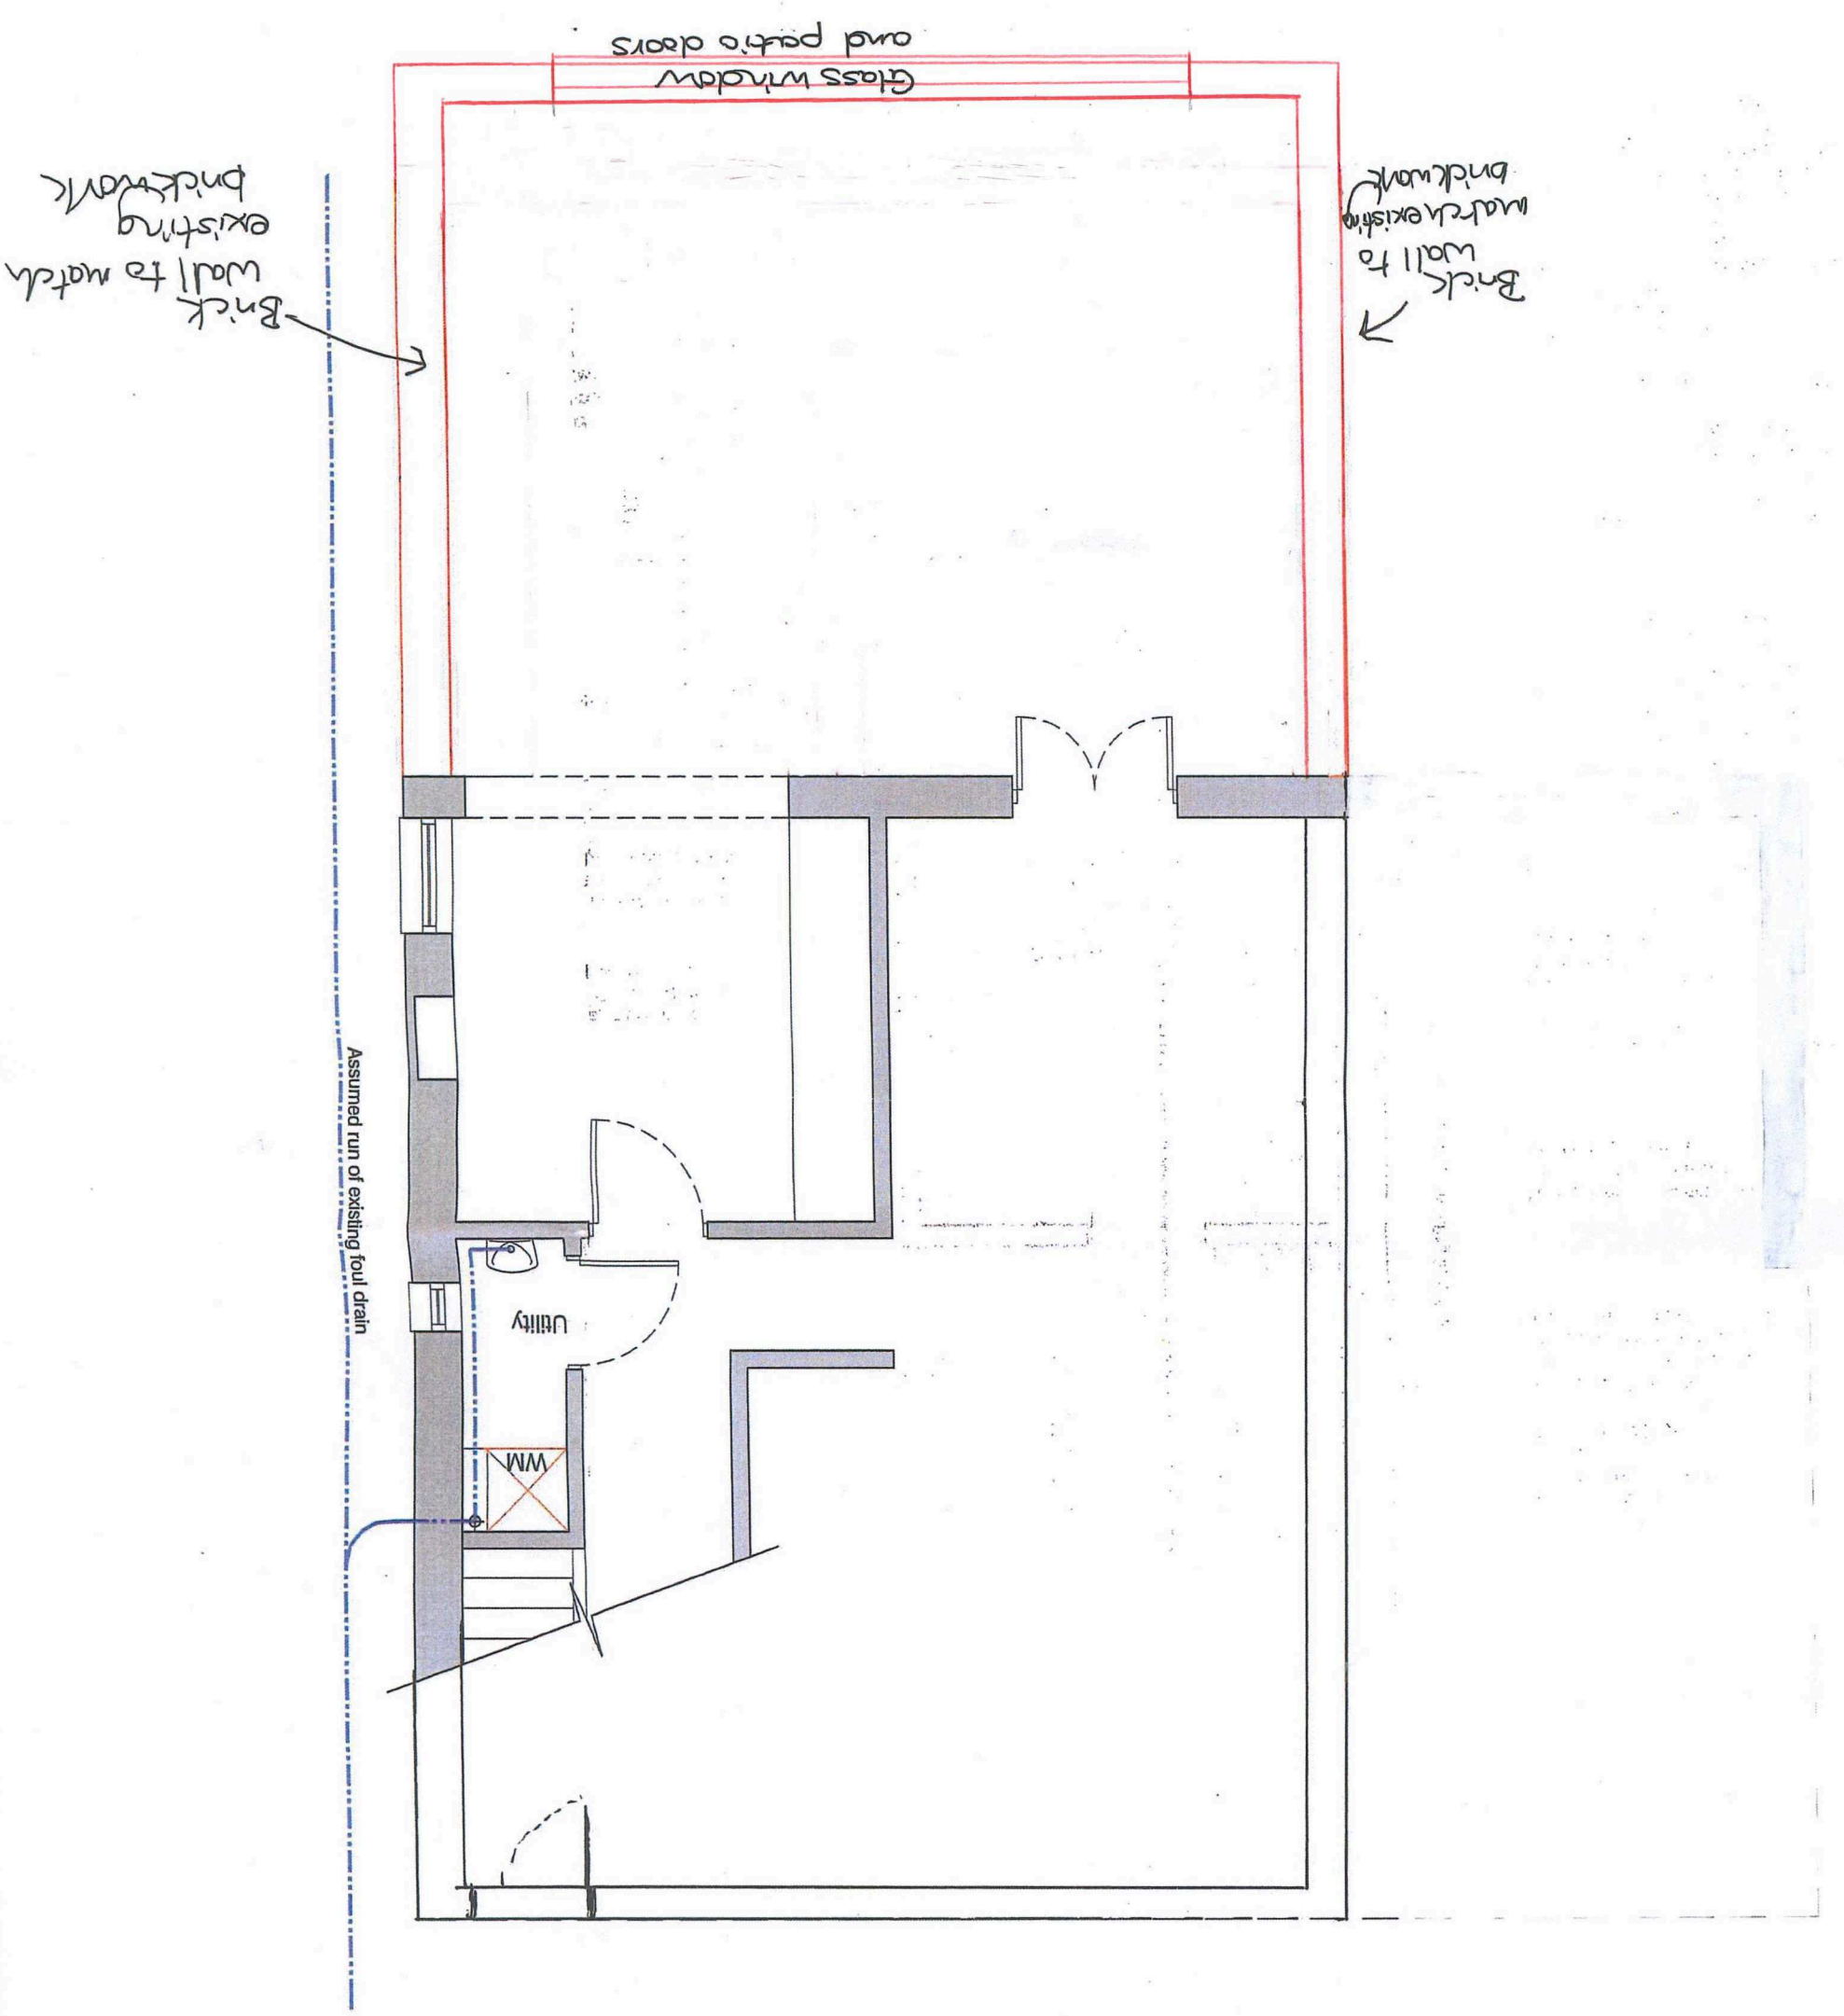

- Key:
- Existing walls to be retained
 - Proposed Extension
 - Line of drainage (exist & prop)