




Existing Floor Plan

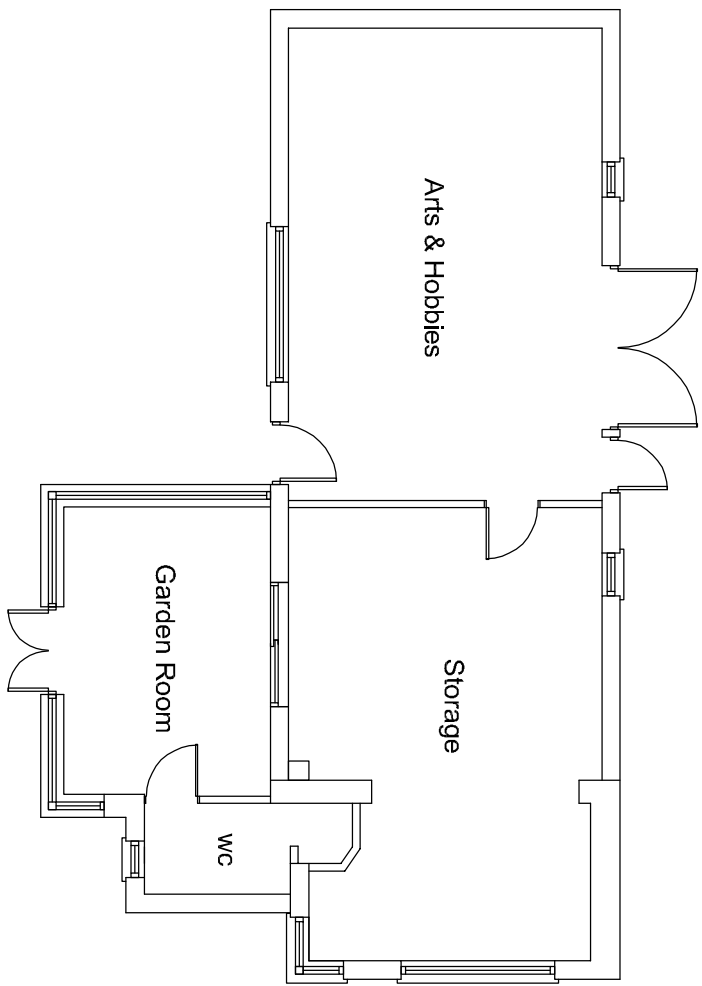





Existing Elevations

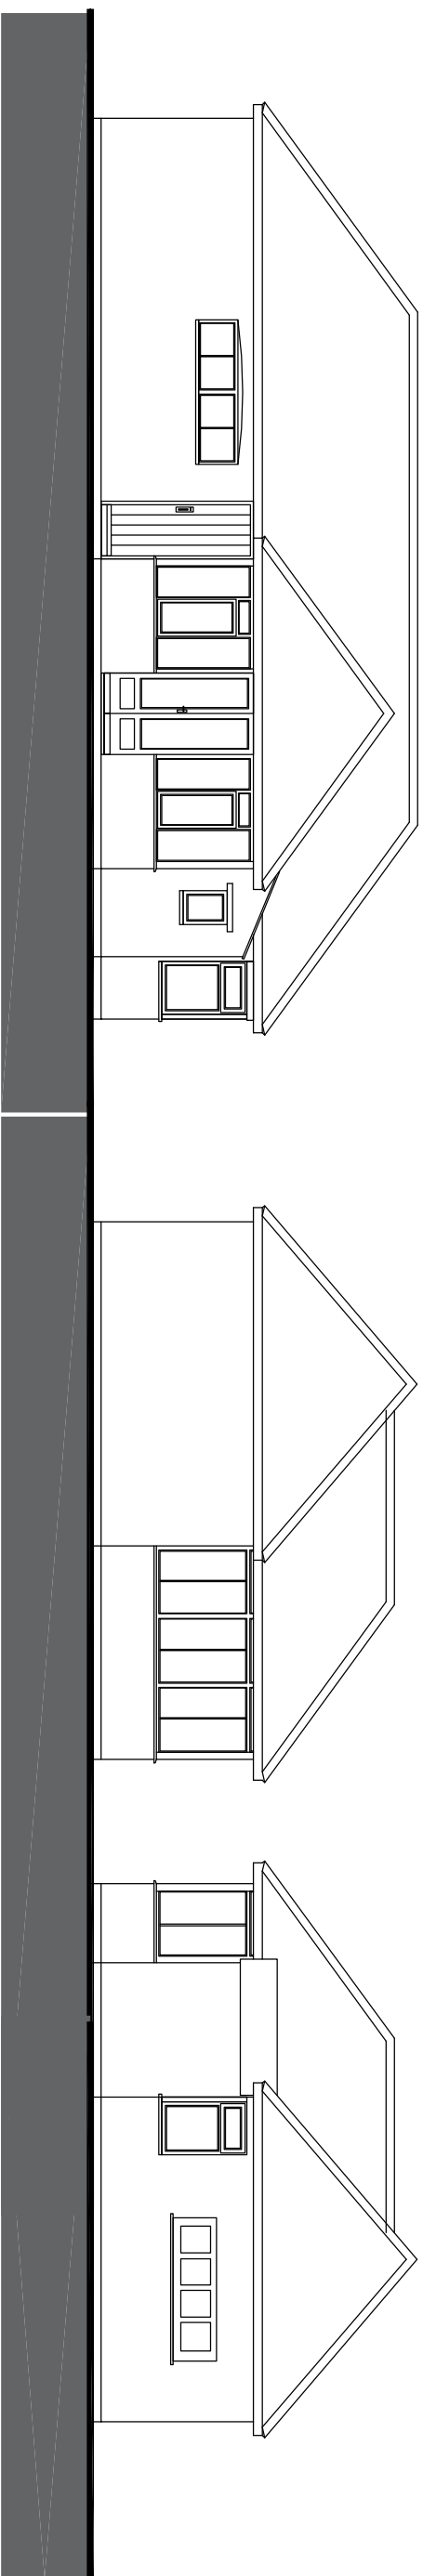

Proposed Floor Plan

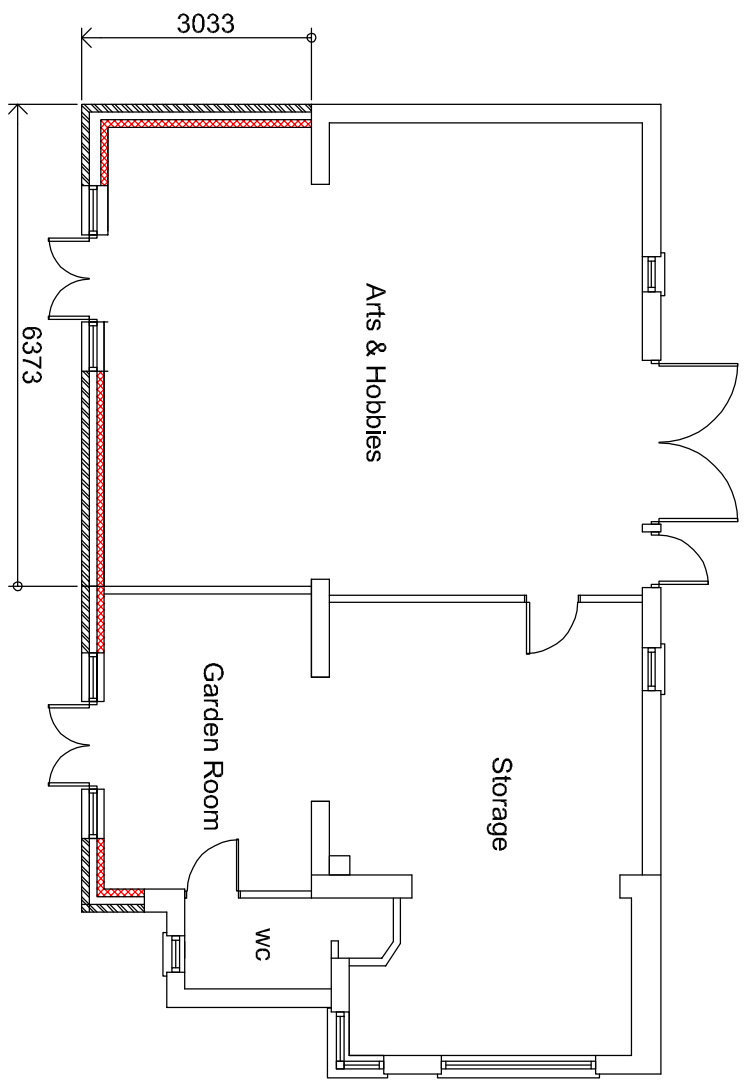

Proposed Elevations

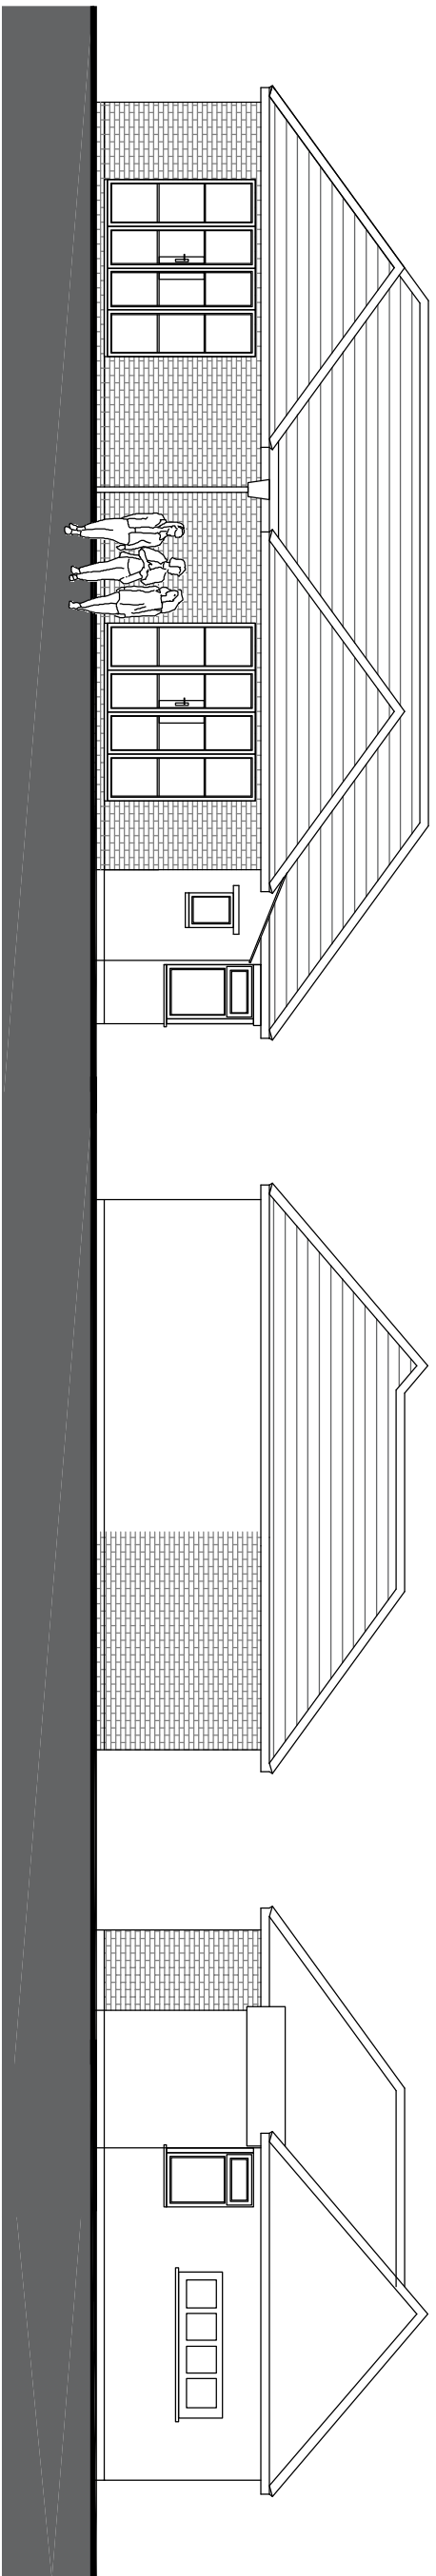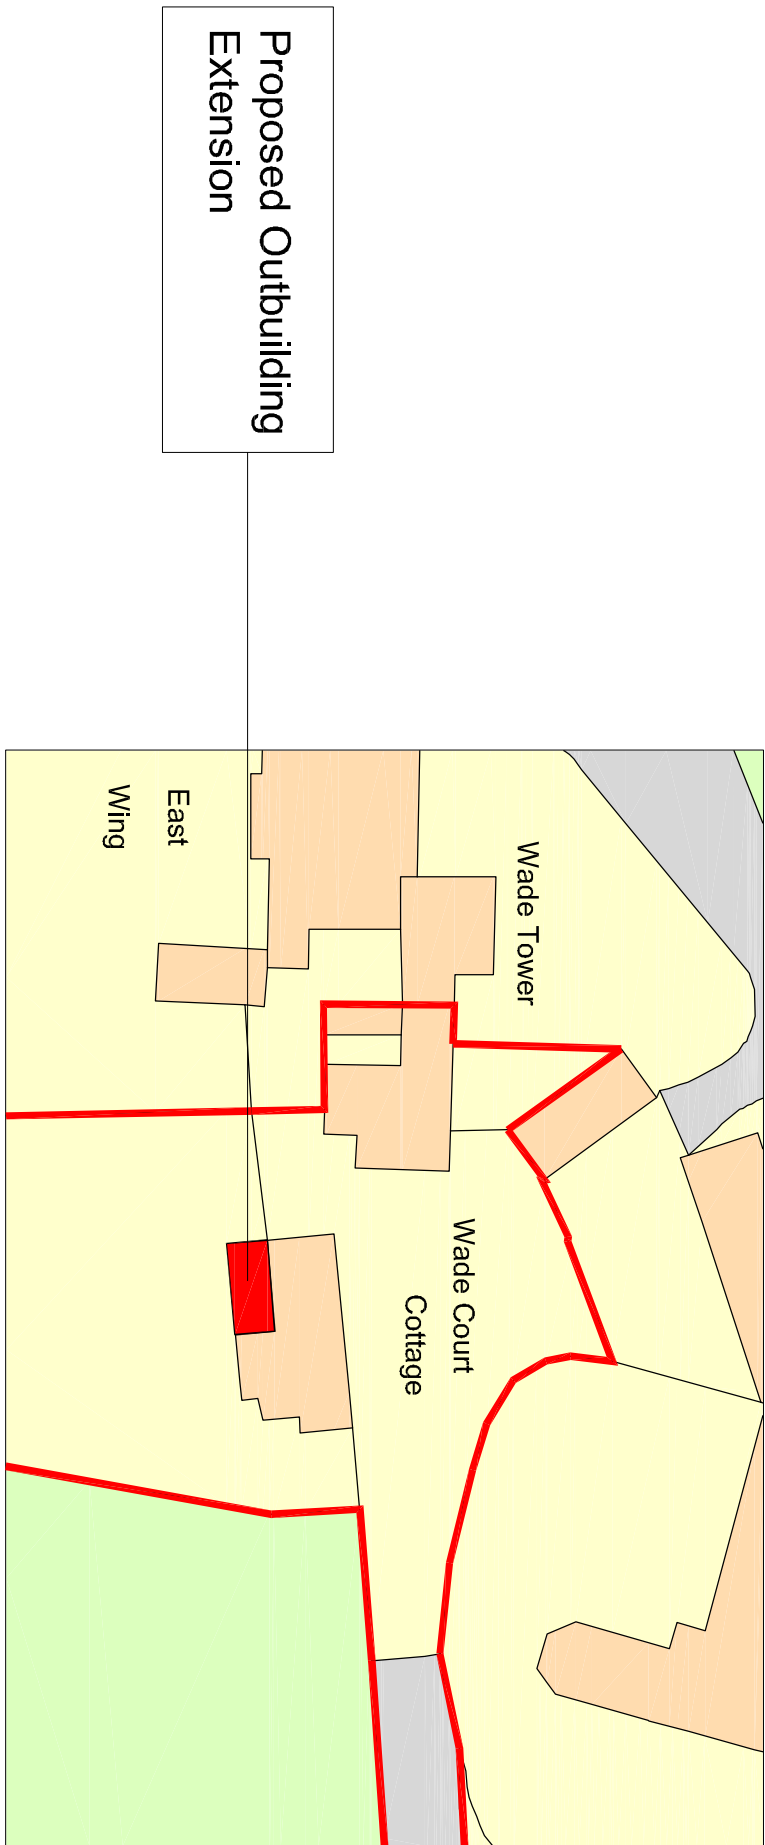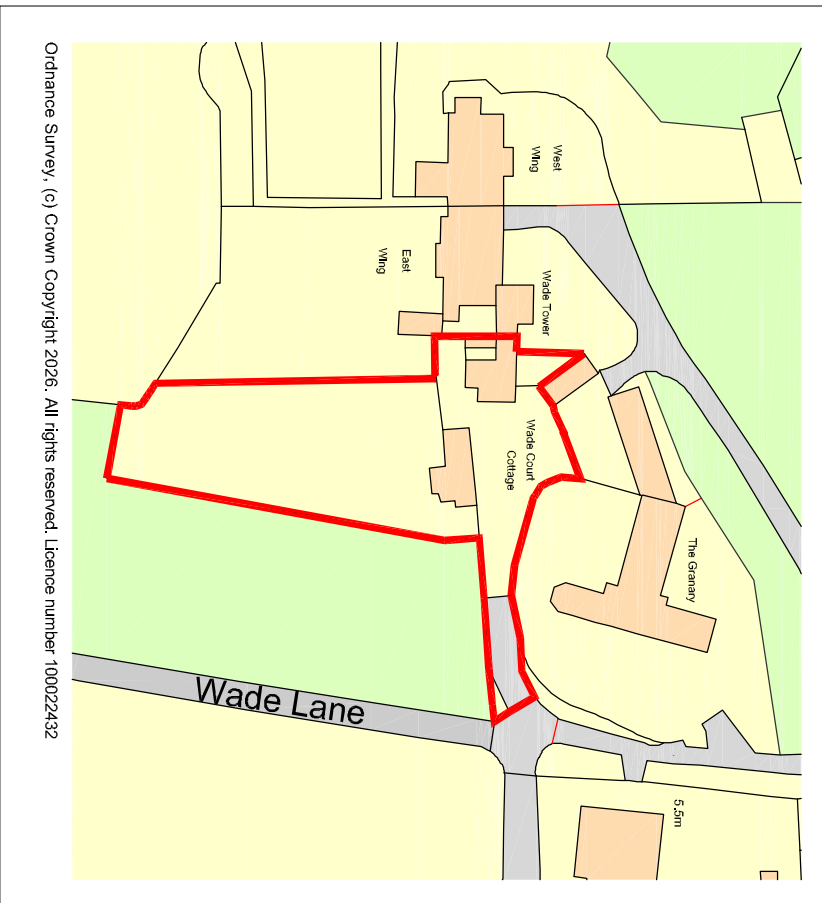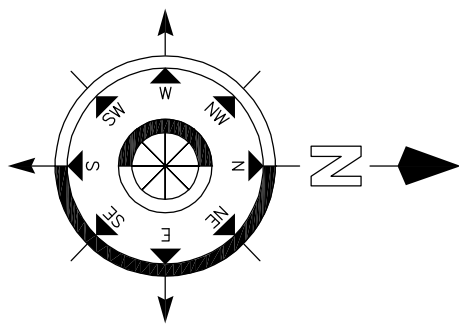

Revision	Description	Date	Drawn

Project:	Wade Court Cottage Wade Court Havant Hampshire
----------	---

Drawn By:	CF	Date:	11/03/26	Sheet Size:	A1	Approved By:		Date:	
Drawn By:	CFA	Date:	01	Sheet Size:	1-100	Approved By:		Date:	

Chris Flint Associates Ltd CHARTERED SURVEYORS - PROJECT MANAGERS DEVELOPMENT CONSULTANTS Email: chrisflintassociates@gmail.com
PLANNING
RECHWOOD - 20 QUEENS ROAD - WATERLOO TITLE - PG7 2SR Tel: 020 92 42844