




EXISTING GARAGE ELEVATIONS
SCALE 1:50

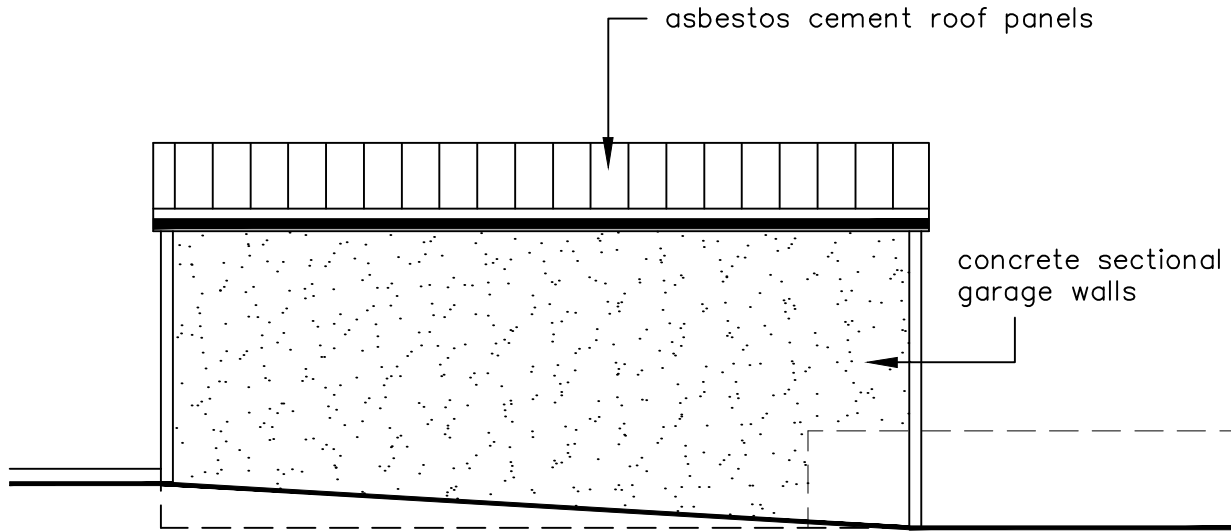


NORTH ELEVATION

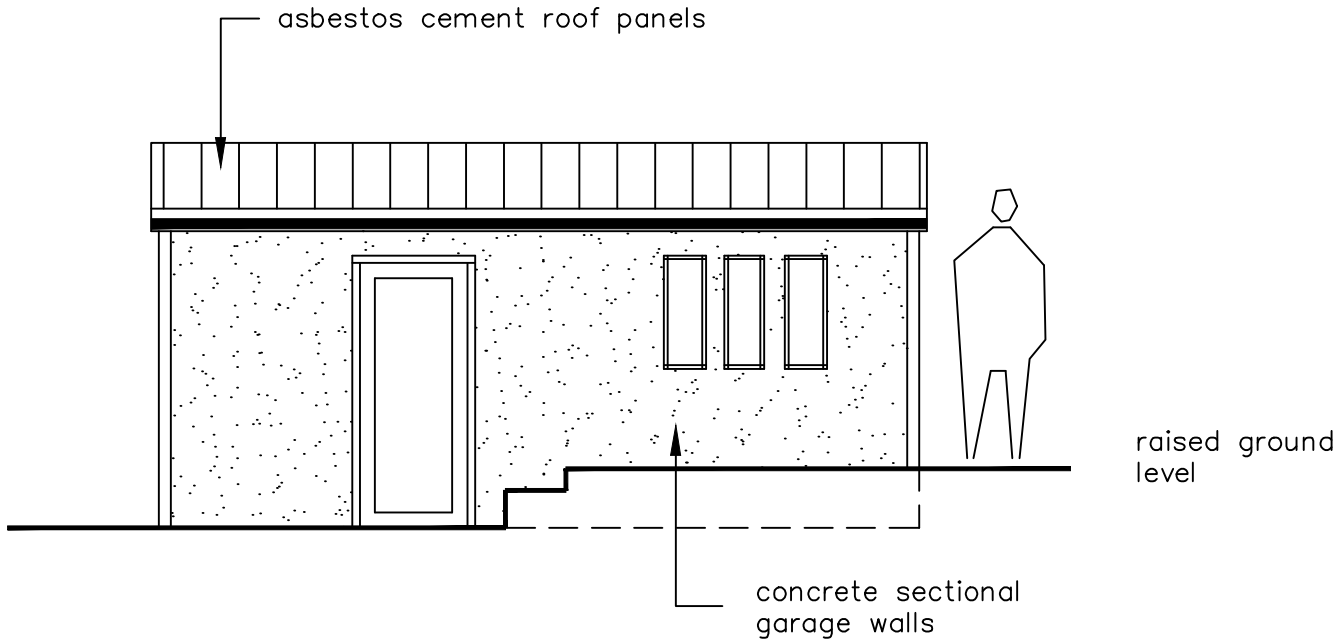

SOUTH ELEVATION

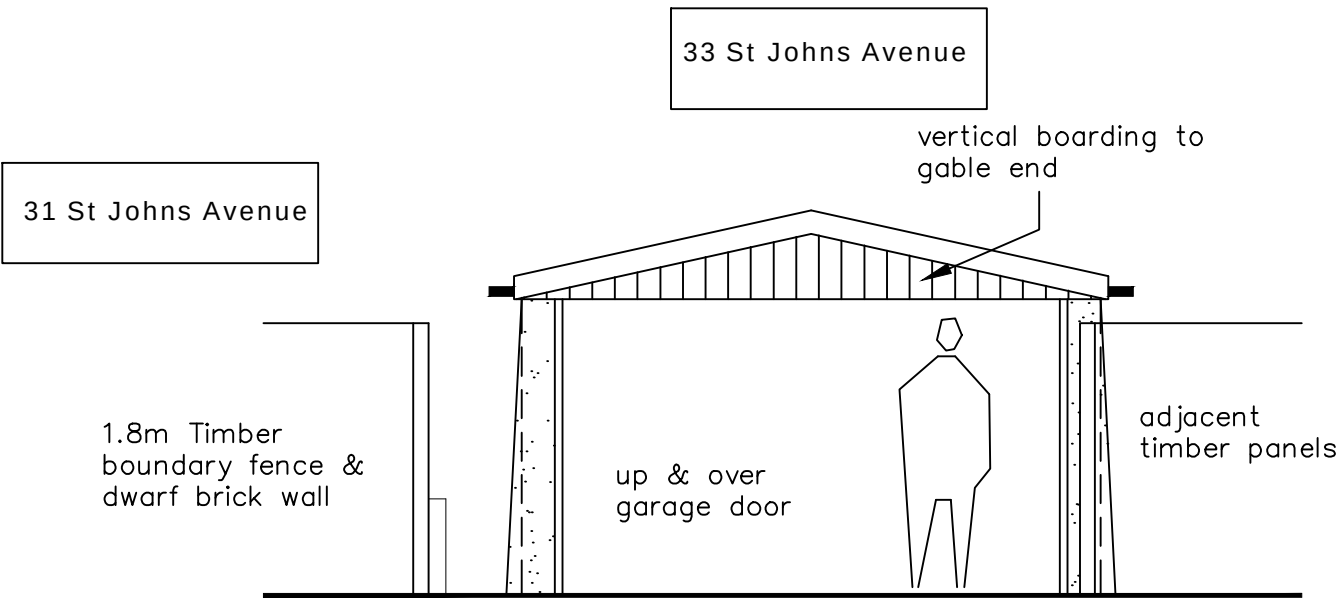

WEST ELEVATION

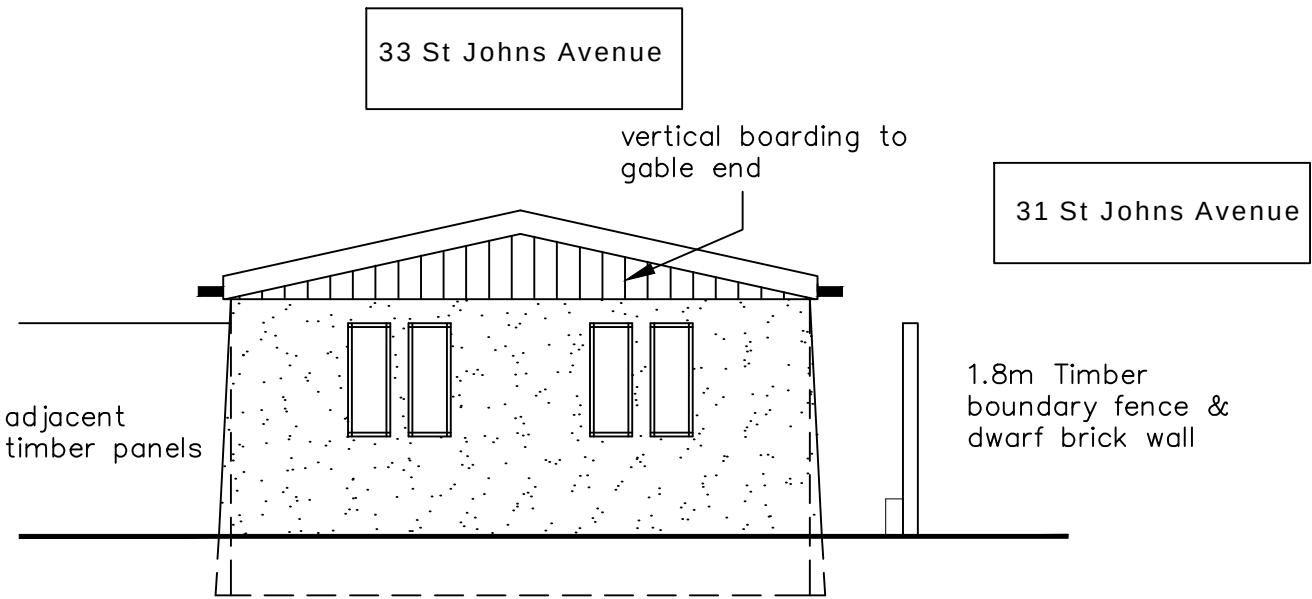

EAST ELEVATION

<div>NOTES:</div> <div>The design and construction of this project shall be in accordance with the current Building Regulations & NHBC Standards. These notes & drawings have been prepared solely for the purpose of Planning & Building Regulation approval.</div> <div>Do not scale from this drawing unless for Planning purposes. All dimensions to be checked on-site and any alterations to be approved by the Architect and/or client prior to any work commencing.</div> <div>Ordnance Survey Licence No: 100047591</div> <div>This drawing to be copyright and to be read in conjunction with all other drawings</div>	Ammendments:	Key:	Client Name & Address: Mr & Mrs M Small 33 St Johns Avenue Waterlooville PO7 5QY	Project Address: 33 St Johns Avenue Waterlooville PO7 5QY	Drawing Details:			<div></div> <div>BH ARCHITECTURE Ltd</div> <div>Heath Cottage Newlands Lane Purbrook Waterlooville Hants PO7 5SQ</div> <div>Tel: 023 9223 2322 Mob: 07747 771808 E-mail:bernard@bernardharding.com</div>
					PLANNING DRAWING			
					Existing Detached Garage Elevations			
					Project No: 1035	Drawing No: 2	Rev No:	
					Scale: 1:50 @ A2	Drawn: BWH	Date: 20/03/26	