


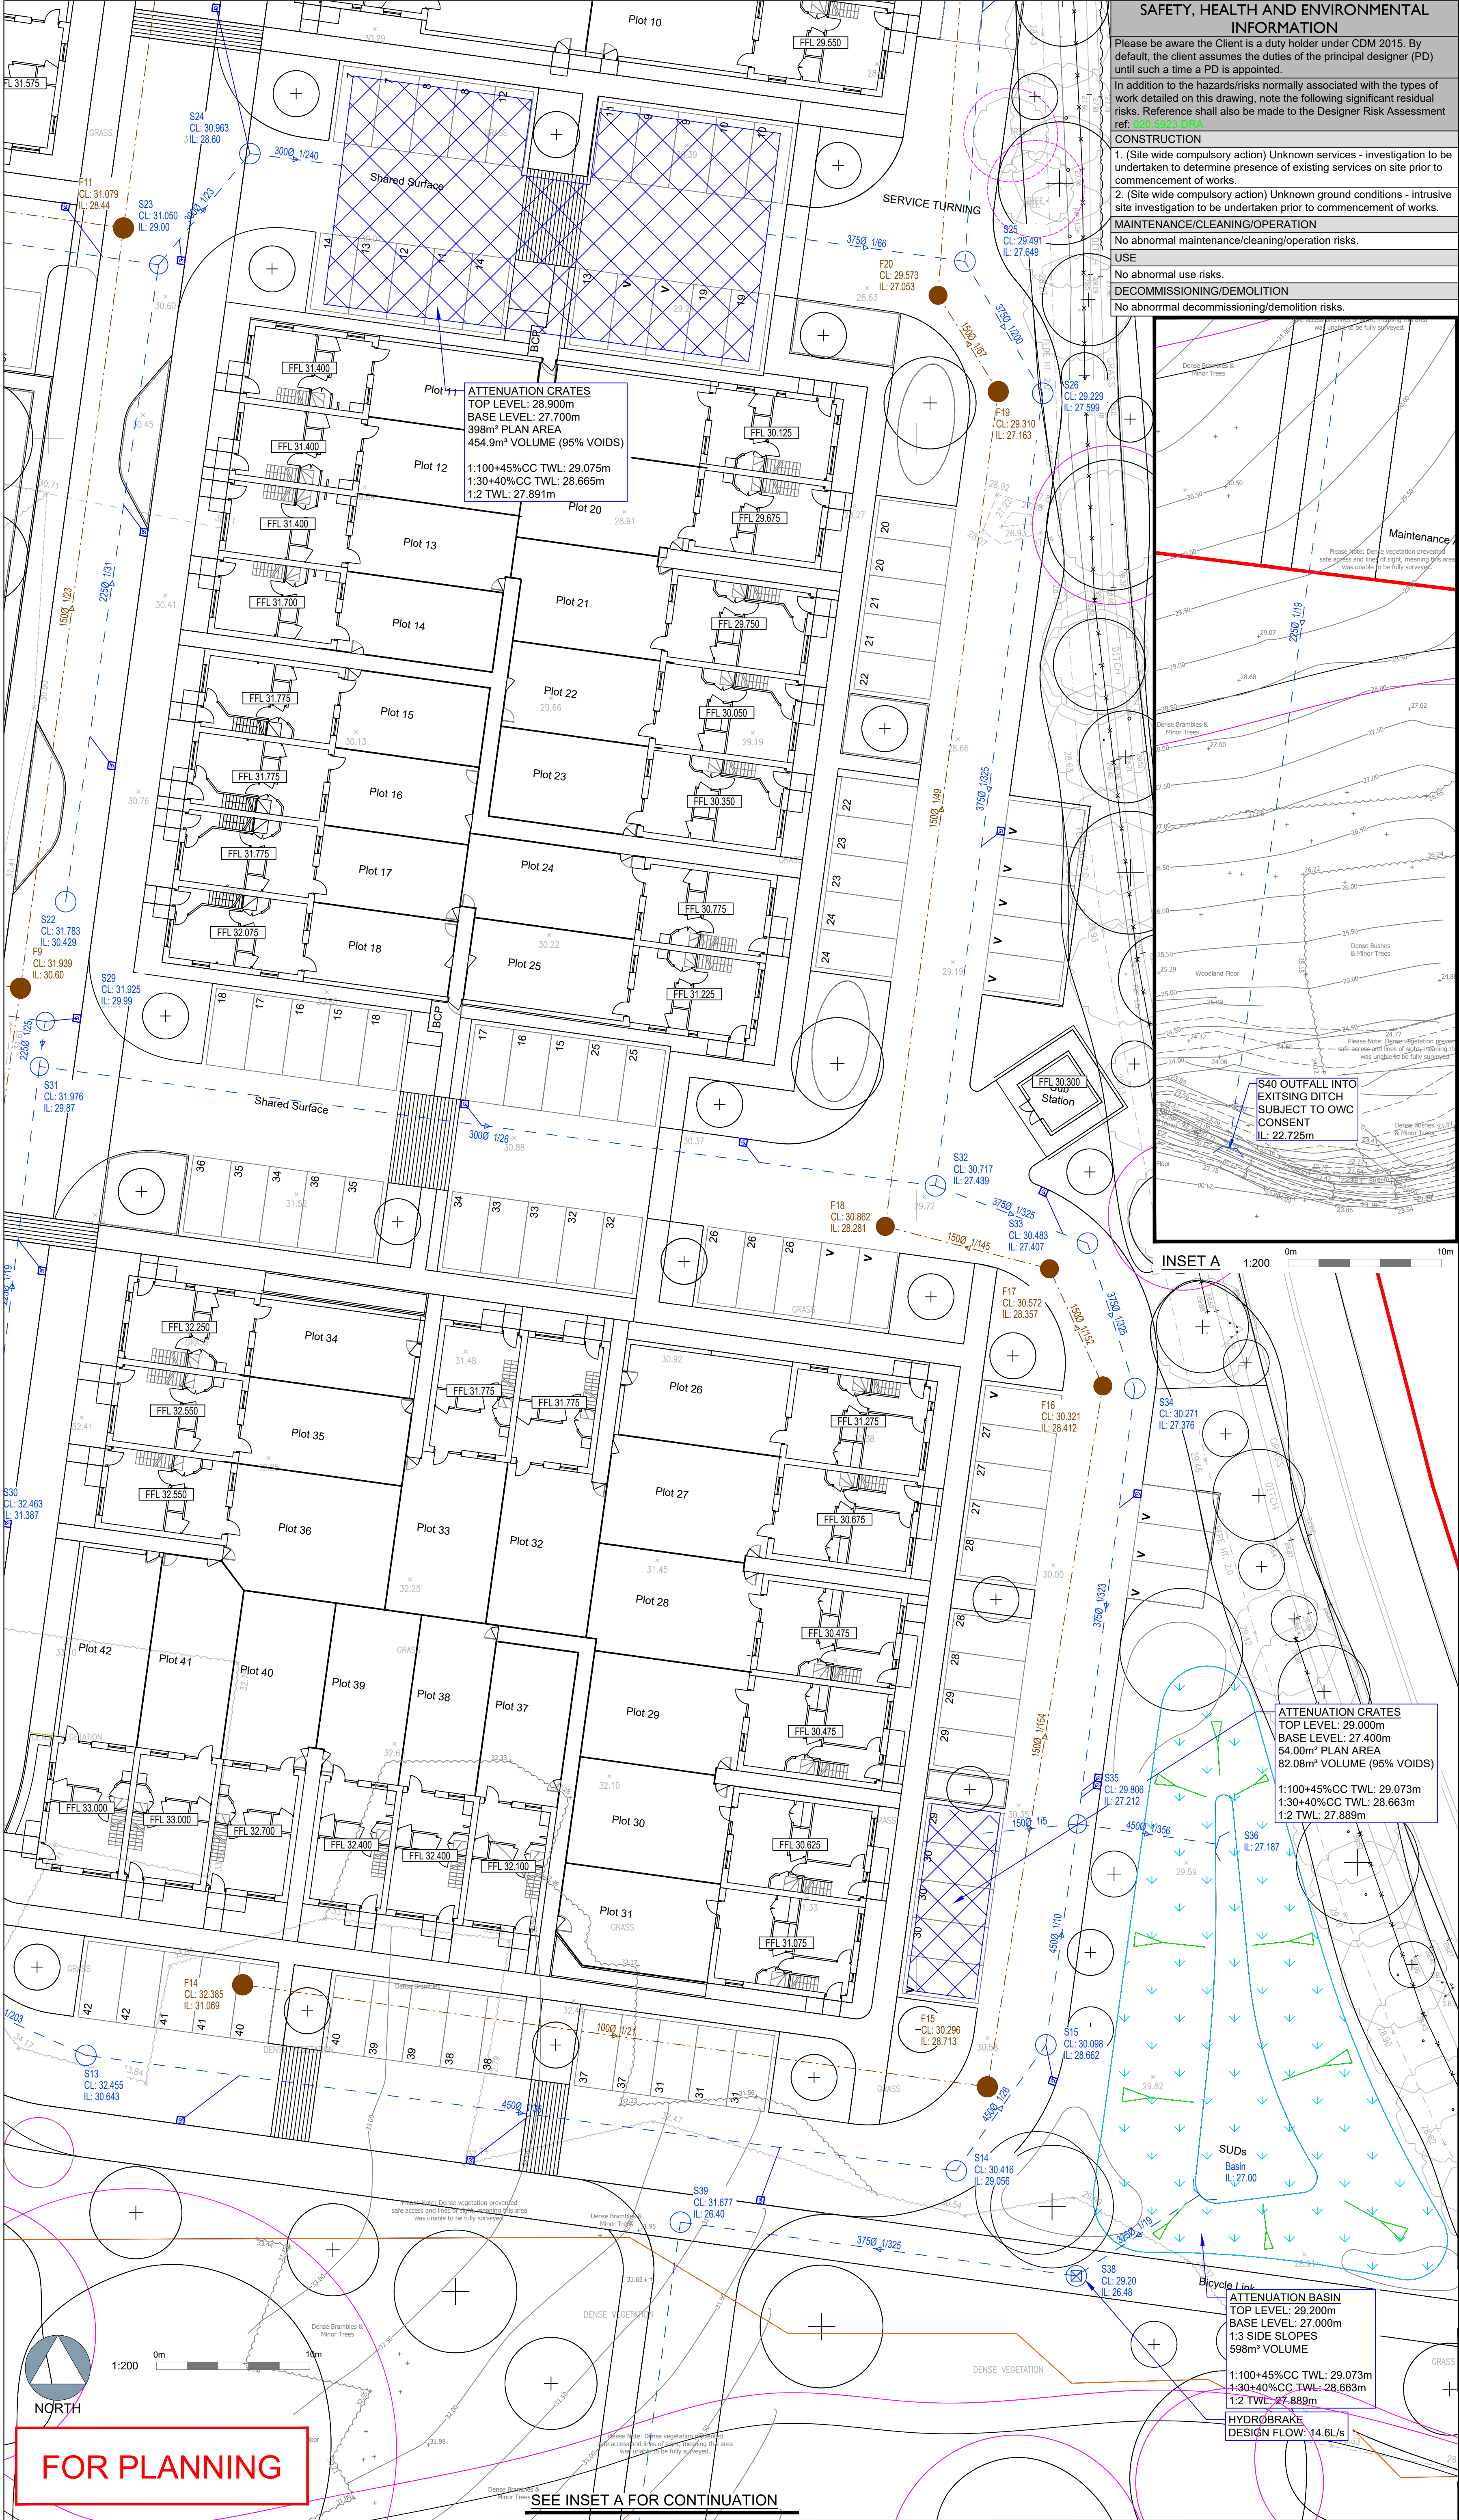

SAFETY, HEALTH AND ENVIRONMENTAL INFORMATION

Please be aware the Client is a duty holder under CDM 2015. By default, the client assumes the duties of the principal designer (PD) until such a time a PD is appointed.

In addition to the hazards/risks normally associated with the types of work detailed on this drawing, note the following significant residual risks. Reference shall also be made to the Designer Risk Assessment ref. 020.5923.DRA

CONSTRUCTION

1. (Site wide compulsory action) Unknown services - investigation to be undertaken to determine presence of existing services on site prior to commencement of works.

2. (Site wide compulsory action) Unknown ground conditions - intrusive site investigation to be undertaken prior to commencement of works.

MAINTENANCE/CLEANING/OPERATION


No abnormal maintenance/cleaning/operation risks.

USE

No abnormal use risks.

DECOMMISSIONING/DEMOLITION

No abnormal decommissioning/demolition risks.

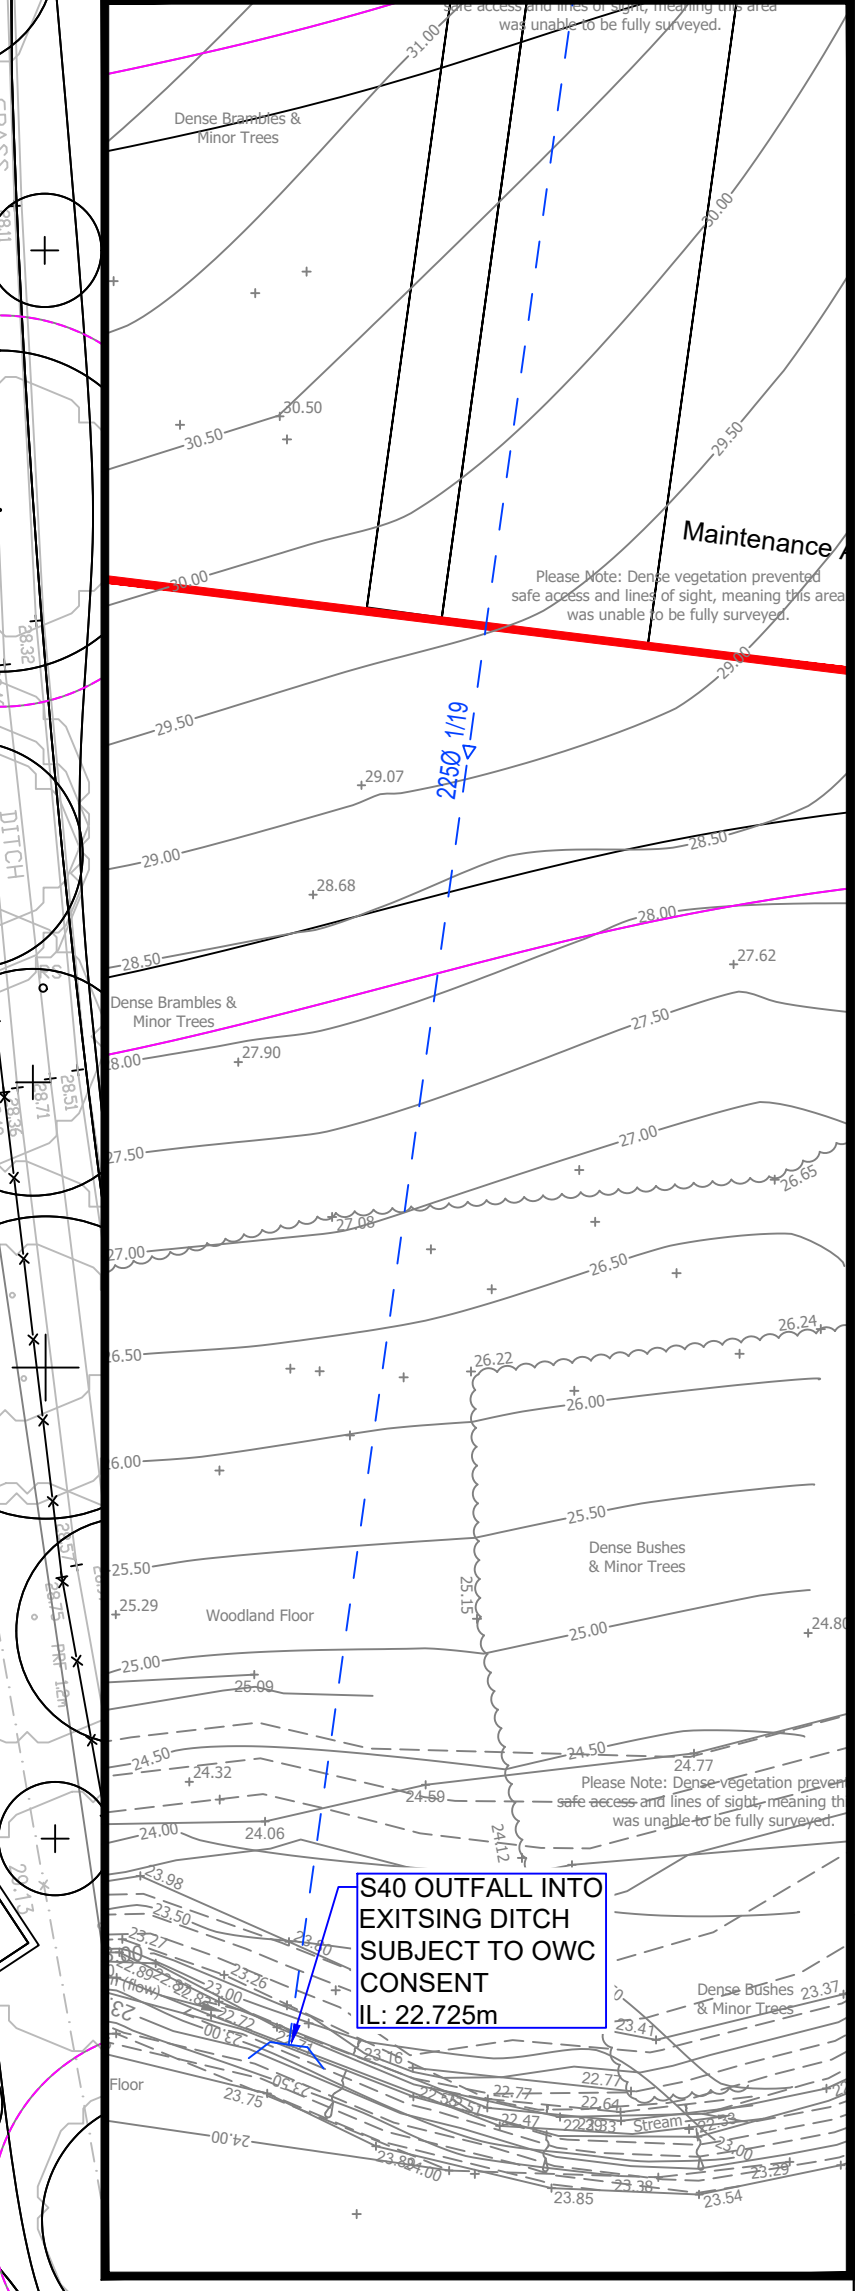

The drawings, information and data recorded in this document ("the information") is the property of Paul Basham Associates. This document and the information are solely for the use of the authorised recipient and this document may not be used, copied or reproduced in whole or part for any purposes other than which it was supplied by Paul Basham Associates. Paul Basham Associates makes no representation, undertakes no duty and accepts no responsibilities to any third party who may use or rely upon this document or the information.

GENERAL NOTES

- All drawings are to be read in conjunction with the project health and safety information, including the project hazard log for any identified potential risks.
- All works are to be in accordance with the following specifications UON:
 - All private external works, including carriageways, shall be per NHC Standards Chapter 10 External Works.
 - Private drainage shall be per NHC Standards 5.3 Drainage below ground.
 - Adopted highways shall be per the MCHW and adopted drainage per SSG Appendix C (DGS).
- Any variations or discrepancies between these drawings in terms of dimensions or details should be drawn to the attention of the Architect and/or the Engineer for clarification.
- All figured dimensions to be taken in preference to scaled dimensions. do not scale this drawing.
- Paul Basham Associates accepts no responsibility for the accuracy of background information produced by third parties - this must be treated as indicative only. Third party plans are per the following:
 - TOPOGRAPHICAL SURVEY - 20479-200-01-HULBERTROAD AND A096474 - HULBERT ROAD TOPOGRAPHICAL SURVEY - REV A

251103 - EXTENDED TOPO BEYOND SITE BOUNDARY

5.2. SITE LAYOUT - 10_11_25 POST PLANNING UPDATE


5.3. TREE PROTECTION PLAN - SJA TOP NL 25022-011

6. The main contractor shall be responsible for the setting out and accuracy of all dimensions.

7. It is the main contractor's sole responsibility for ascertaining safe disposal of any off-site excavated spoil. no claim resulting from abnormal tip requirements will be entertained.

8. The main contractor to provide and fix suitable bracing and propping for all elements in the temporary condition during construction stage, such as to ensure structure stability at all times.

9. This drawing should only be used for construction if the project phase in the title frame below is shown as "construction". Paul Basham Associates take no responsibility for construction works undertaken to drawings which are not marked under this phase.

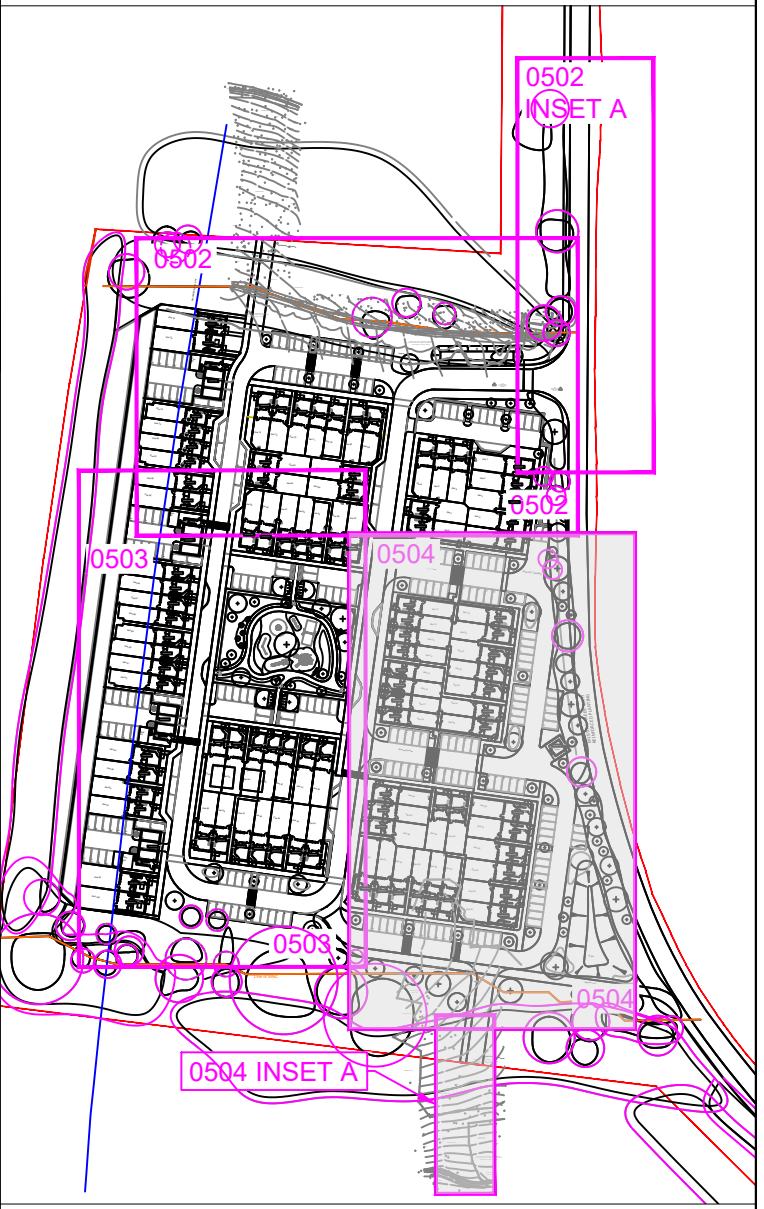

KEY PLAN

1:2500 0m 100m

P03	REVISED TO LATEST LAYOUT (10.11.25)	14.11.2025	LC	MW
P02	KEY PLAN UPDATED	09.06.2025	RRD	LEC
P01	FIRST ISSUE	23.05.2025	RRD	MDW
Rev	Description	Date	By	Appr



Paul Basham Associates Ltd
The Botley, Corner Hall Estate, Fareham, PO16 8UT
01329 711 000
info@paulbashamassociates.com www.paulbashamassociates.com



Client

Project Name

LAND WEST OF HULBERT ROAD, HAVANT

DRAINAGE LAYOUT SHEET 3			
Project Phase			
PRELIMINARY			
Date Created	Drawn	Approved	Suitability Code
25.05.2025	RRD	MDW	--
PBA Project Number		Scale	
020.5923		AS SHOWN	(AT A1)
Drawing No.		Revision	
020.5923.0504			P03

FOR PLANNING

SEE INSET A FOR CONTINUATION